




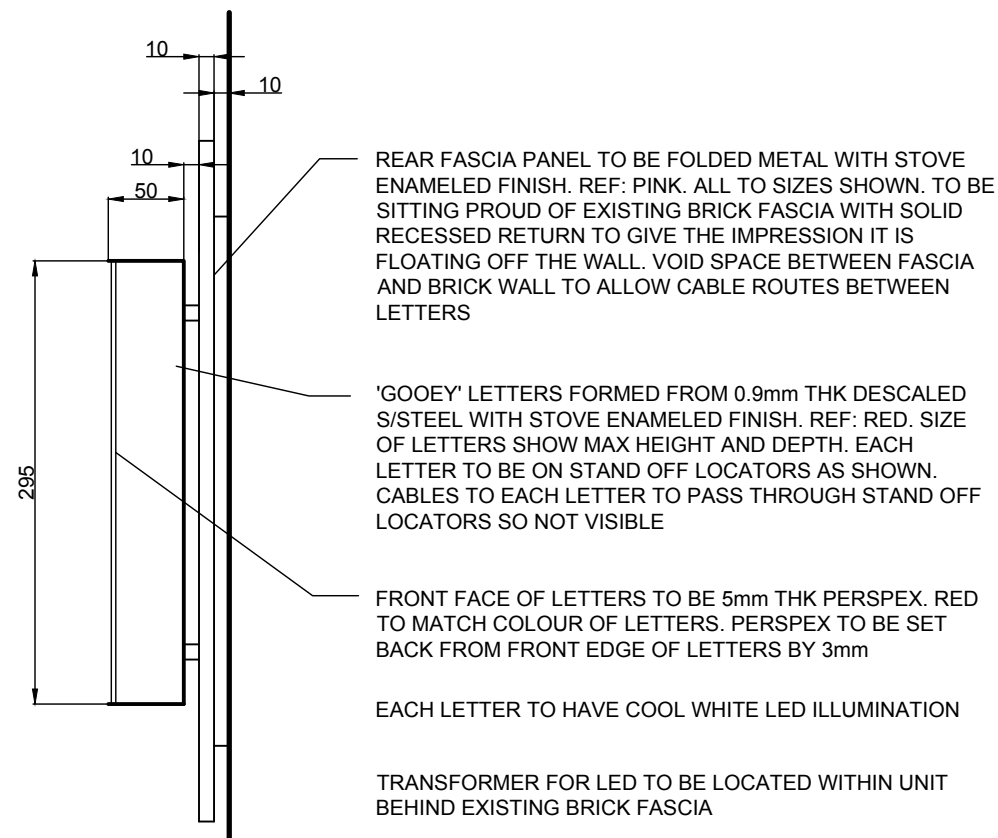


DETAIL one - 1.5

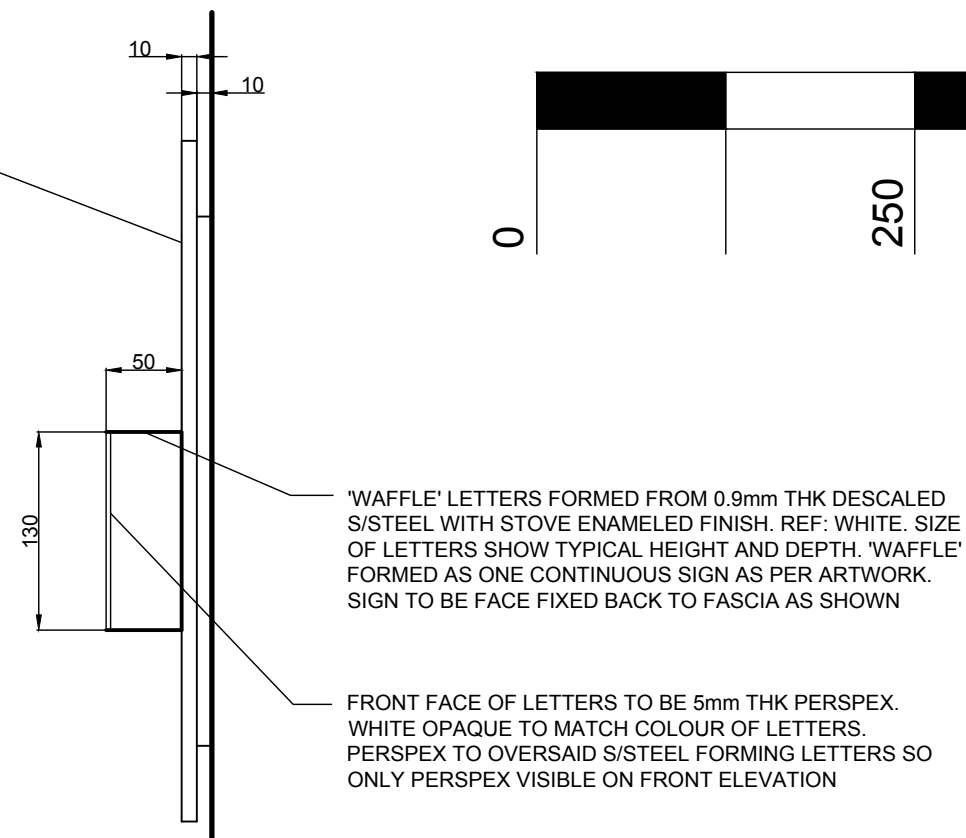

DETAIL two - 1.5

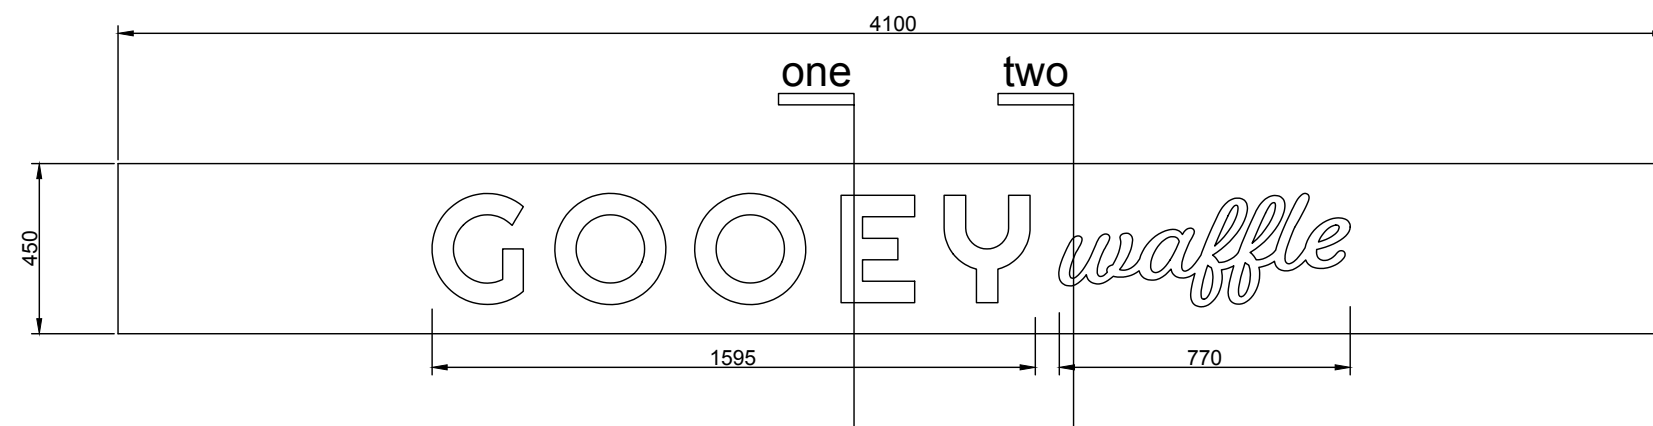

MAIN FASCIA SIGN - 1.20

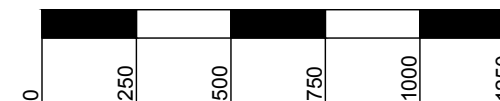

© Lifeforms Ltd 2015

revision	date	details	init

LIFEFORMS
interiors · architecture · landscape

The Front Room / 96 Regent Street / Whitstable / Kent / CT5 1JL / t: +44(0) 1227 771 166 / www.lifeforms-design.com

client CRYSTAL LONDON LTD		job GOOEY WAFFLE 11 BELMONT ROAD UXBRIDGE	
job no. A18.018	drawing no. 814	revision -	drawing title PROPOSED SIGN DETAILS SHEET ONE
date SEPT 2019	scale @ A3 1.20/1.5	drawn Imp	checked status