



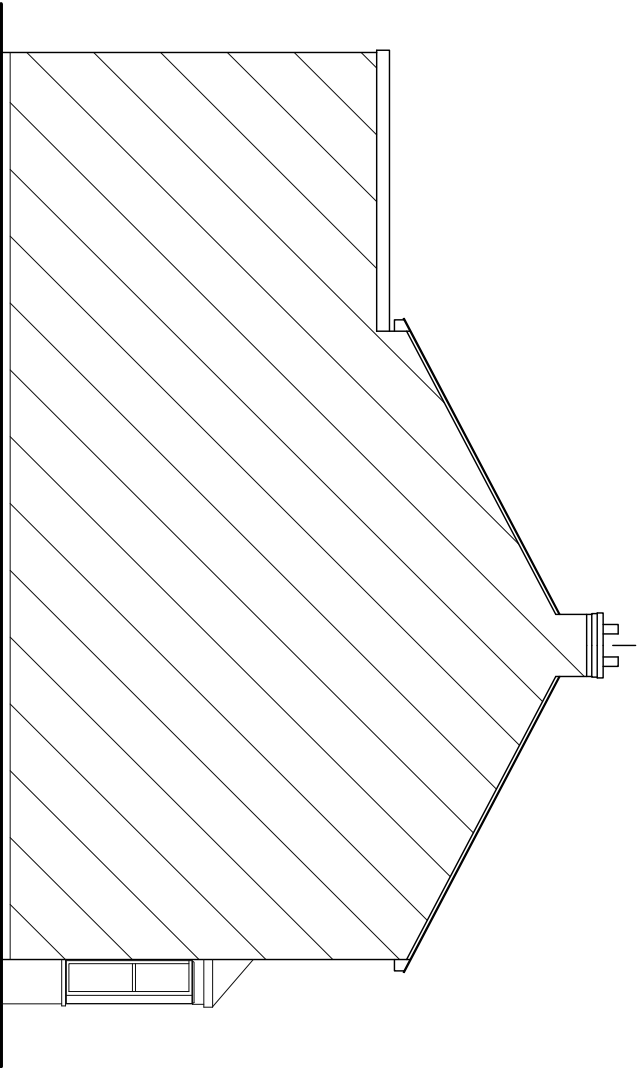


SIDE ELEVATION
THROUGH PARTY WALL

EXISTING


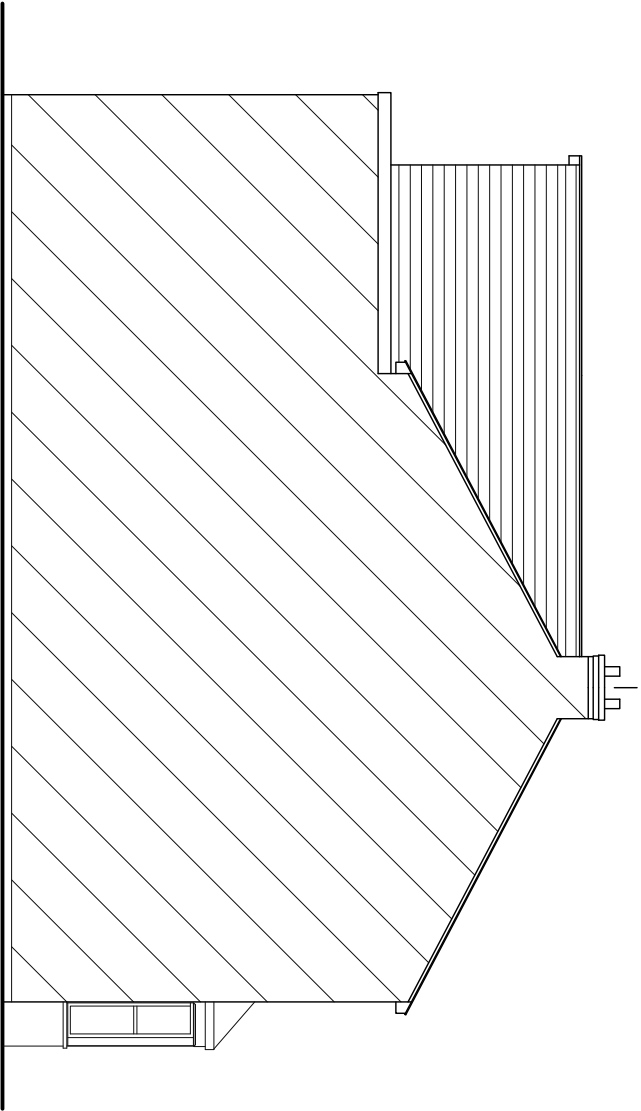


SIDE ELEVATION
THROUGH PARTY WALL

PROPOSED

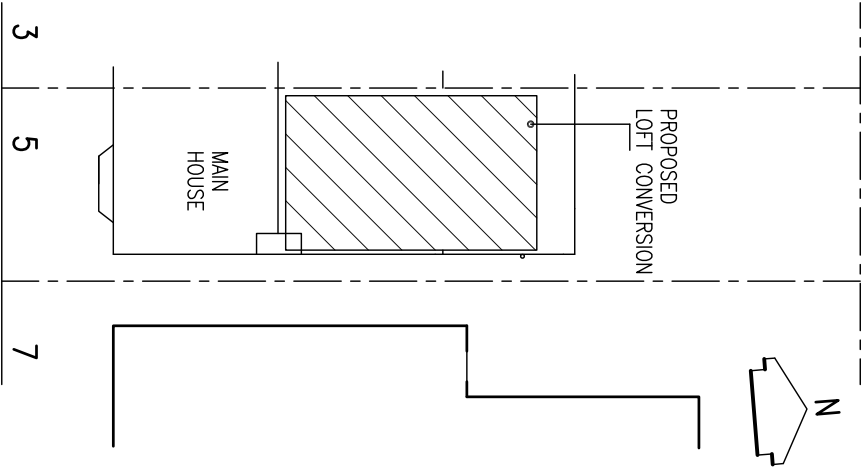

SITE PLAN
SCALE : 1/200

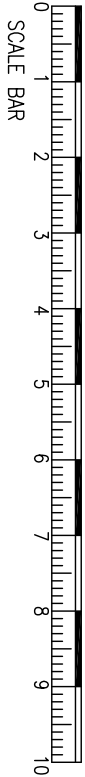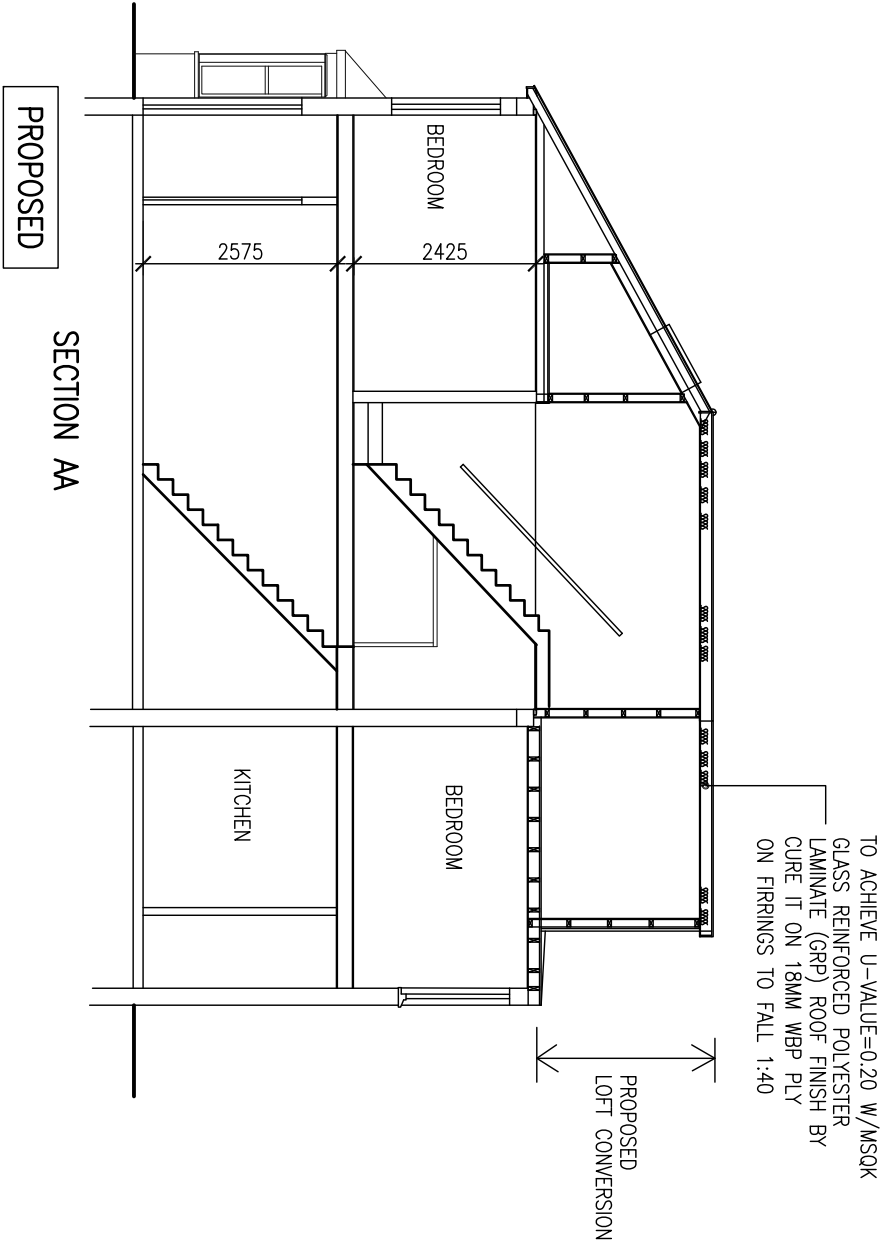

SECTION AA

PROPOSED

Project
**PROPOSED LOFT CONVERSION
TO 5 BELLCLOSE ROAD WEST DRAYTON UB7 9DE**

Drawing ELEVATIONS, SECTION			
Scale 1/100@A3	Date NOV. 2016	Drawing No. P/450/03	