
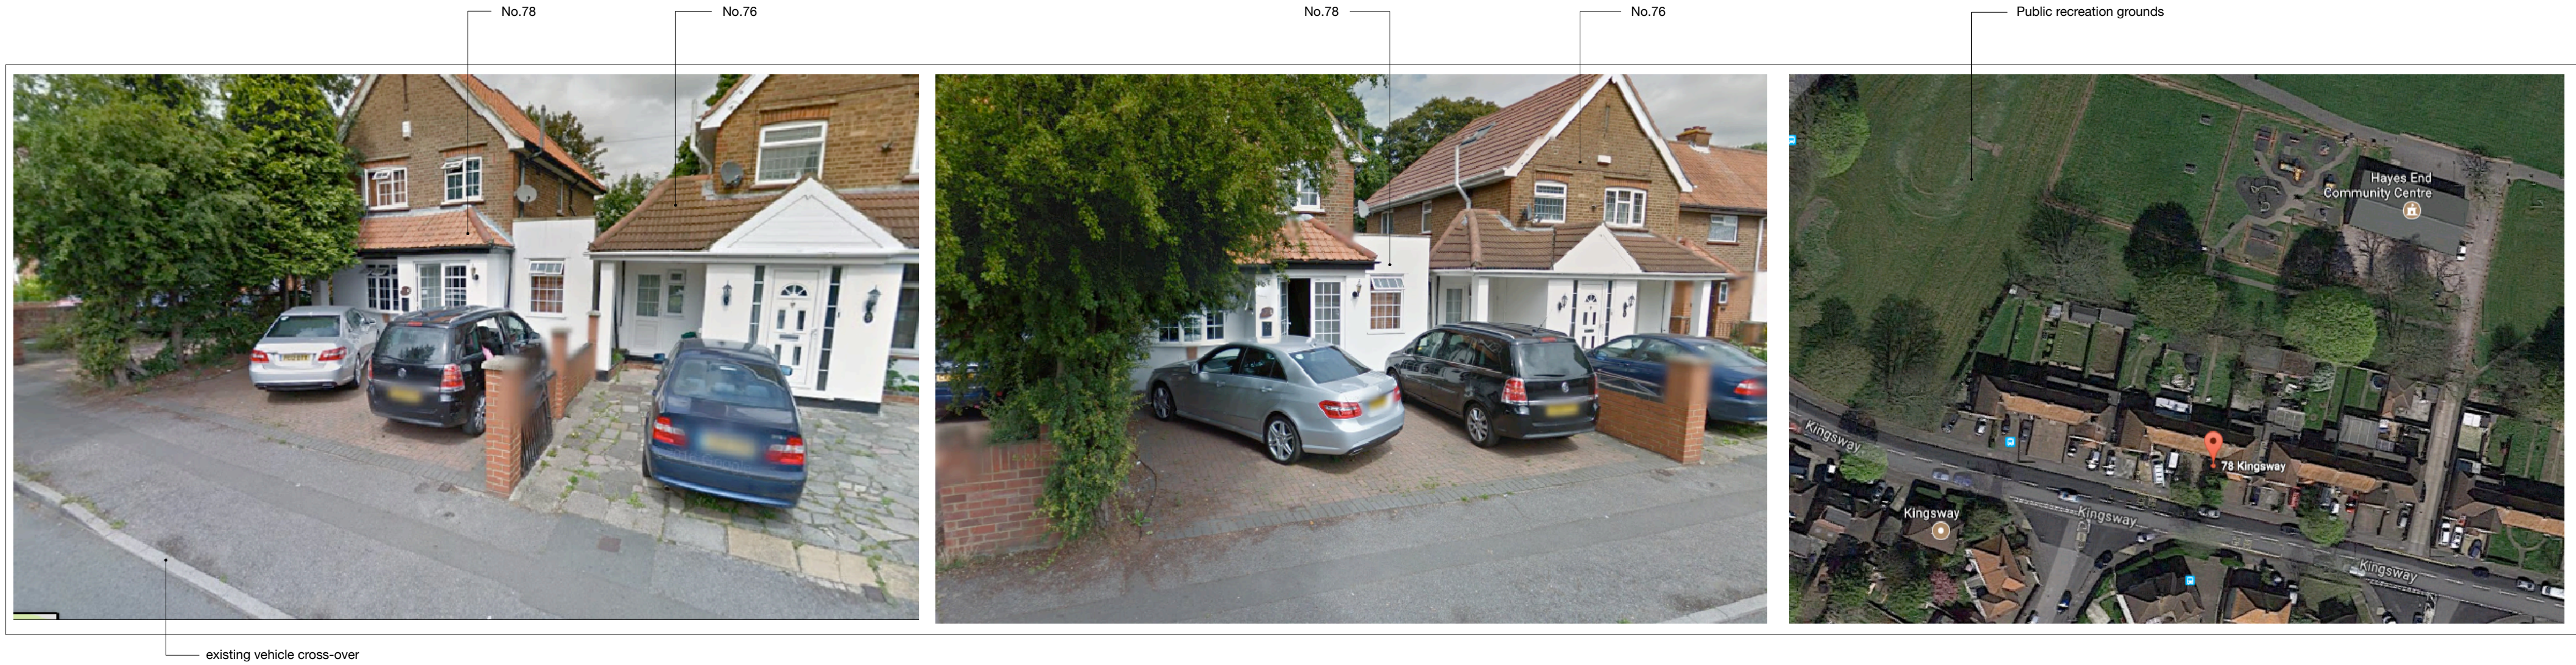
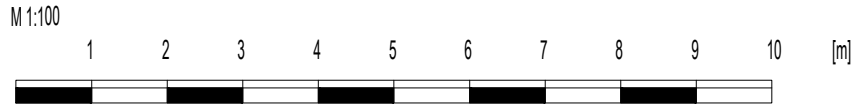


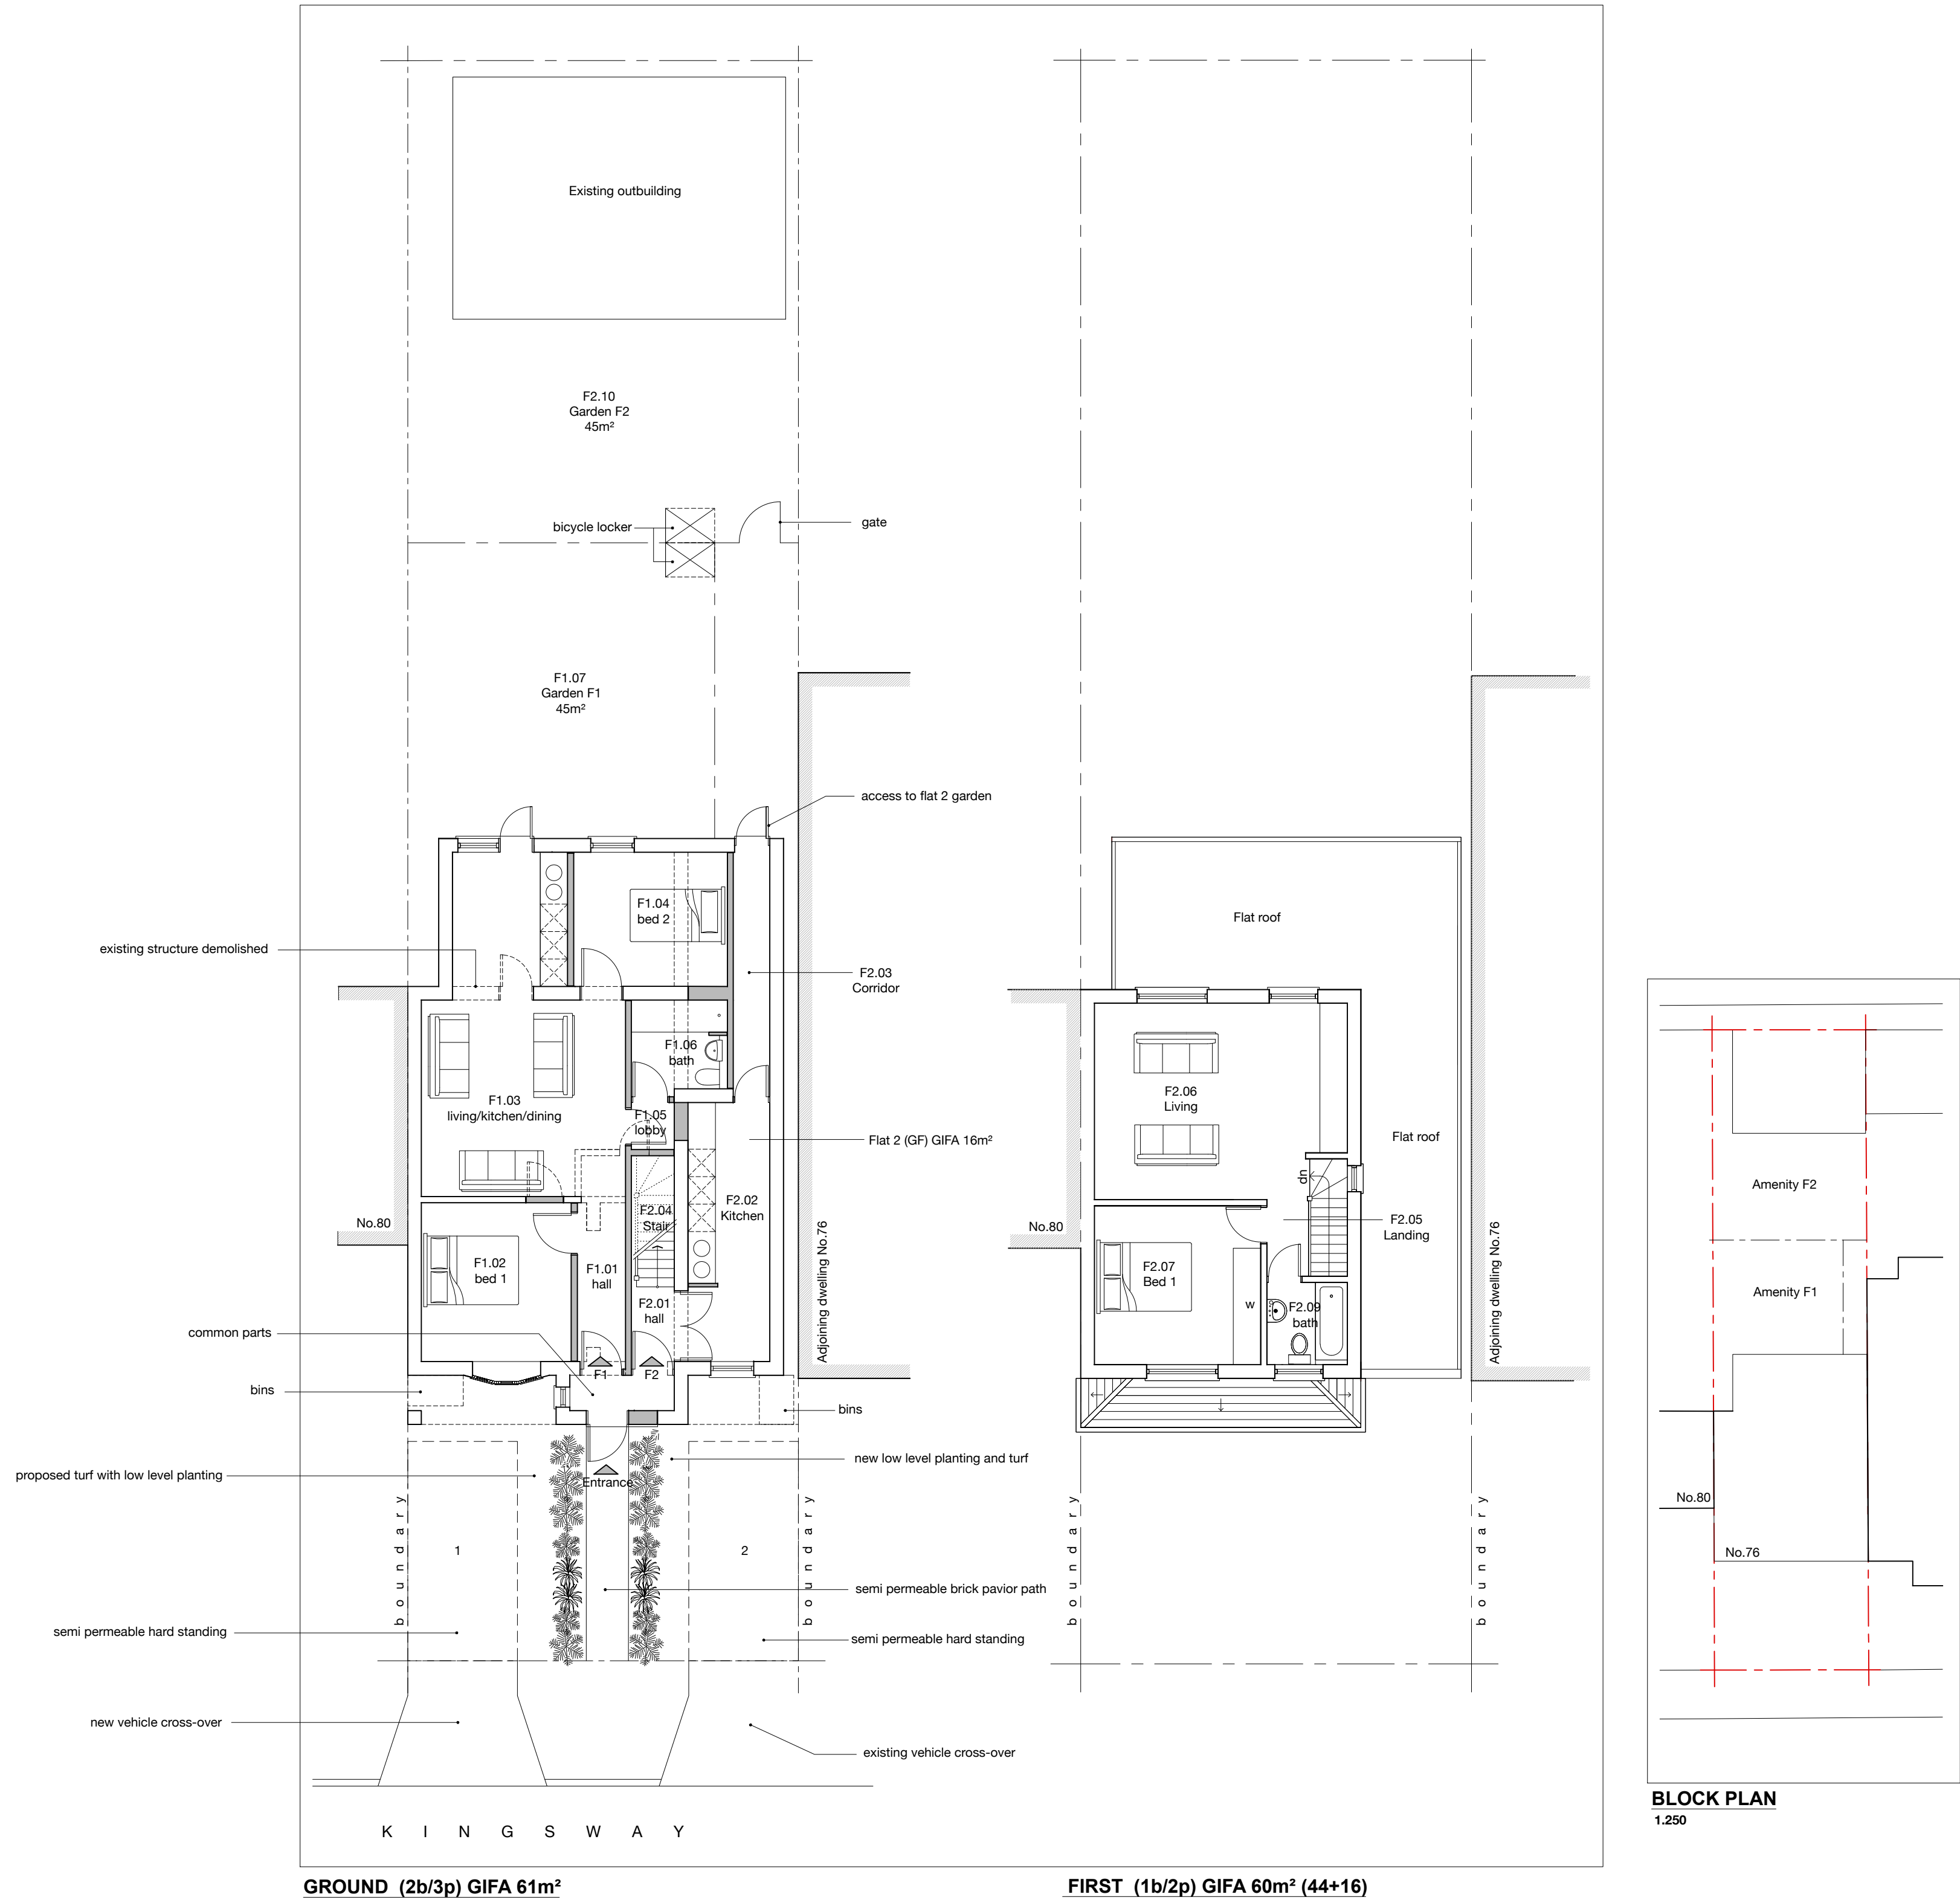

B	19.02.18	KSP	Crossover amended as per P Loveday's comments
A	06.02.18	KSP	First floor unit reduced to 1b/2p as per N. Taplin's comments

Revision


Akaal Architecture
Moor House Farm Lower Road Higher Denham Uxbridge UB9 5EN
t 01895 834961 e info@akaalassociates.com w akaalassociates.co.uk

drawing notes
All rights described in chapter IV of the Copyright Designs & Patents Act 1988 have been generally asserted. This Drawing must not be scaled; only figured dimensions should be used. If there are any discrepancies, or contradictions between this and other information, it should be brought to the Architect's attention.

client: Mr Deol project: 78 Kingsway, Hayes UB3

drawing title: PROPOSED PLANS

date: Sept. 2017	scale: 1:100 @A1	project no.: 2017.015	drawing no.: 03.01	B
------------------	------------------	-----------------------	--------------------	---

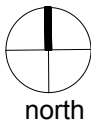

PLANNING