rev	description of revision	date
P4	Proposed single storey rear to link to side added	201006
P3	Proposed scheme U0 side and part rear extension 3.0M	190916
P2	Proposed scheme U0	181221
P1	Model from measured survey	181211

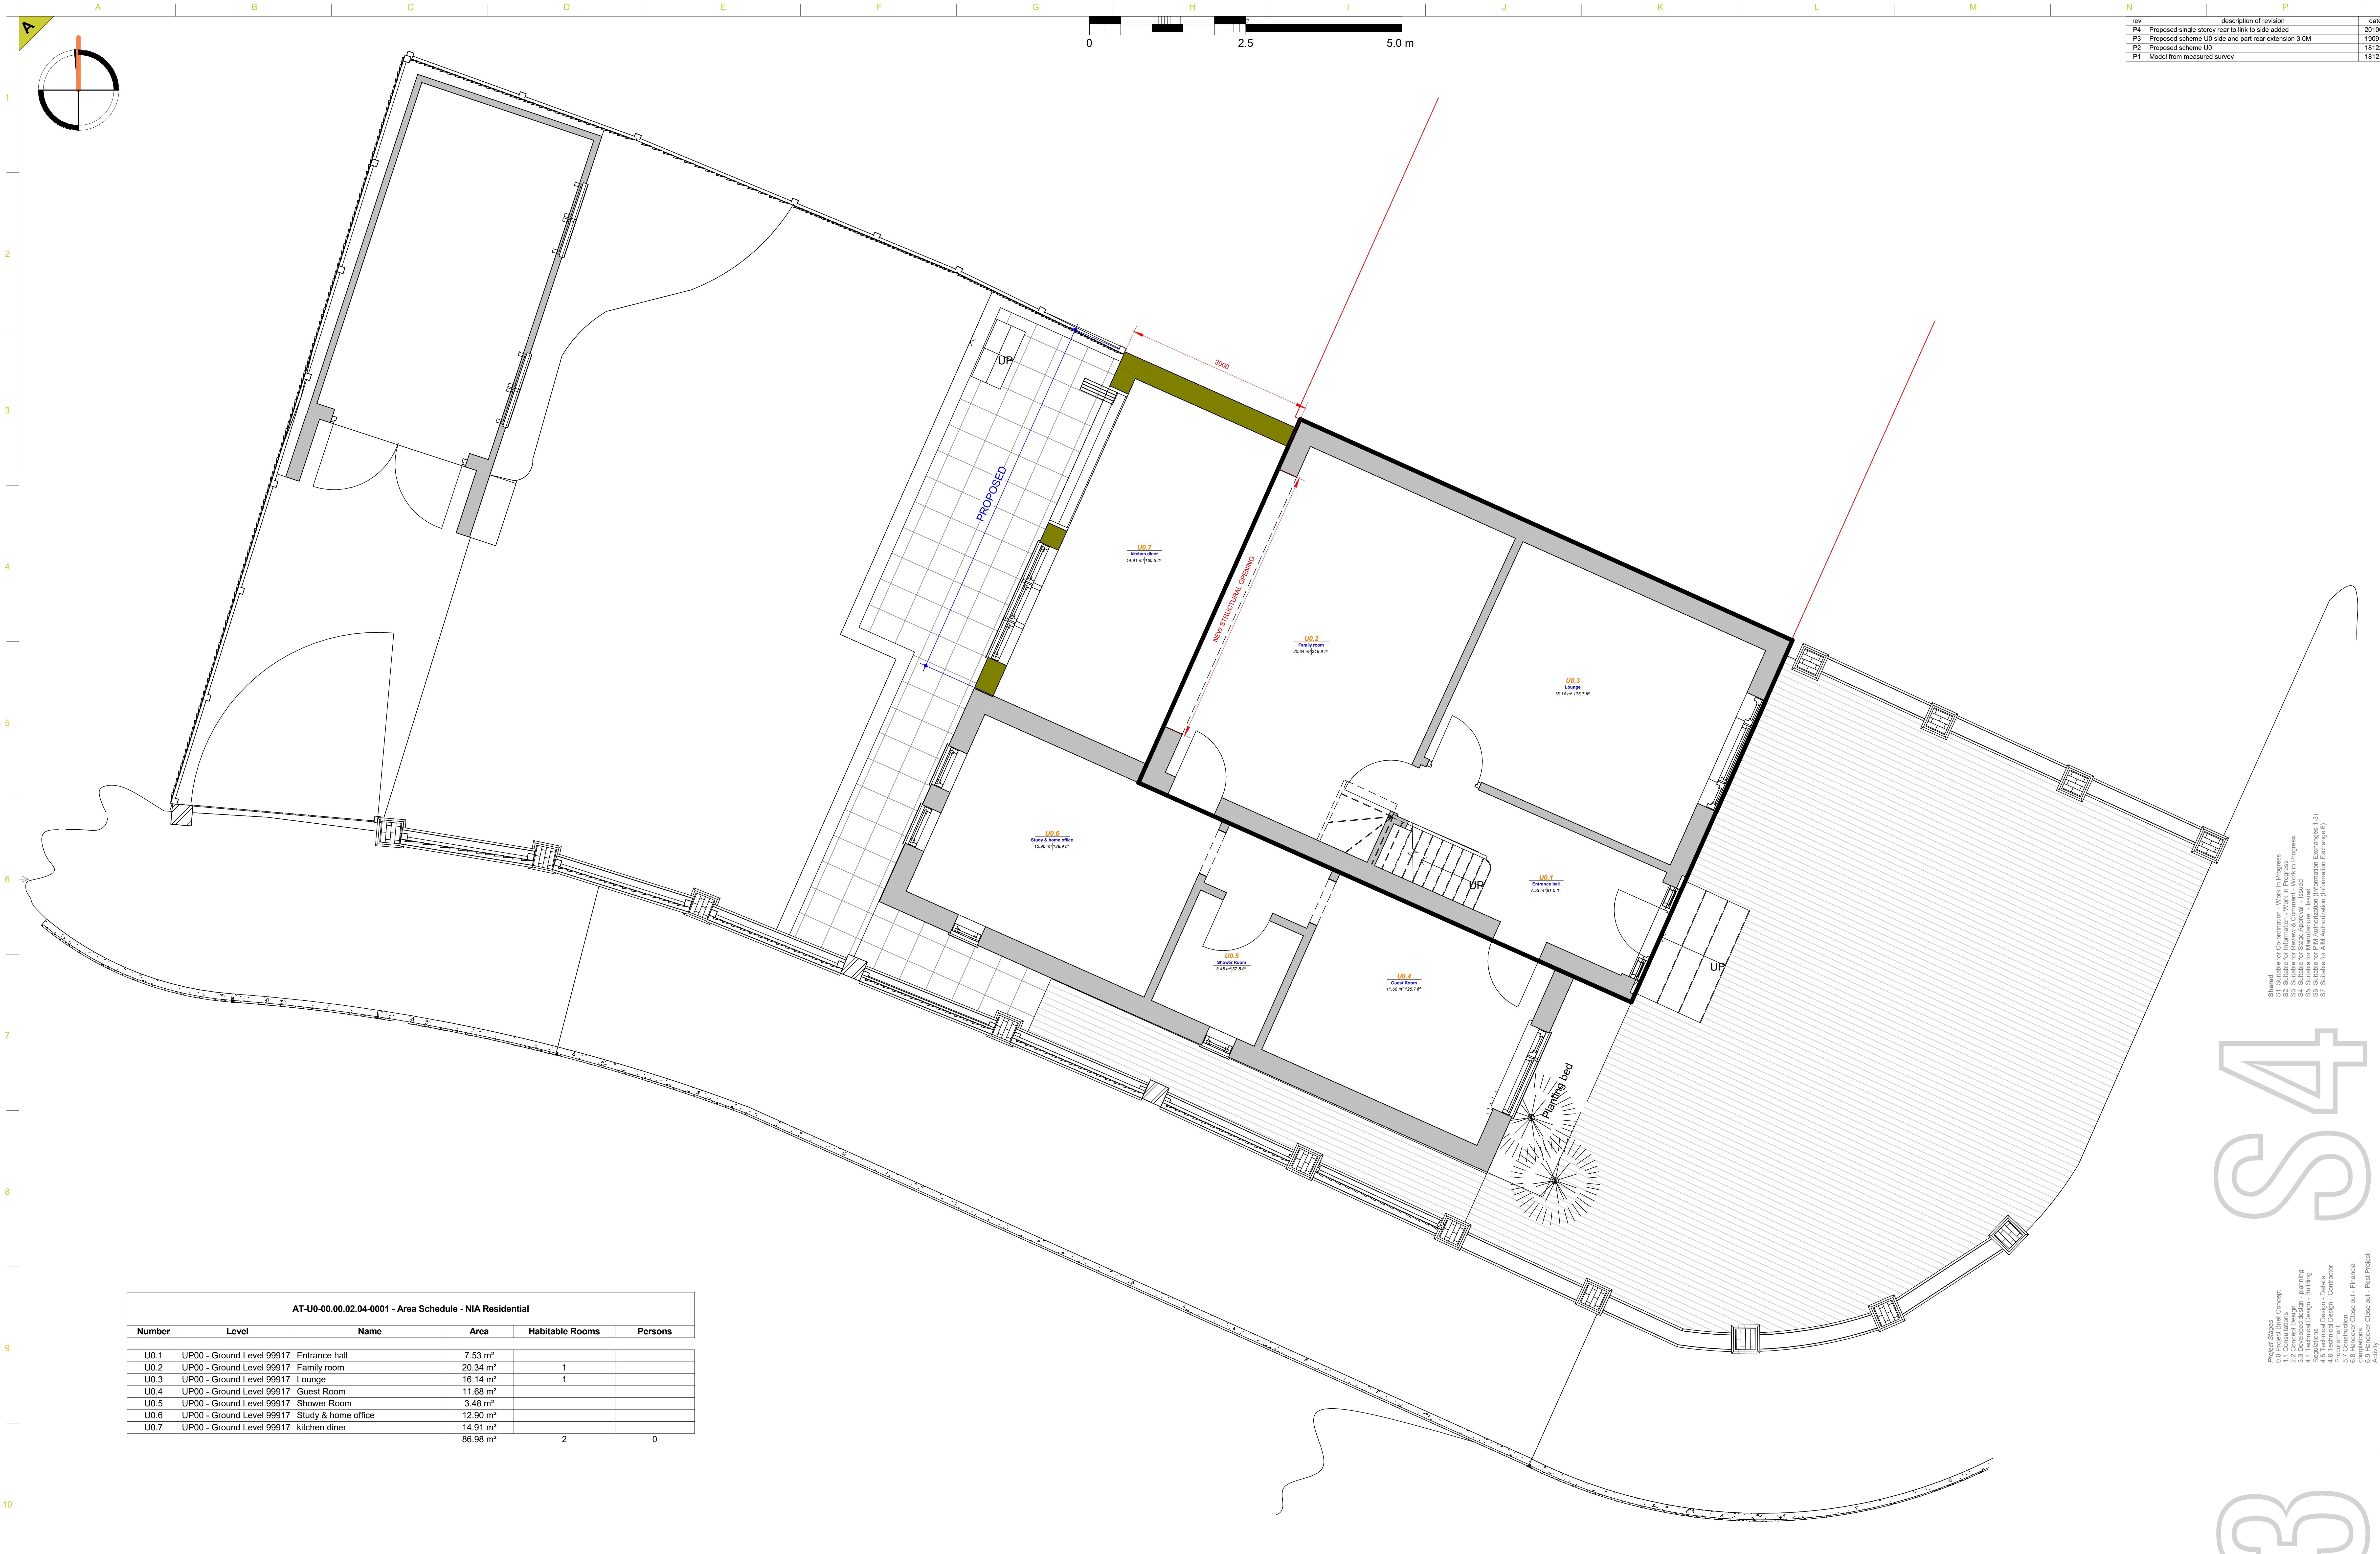

AT-U0-00.00.02.04-0001 - Area Schedule - NIA Residential

Number	Level	Name	Area	Habitable Rooms	Persons
U0.1	UP00 - Ground Level 99917	Entrance hall	7.53 m²		
U0.2	UP00 - Ground Level 99917	Family room	20.34 m²	1	
U0.3	UP00 - Ground Level 99917	Lounge	16.14 m²	1	
U0.4	UP00 - Ground Level 99917	Guest Room	11.68 m²		
U0.5	UP00 - Ground Level 99917	Shower Room	3.48 m²		
U0.6	UP00 - Ground Level 99917	Study & home office	12.90 m²		
U0.7	UP00 - Ground Level 99917	kitchen diner	14.91 m²		
			86.98 m²	2	0

1 UP00.10.00 - ORDINATION - 0 Level - Ground Level
1 : 50

1.UB10 8EZ

3.3.S4

Shared
S1 Suitable for Co-ordination - Work In Progress
S2 Suitable for Information - Work in Progress
S3 Suitable for Review & Comment - Work in Progress
S4 Suitable for Stage Approval - Issued
S5 Suitable for Manufacture - Issied
S6 Suitable for PIM Authorization (Information Exchanges 1-3)
S7 Suitable for AIM Authorization (Information Exchange 6)

Project Stages
0.0 Project Brief Concept
1.1 Consultations
2.2 Concept Design
3.3 Developed design - planning
4.4 Technical Design - Building Regulations
4.5 Technical Design - Details
4.6 Technical Design - Contractor Procurement
5.7 Construction
6.8 Handover Close out - Financial completions
6.9 Handover Close out - Post Project Activity

21-C
Westcraft Limited Design

drawn by	FL202
checked by	21C
project ref	21-C-202
scale	1 : 50
originator	21C
sub no.	
drawing no.	A DR.P U0 00.00.04.00 0001

© Copyright
1985-2018

Copyright
All copies of this drawing are for information only about the application/s and shall not be used for any other purpose.

site address
1 Enstone Road, Ickenham, Middlesex UB10 8EZ

title
Proposed Planning Plans - 0 Level - Ground

BS1192 2007 : 21-C-202-21C-1.UB10 8EZ-U0-DR.P-A-0001- S4- P4

57 summit road northolt middlesex ub5 5hl united kingdom t : : +44(0)20 8935 5856
e:: k21cdesigns@gmail.com