0 2.5 5.0 m

rev	description of revision	date
P1	Model from measured survey	181211

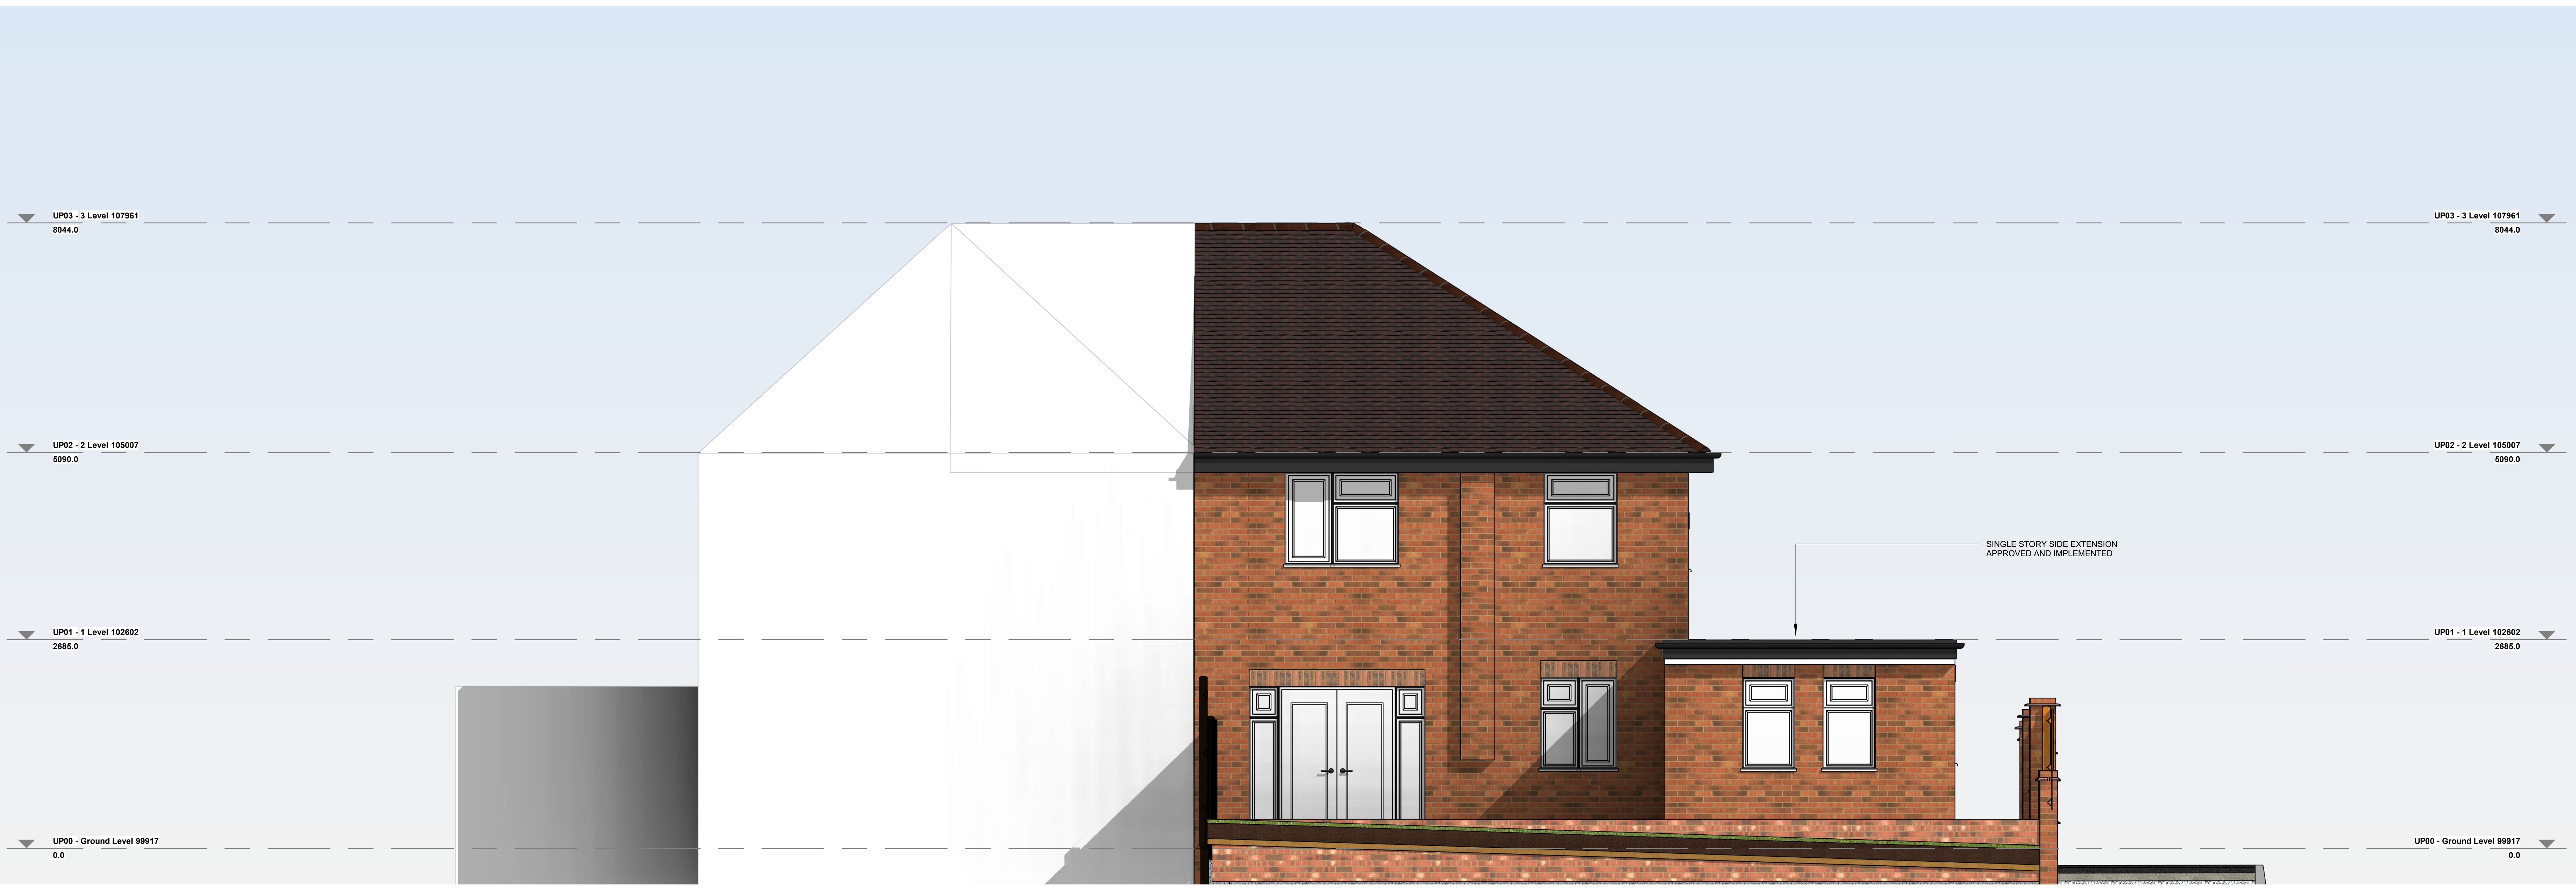

1 AE-00-00.00.07.00-0030 - Rear
1 : 50

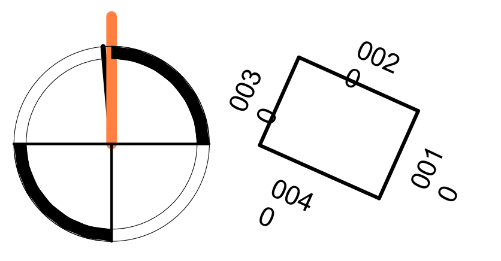

00.07 - MAP - Elevations
1 : 500

1.UB10 8EZ

3.3

S4

Project Stages
0.0 Project Brief Concept
1.1 Consultations
2.2 Concept Design
3.3 Developed design - planning
4.4 Technical Design - Building Regulations
4.5 Technical Design - Details
4.6 Technical Design - Contractor Procurement
5.7 Construction
6.8 Handover Close out - Financial completions
6.9 Handover Close out - Post Project Activity

Shared
S1 Suitable for Co-ordination - Work In Progress
S2 Suitable for Information - Work in Progress
S3 Suitable for Review & Comment - Work in Progress
S4 Suitable for Stage Approval - Issued
S5 Suitable for Manufacture - Issied
S6 Suitable for PIM Authorization (Information Exchanges 1-3)
S7 Suitable for AIM Authorization (Information Exchange 6)

Copyright
All copies of this drawing are for information only about the application/s and shall not be used for any other purpose.

site address
1 Enstone Road, Ickenham, Middlesex UB10 8EZ

titl e
Existing Planning Elevations

drawn by FL202	project ref 21-C-202	originator 21C	sub no.
checked by 21C	scale As indicated	drawing no. AE 00 00.00.07.00 0030	

21-C
Westcraft Limited Design

© Copyright
1985-2018

57 summit road northolt middlesex ub5 5hl united kingdom t : : +44(0)20 8935 5856
e:: k21cdesigns@gmail.com

BS1192 2007 : 21-C-202-21C-1.UB10 8EZ-00-.E-A-0030- S4- P1