

NOTES

TOP OF STRUCTURE 25.0m

23.5m
23.0m

PROPOSED EE 6No. H2a ANTENNAS BEARINGS 7°, 103° & 240° E.T.N. AND ANCILLARY EQUIPMENT (6No. MHA's & 3No. MULTI-MHA's, 12No. RRU's & 3No. BOB's) TO BE INSTALLED AT 23.0m

PROPOSED H3G 6No. H2a ANTENNAS BEARINGS 7°, 103° & 240° E.T.N. AND ANCILLARY EQUIPMENT (3No. MHA's & 3No. MULTI-MHA's, 12No. RRU's & 6No. BOB's) TO BE INSTALLED AT 23.0m

EXISTING 6No. ANTENNAS AT 23.0m TO BE REMOVED

H3G & EE 1No. SHF 0.3m HP DISH AT 23.5m BEARING 248° E.T.N. TO BE RELOCATED ON NEW STEELWORK

H3G & EE 1No. SHF 0.3m HP DISH AT 23.0m BEARING 218° E.T.N. TO BE RELOCATED ON NEW STEELWORK


OTHER CUSTOMER 0.3m DISH AT 21.0m TO BE RELOCATED ON NEW STEELWORK

PROPOSED ANCILLARY EQUIPMENT - 6No. G.L. RRU's TO BE INSTALLED ON EXISTING GANTRY SUPPORT POLE

CABIN 1

LEG C
LEG B

G.L 0.0m

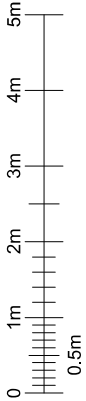

SOUTH ELEVATION

FEINT DETAILS INDICATE LOCATIONS RESERVED FOR OTHER PROPOSALS WHICH MAY BE THE SUBJECT OF SEPARATE APPLICATIONS

PROJECT No. 221792	
CELL No. HGN045	
PROJ No. 221792	14/07/21HFQ.BG
24 MAJOR AMEND	
PROJ No. 221792	31/03/21HFQ.BG
23 MINOR AMEND	
PROJ No. 234820	04/03/21TCS.BG
22 MASTER UPDATE	
PROJ No. N/A	18/02/21MCD.MCD
21 WAYLEAVE UPDATE	
PROJ No. 221792	01/02/21HFQ.BG
20 MINOR AMEND	
ISS	REVISION
	DATE
	DRN/APP



CELLNEX UK
driving telecom connectivity

R+, 4TH FLOOR, 2 BLA GRAVE STREET, READING, RG1 1AZ
Tel: 020 4526 8553

SITE No	1490106
CHERRY LANE CEMETERY	
SHEPISTON LANE	
WEST DRAYTON	
HILLINGDON	
GREATER LONDON 3	
UB7 9DL	
NGR	TQ 07950 79055
OS GRID	507950 179055

TITLE	
PLANNING APPLICATION	
PROPOSED	

SCALE	1:100
DRAWN	IM
APPROVED	LBG
27/05/11	14/07/21

DRG No.	Sheet	1 of 2	Rev
1490106-06-153-MD024	24		