




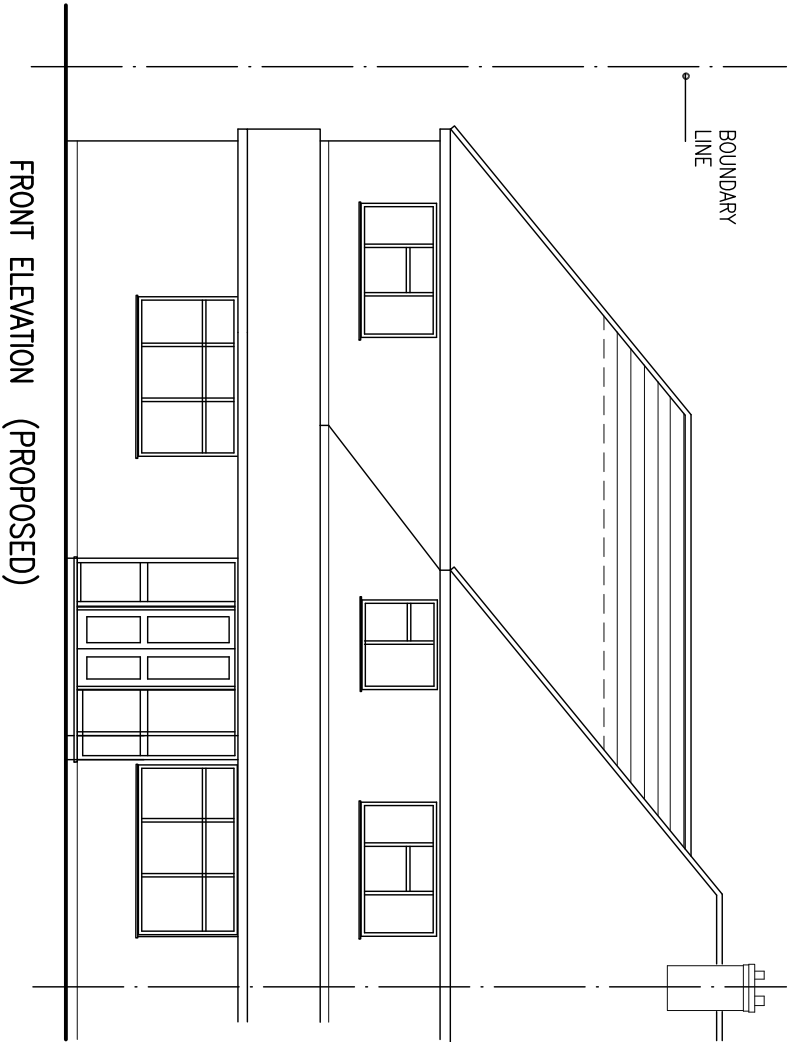


FRONT ELEVATION (PROPOSED)

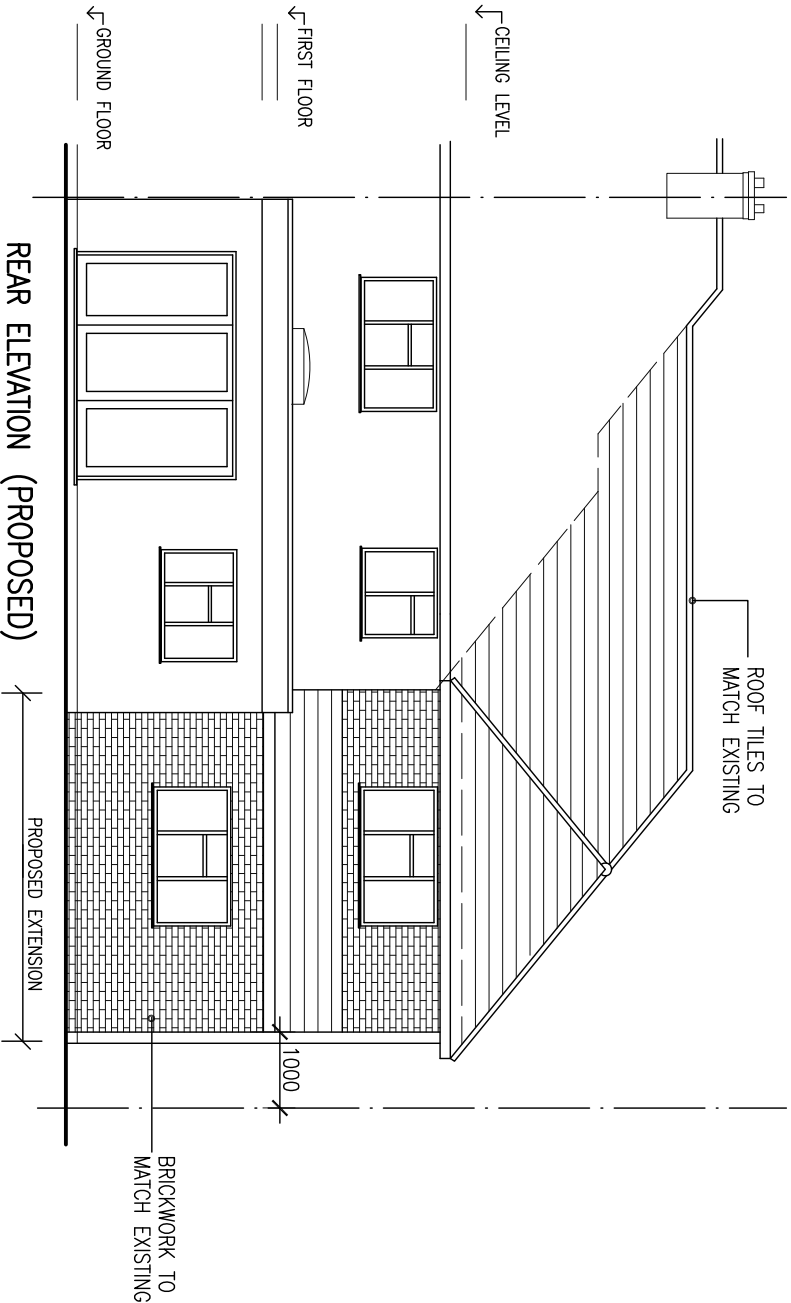

REAR ELEVATION (PROPOSED)

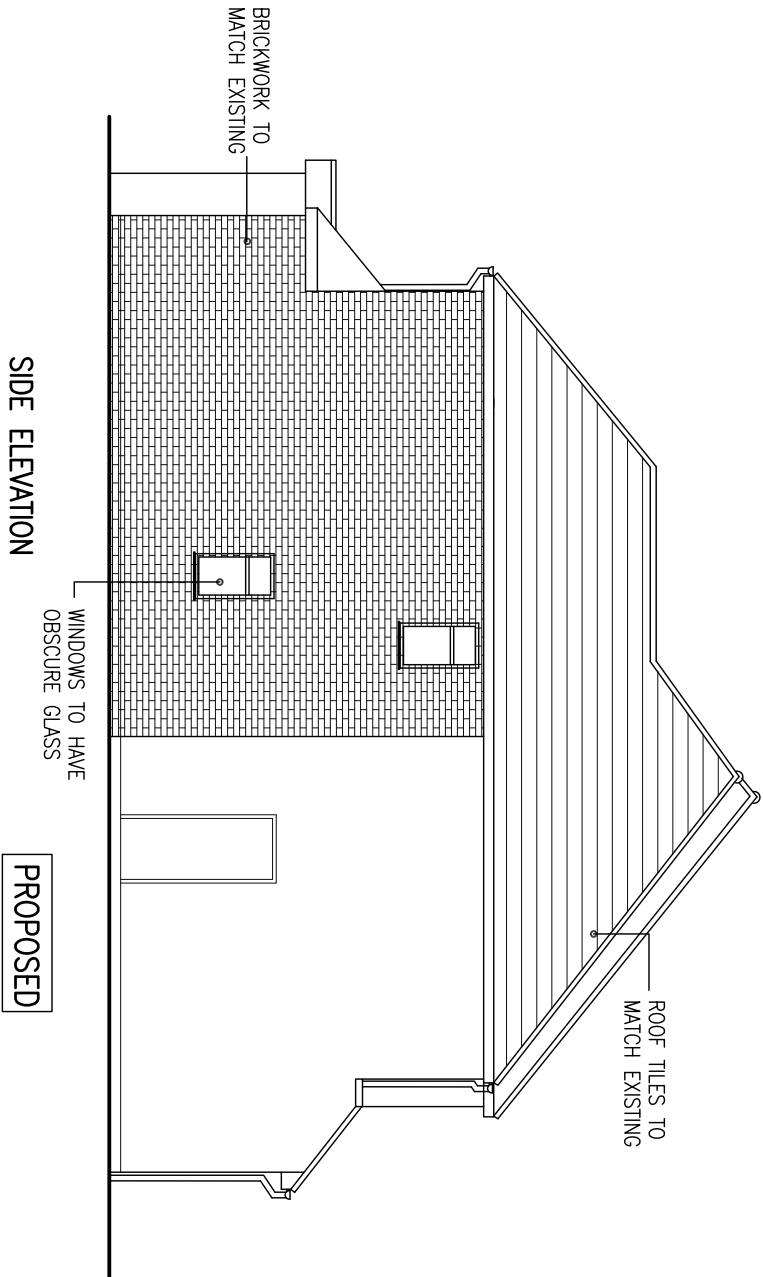

SIDE ELEVATION

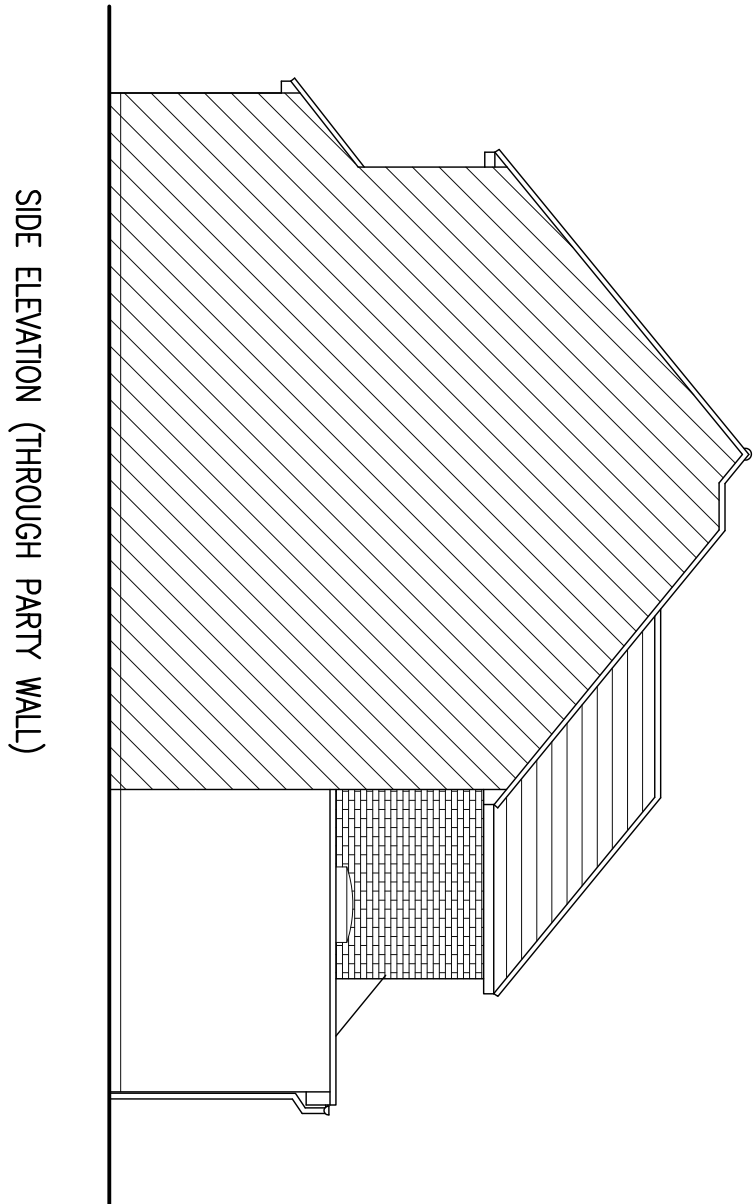

SIDE ELEVATION (THROUGH PARTY WALL)



Project

PROPOSED PART REAR DOUBLE STOREY EXTENSION AT
EXTENSION TO 34 SOUTH PARK WAY RUISLIP HA4 6UL

Drawing

ELEVATIONS

Scale

1/100@A3

Date JAN.2018

Drawn

Drawing No.

G/504/02

A