

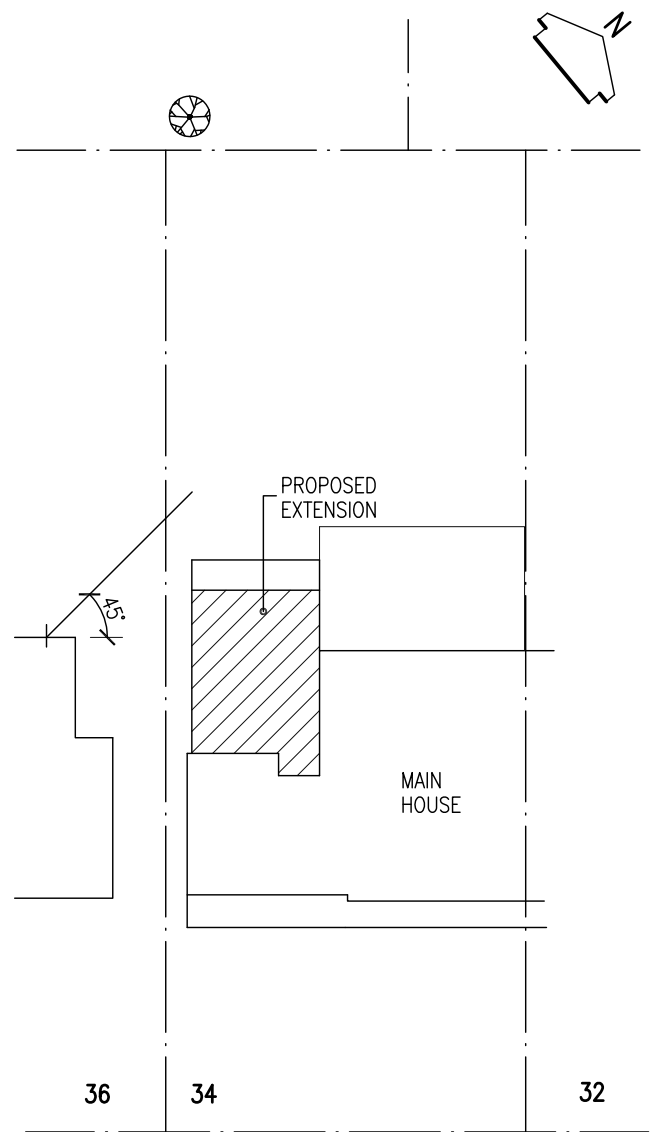
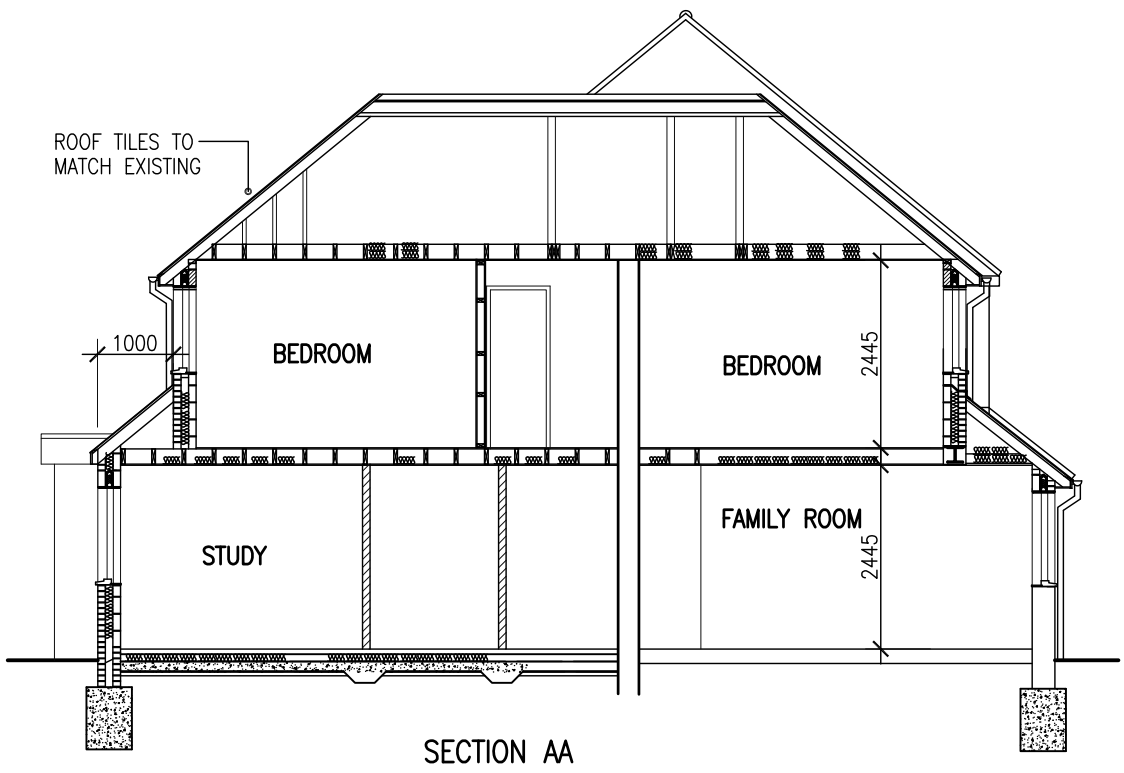


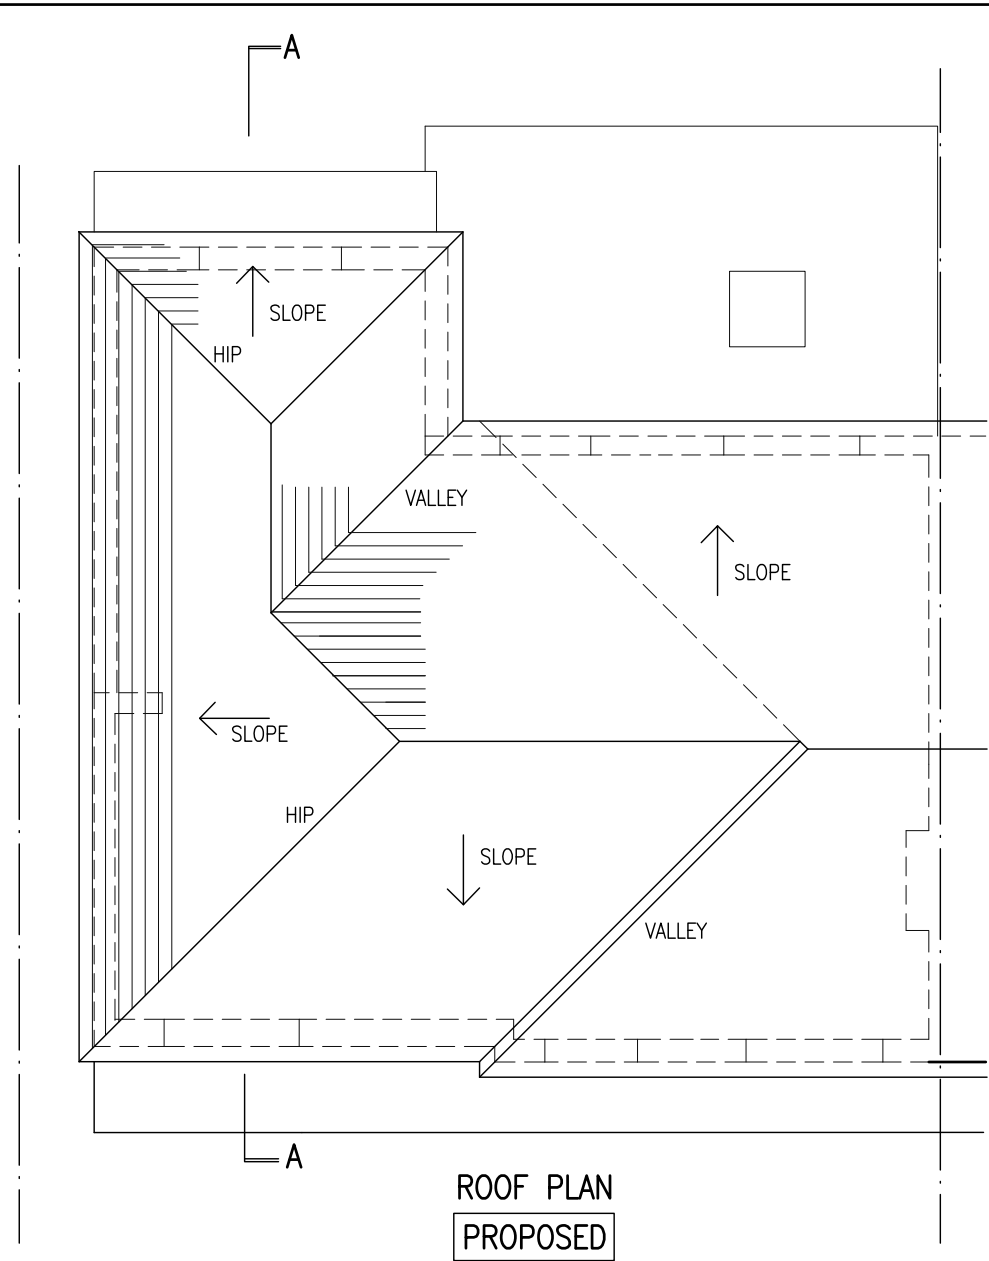

SOUTH PARK WAY

SITE PLAN
SCALE: 1/250

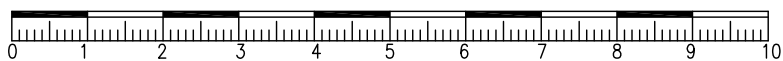

Project PROPOSED PART REAR DOUBLE STOREY EXTENSION AT 34 SOUTH PARK WAY RUISLIP HA4 6UL	Drawing PLANS, SECTION			
	Scale 1/100 @ A3	Date JAN.2018 Drawn	Drawing No. G/504/04	A