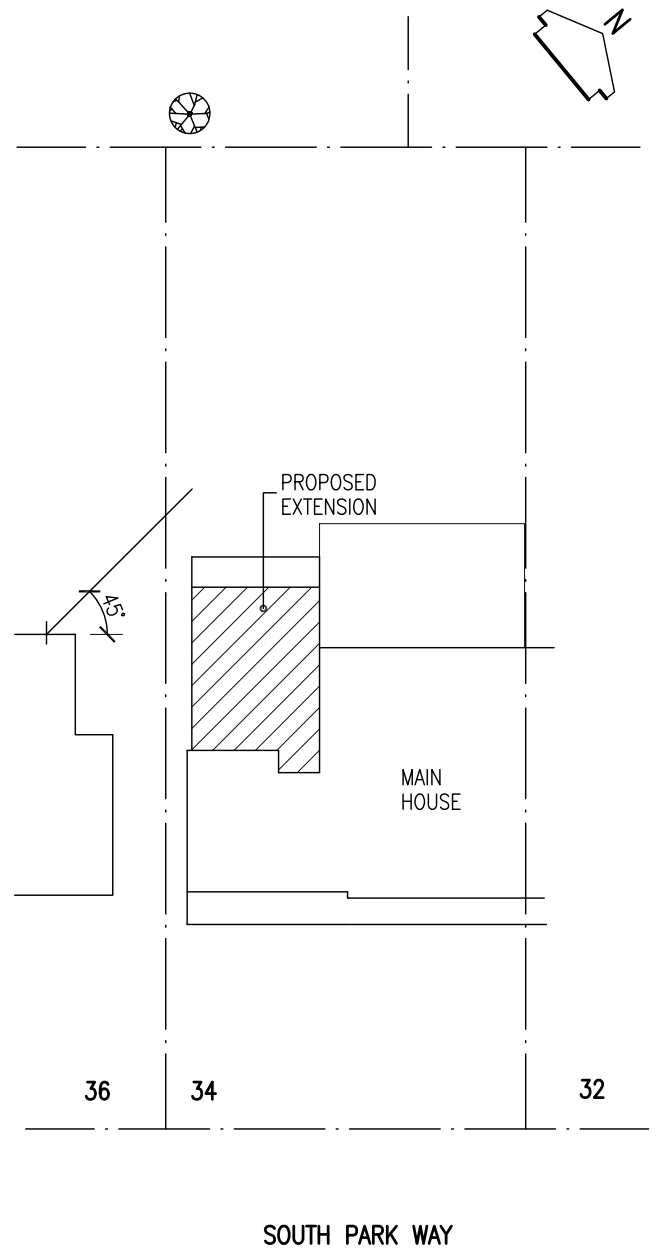
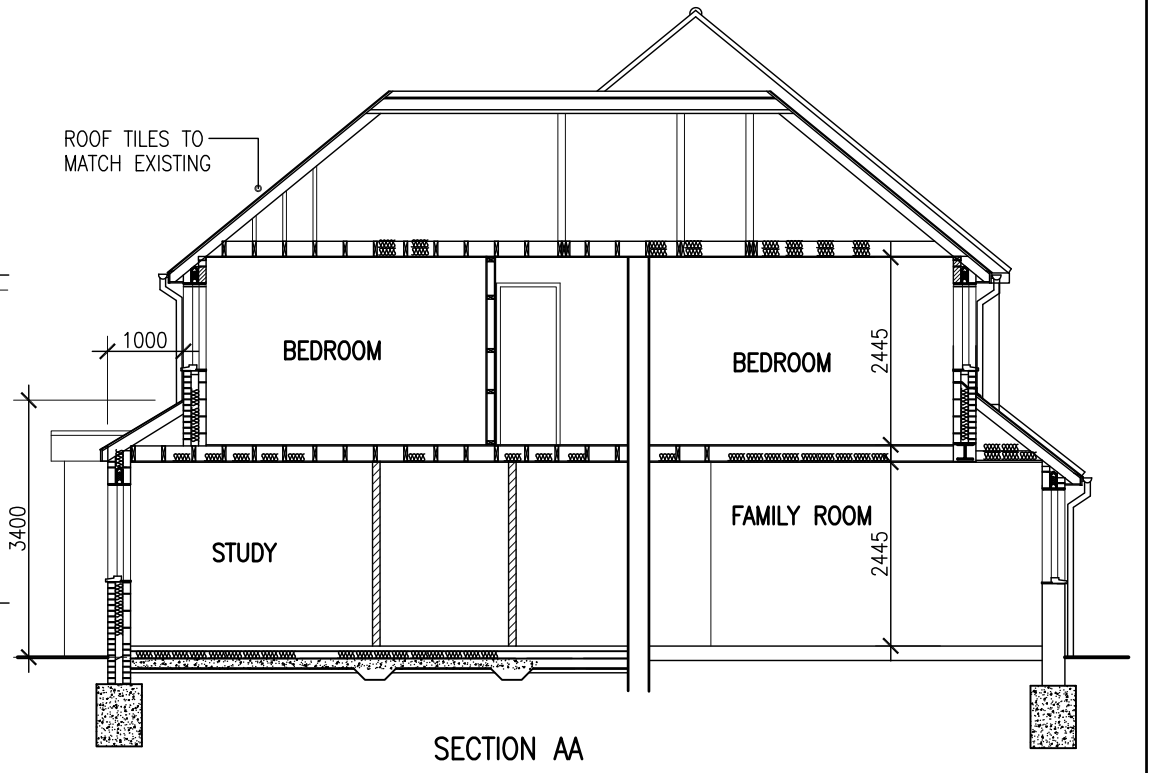
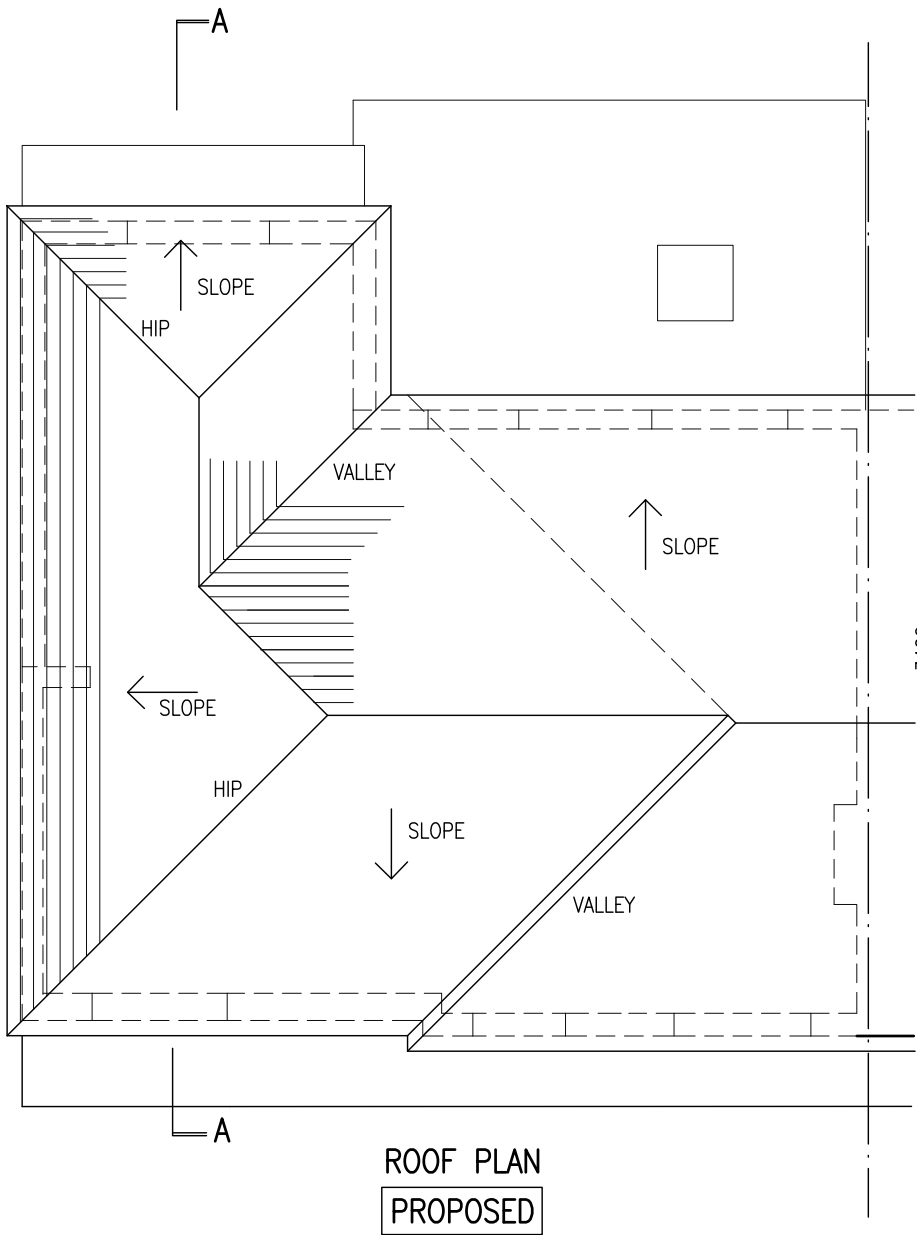


Project
PROPOSED PART REAR DOUBLE STOREY EXTENSION AT
34 SOUTH PARK WAY RUISLIP HA4 6UL

Drawing
PLANS, SECTION

Scale
1/100 @ A3

Date
JAN.2018
Drawn

Drawing No.
G/504/04

B