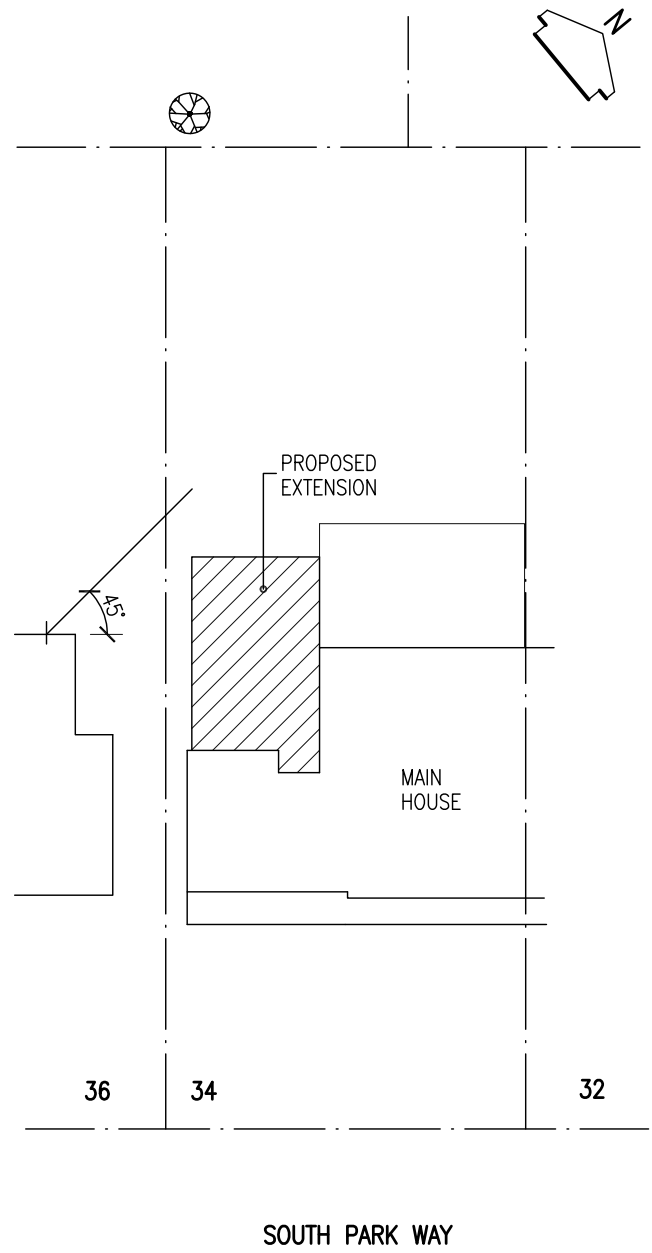
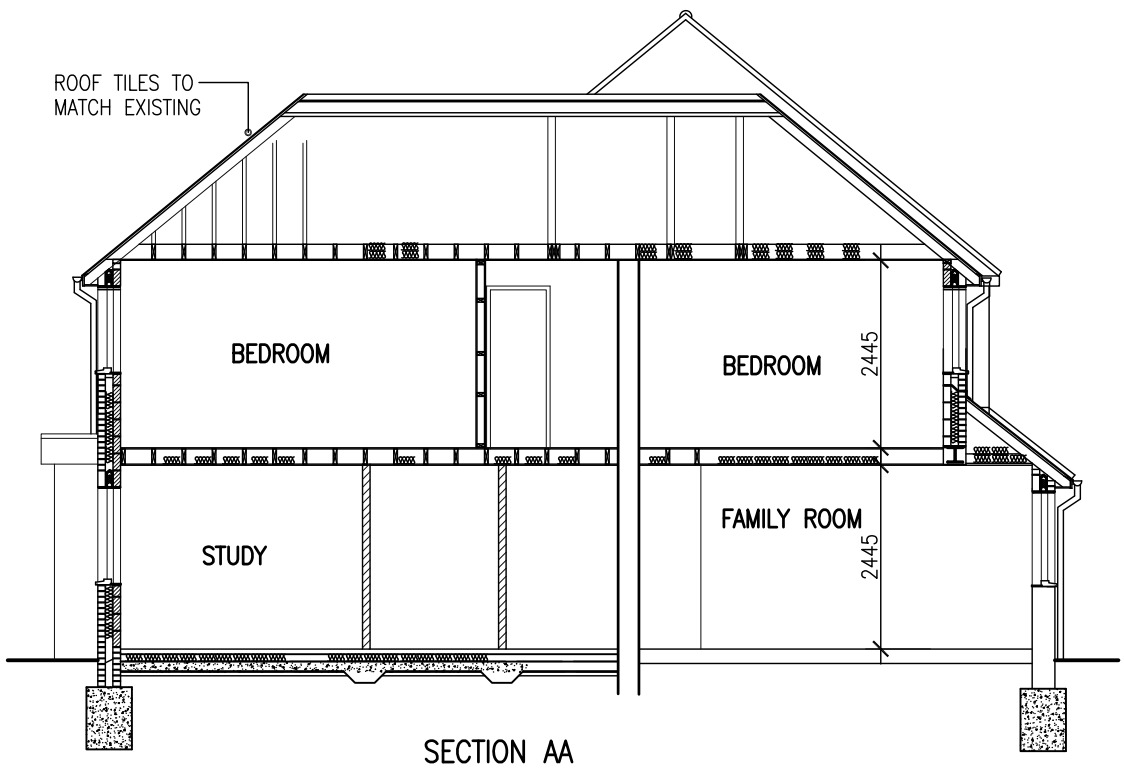
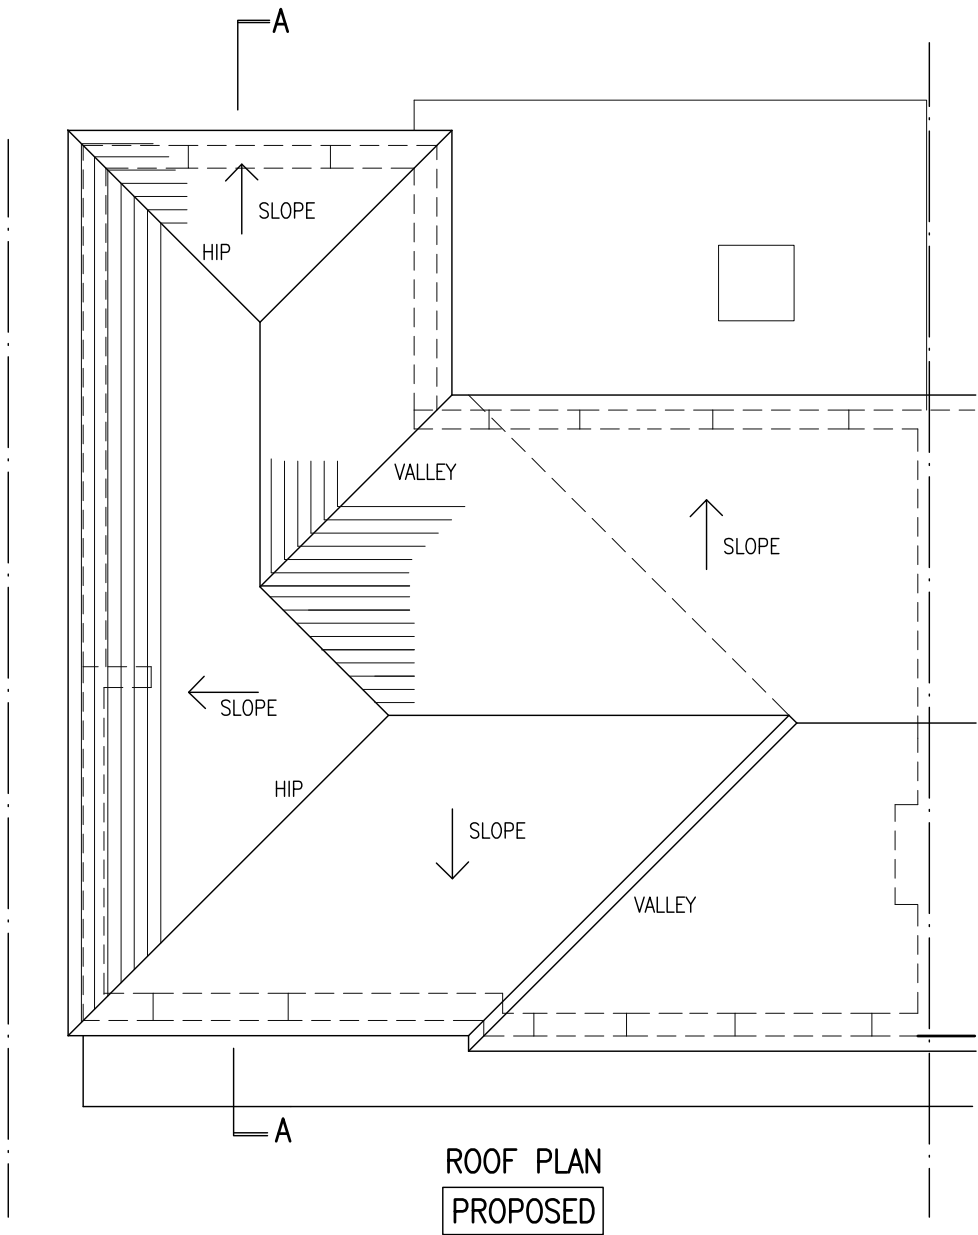


SITE PLAN
SCALE: 1/250

Project
PROPOSED PART REAR DOUBLE STOREY EXTENSION AT
34 SOUTH PARK WAY RUISLIP HA4 6UL

Drawing PLANS, SECTION			
Scale 1/100 @ A3	Date JAN.2018 Drawn	Drawing No. G/504/04	