



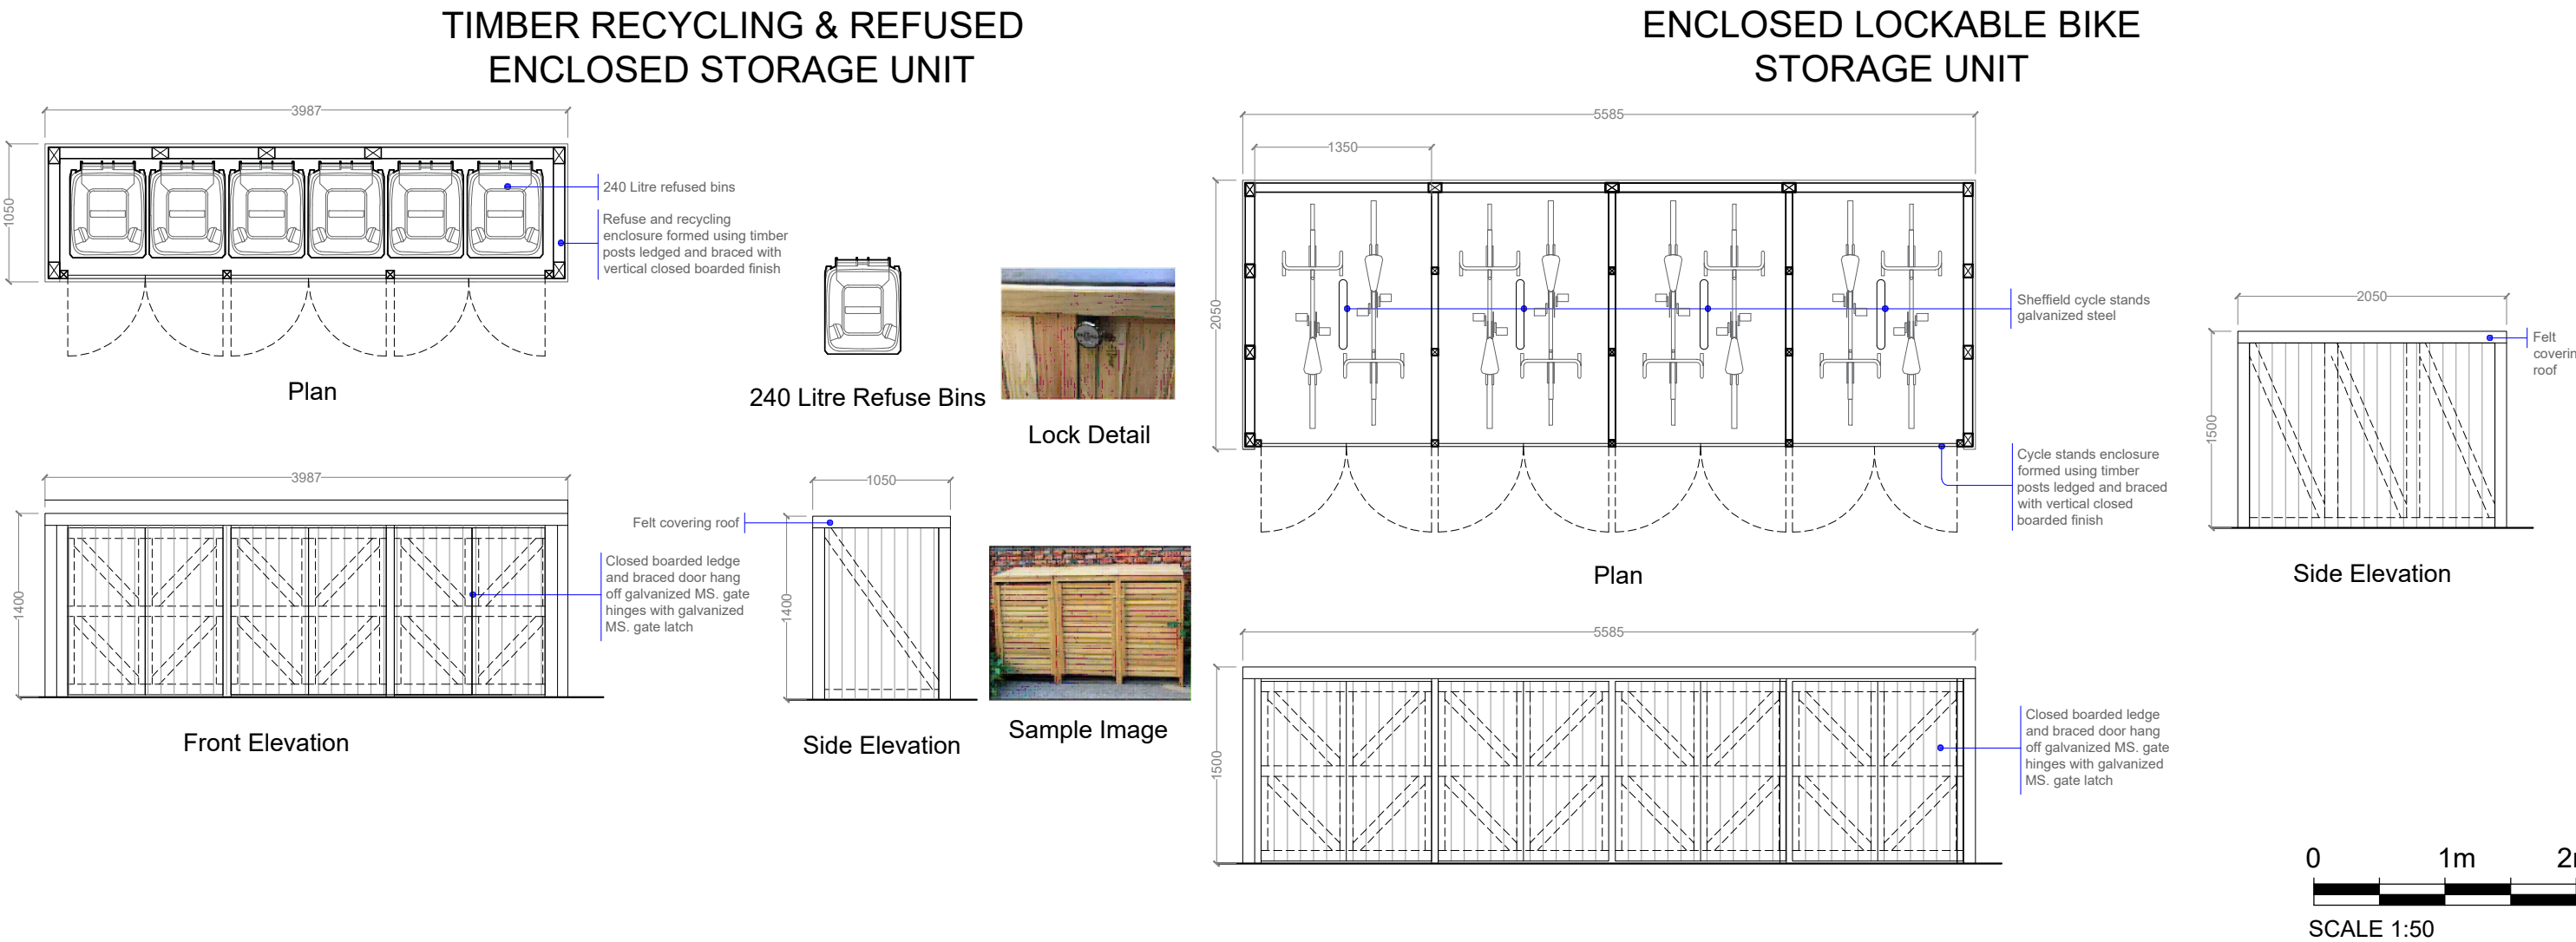

Revision	Revision Date

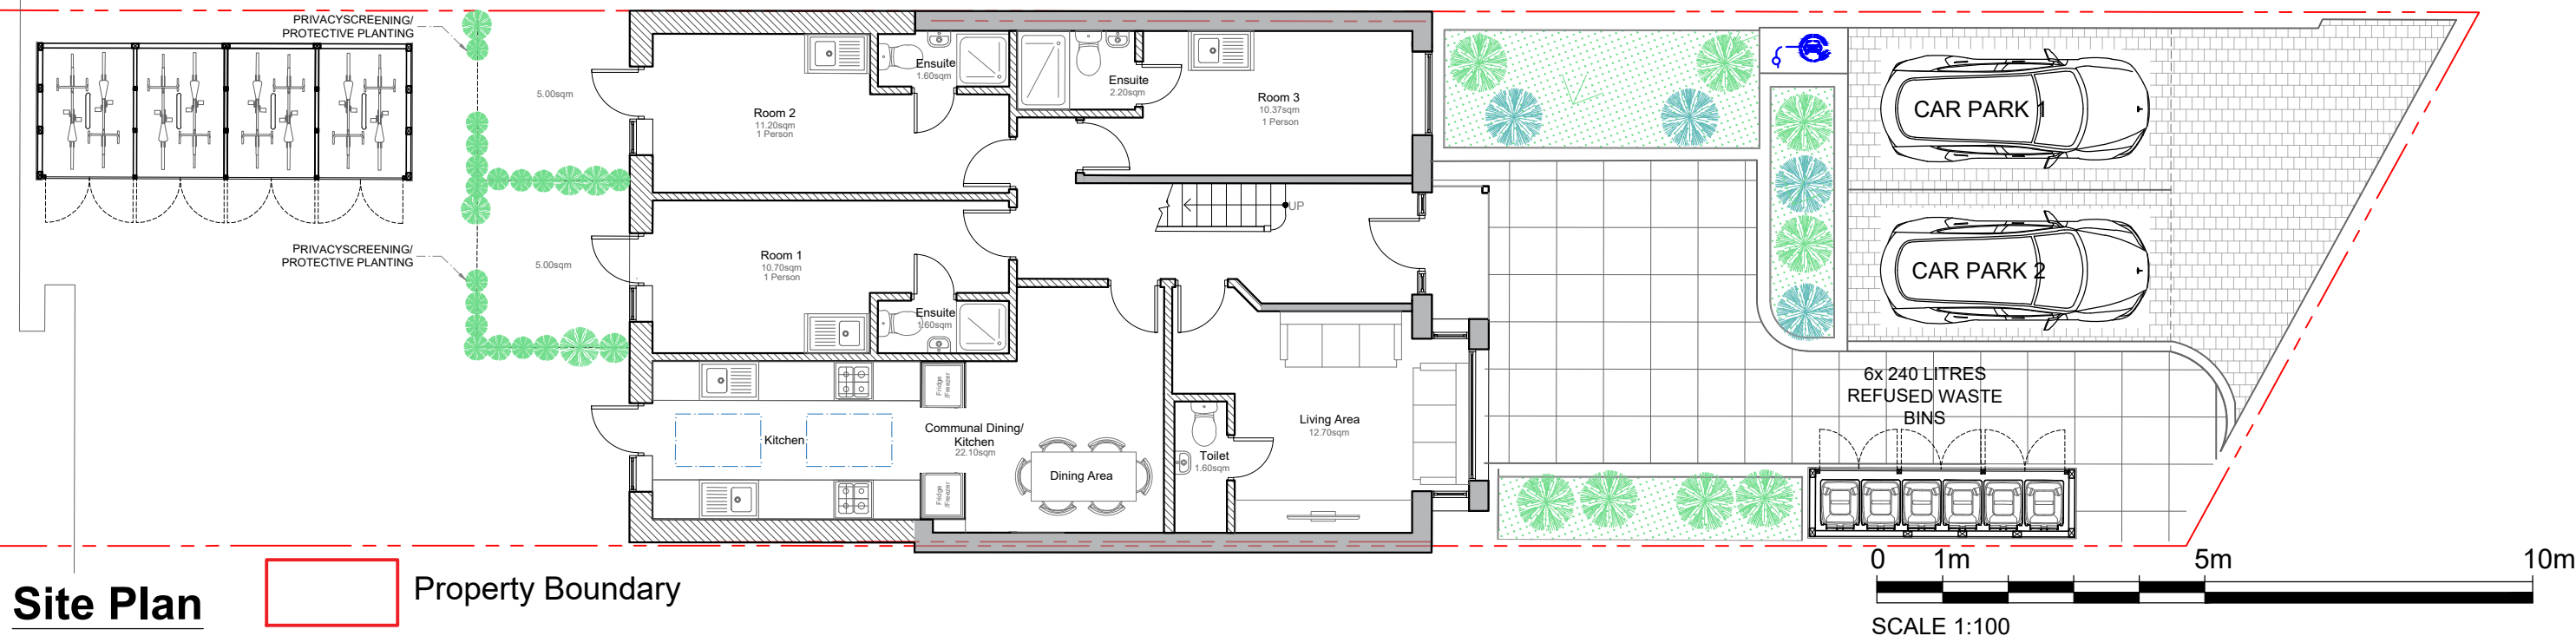