




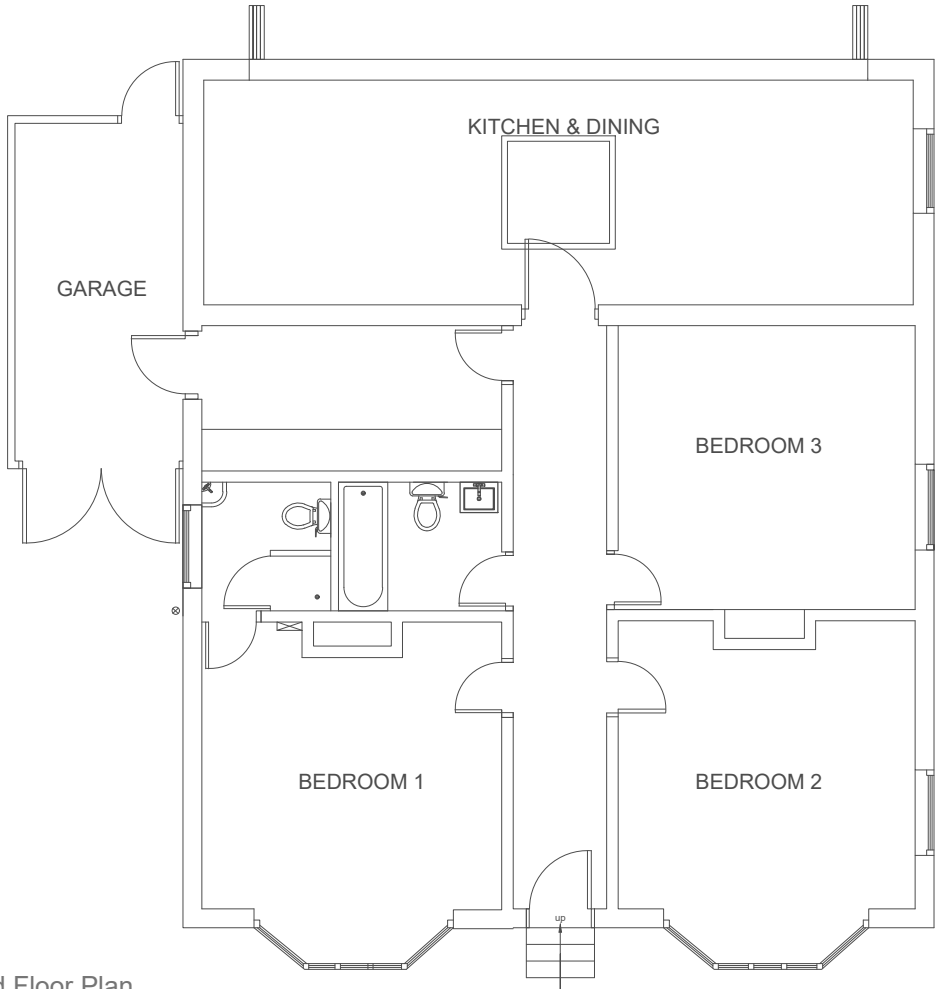

Grd Floor Plan
As Existing

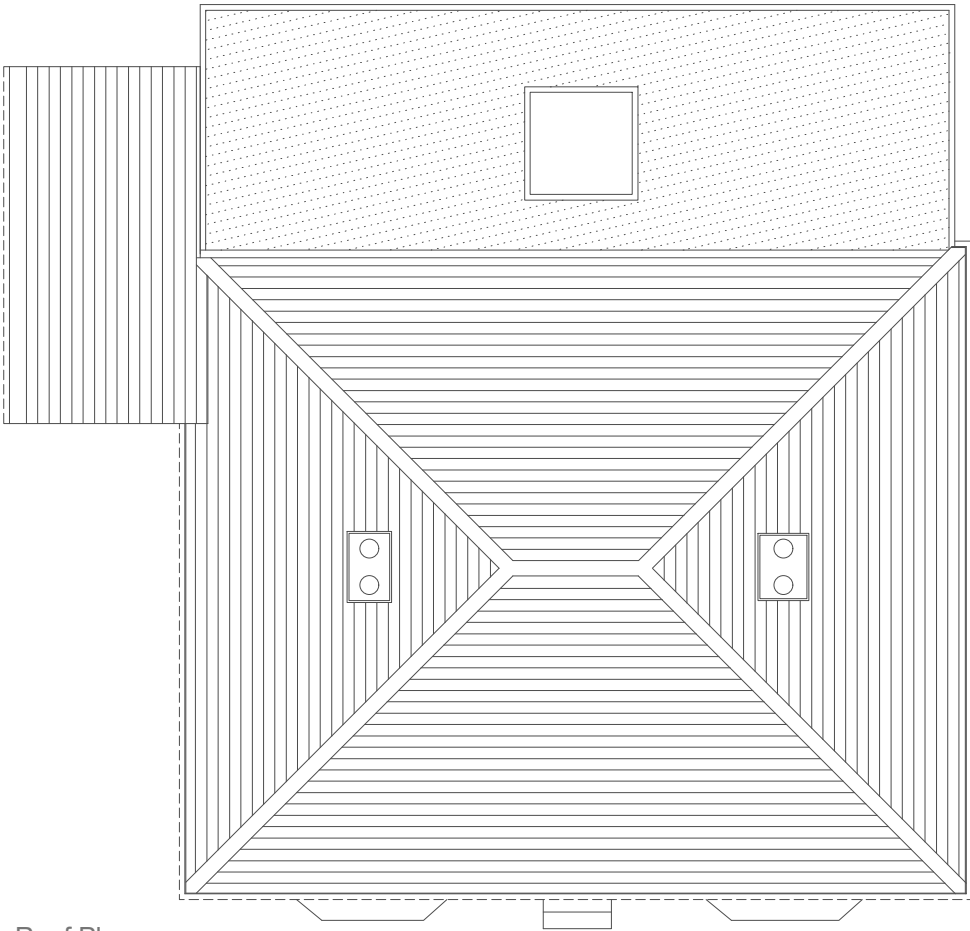

Roof Plan
As Existing

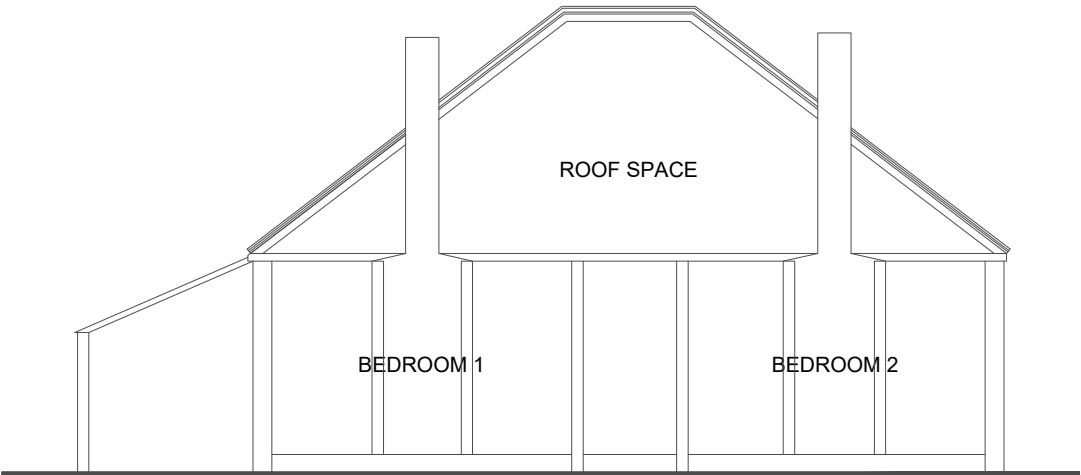

Section X
As Existing




Section Y
As Existing



Do not scale from this drawing. All dimensions are to be verified on site and any discrepancies reported back to the issuer immediately.

Unless otherwise specified, all dimensions are stated in millimetres

Notes

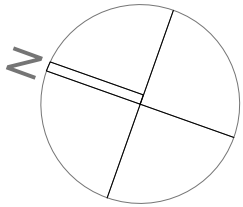

Rev	Date	Drawn	Designed	Checked
-----	------	-------	----------	---------

Drawing Status
Permitted Development

Project Title
Loft Conversion With Dormer

Project Location
14 Lime Grove
Ruislip
HA4 8RY

Drawing Title
Floor & Roof Plans with Section
As Existing

Employer
Mr and Mrs.Keane

Originator

Project No	Division	Scale at A3	1:100
Date	NOV 2020	Drawn	TO
Designed	TO	Checked	GHW
Drawing number	EXG-14-LG-002	Revision	#