

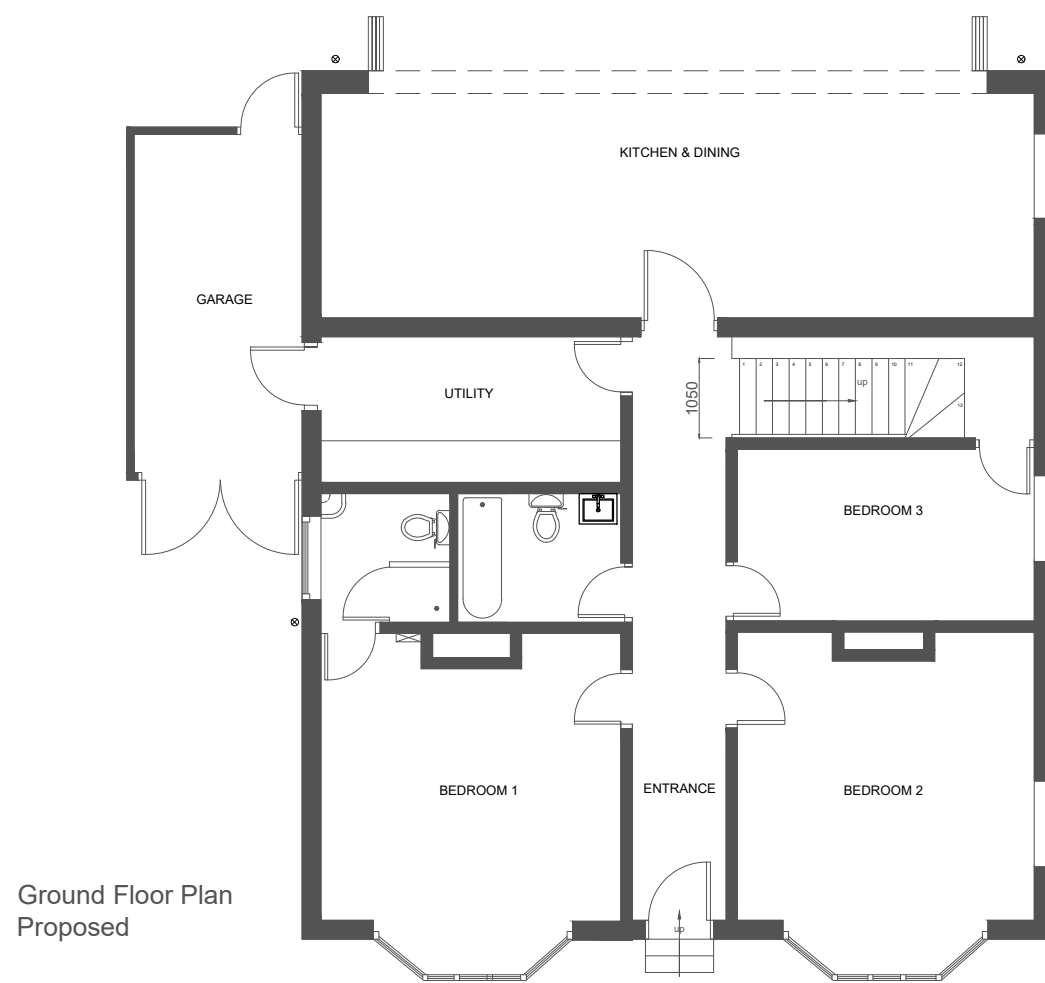


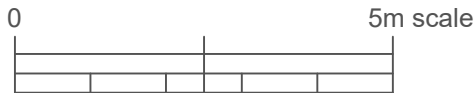


Ground Floor Plan
Proposed

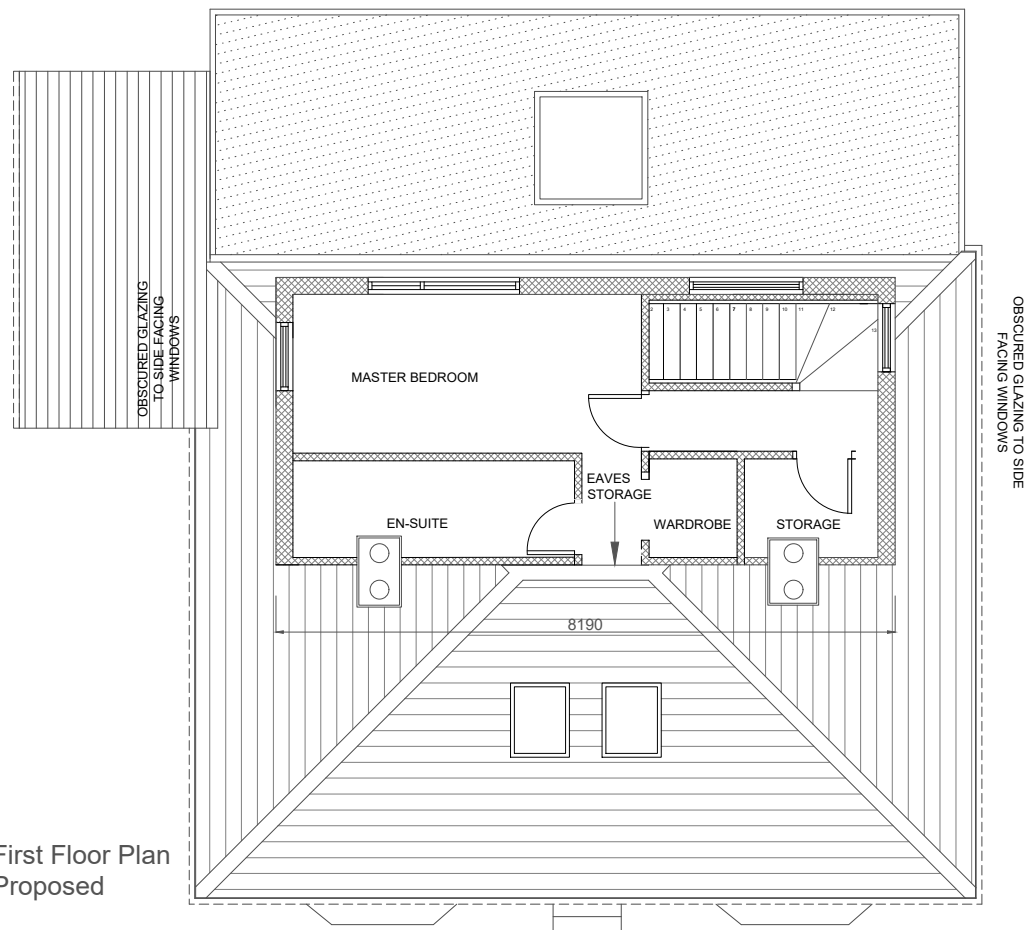

First Floor Plan
Proposed

Rear elevation,
dormer wall to be
set-back min 200mm
from outer face of the
existing ground floor,
rear elevation.

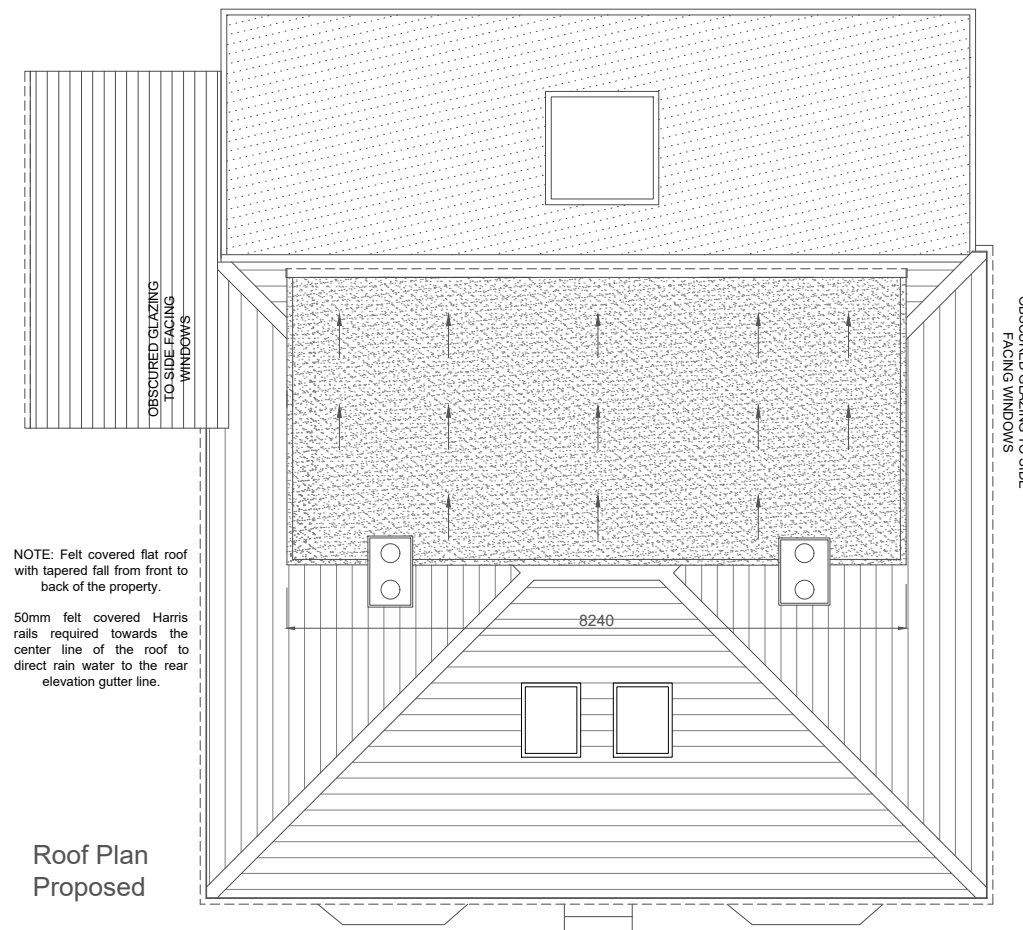

Roof Plan
Proposed


NOTE: Felt covered flat roof
with tapered fall from front to
back of the property.

50mm felt covered Harris
rails required towards the
center line of the roof to
direct rain water to the rear
elevation gutter line.

Do not scale from this drawing. All dimensions are to be verified on site and any discrepancies reported back to the issuer immediately.

Unless otherwise specified, all dimensions are stated in millimetres

Notes

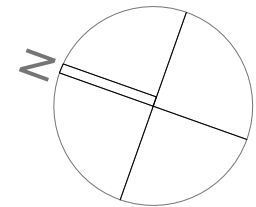

Existing roof: 125.843m²
Dormer: 39.66m²
Wrap: 7.97m²
Total dormer: 47.63m²

Rev	Date	Drawn	Designed	Checked
Drawing Status				
Permitted Development				
Project Title				
Loft Conversion With Dormer				
Project Location				
14 Lime Grove Ruislip HA4 8RY				
Drawing Title				
Floor & Roof Plans As Proposed				
Employer				
Mr and Mrs. Keane				
Originator				
Project No	Division	Scale at A3 1:100		
Date July 2020	Drawn TO	Designed TO	Checked GHW	
Drawing number				Revision
EXG-14-LG-004				#