


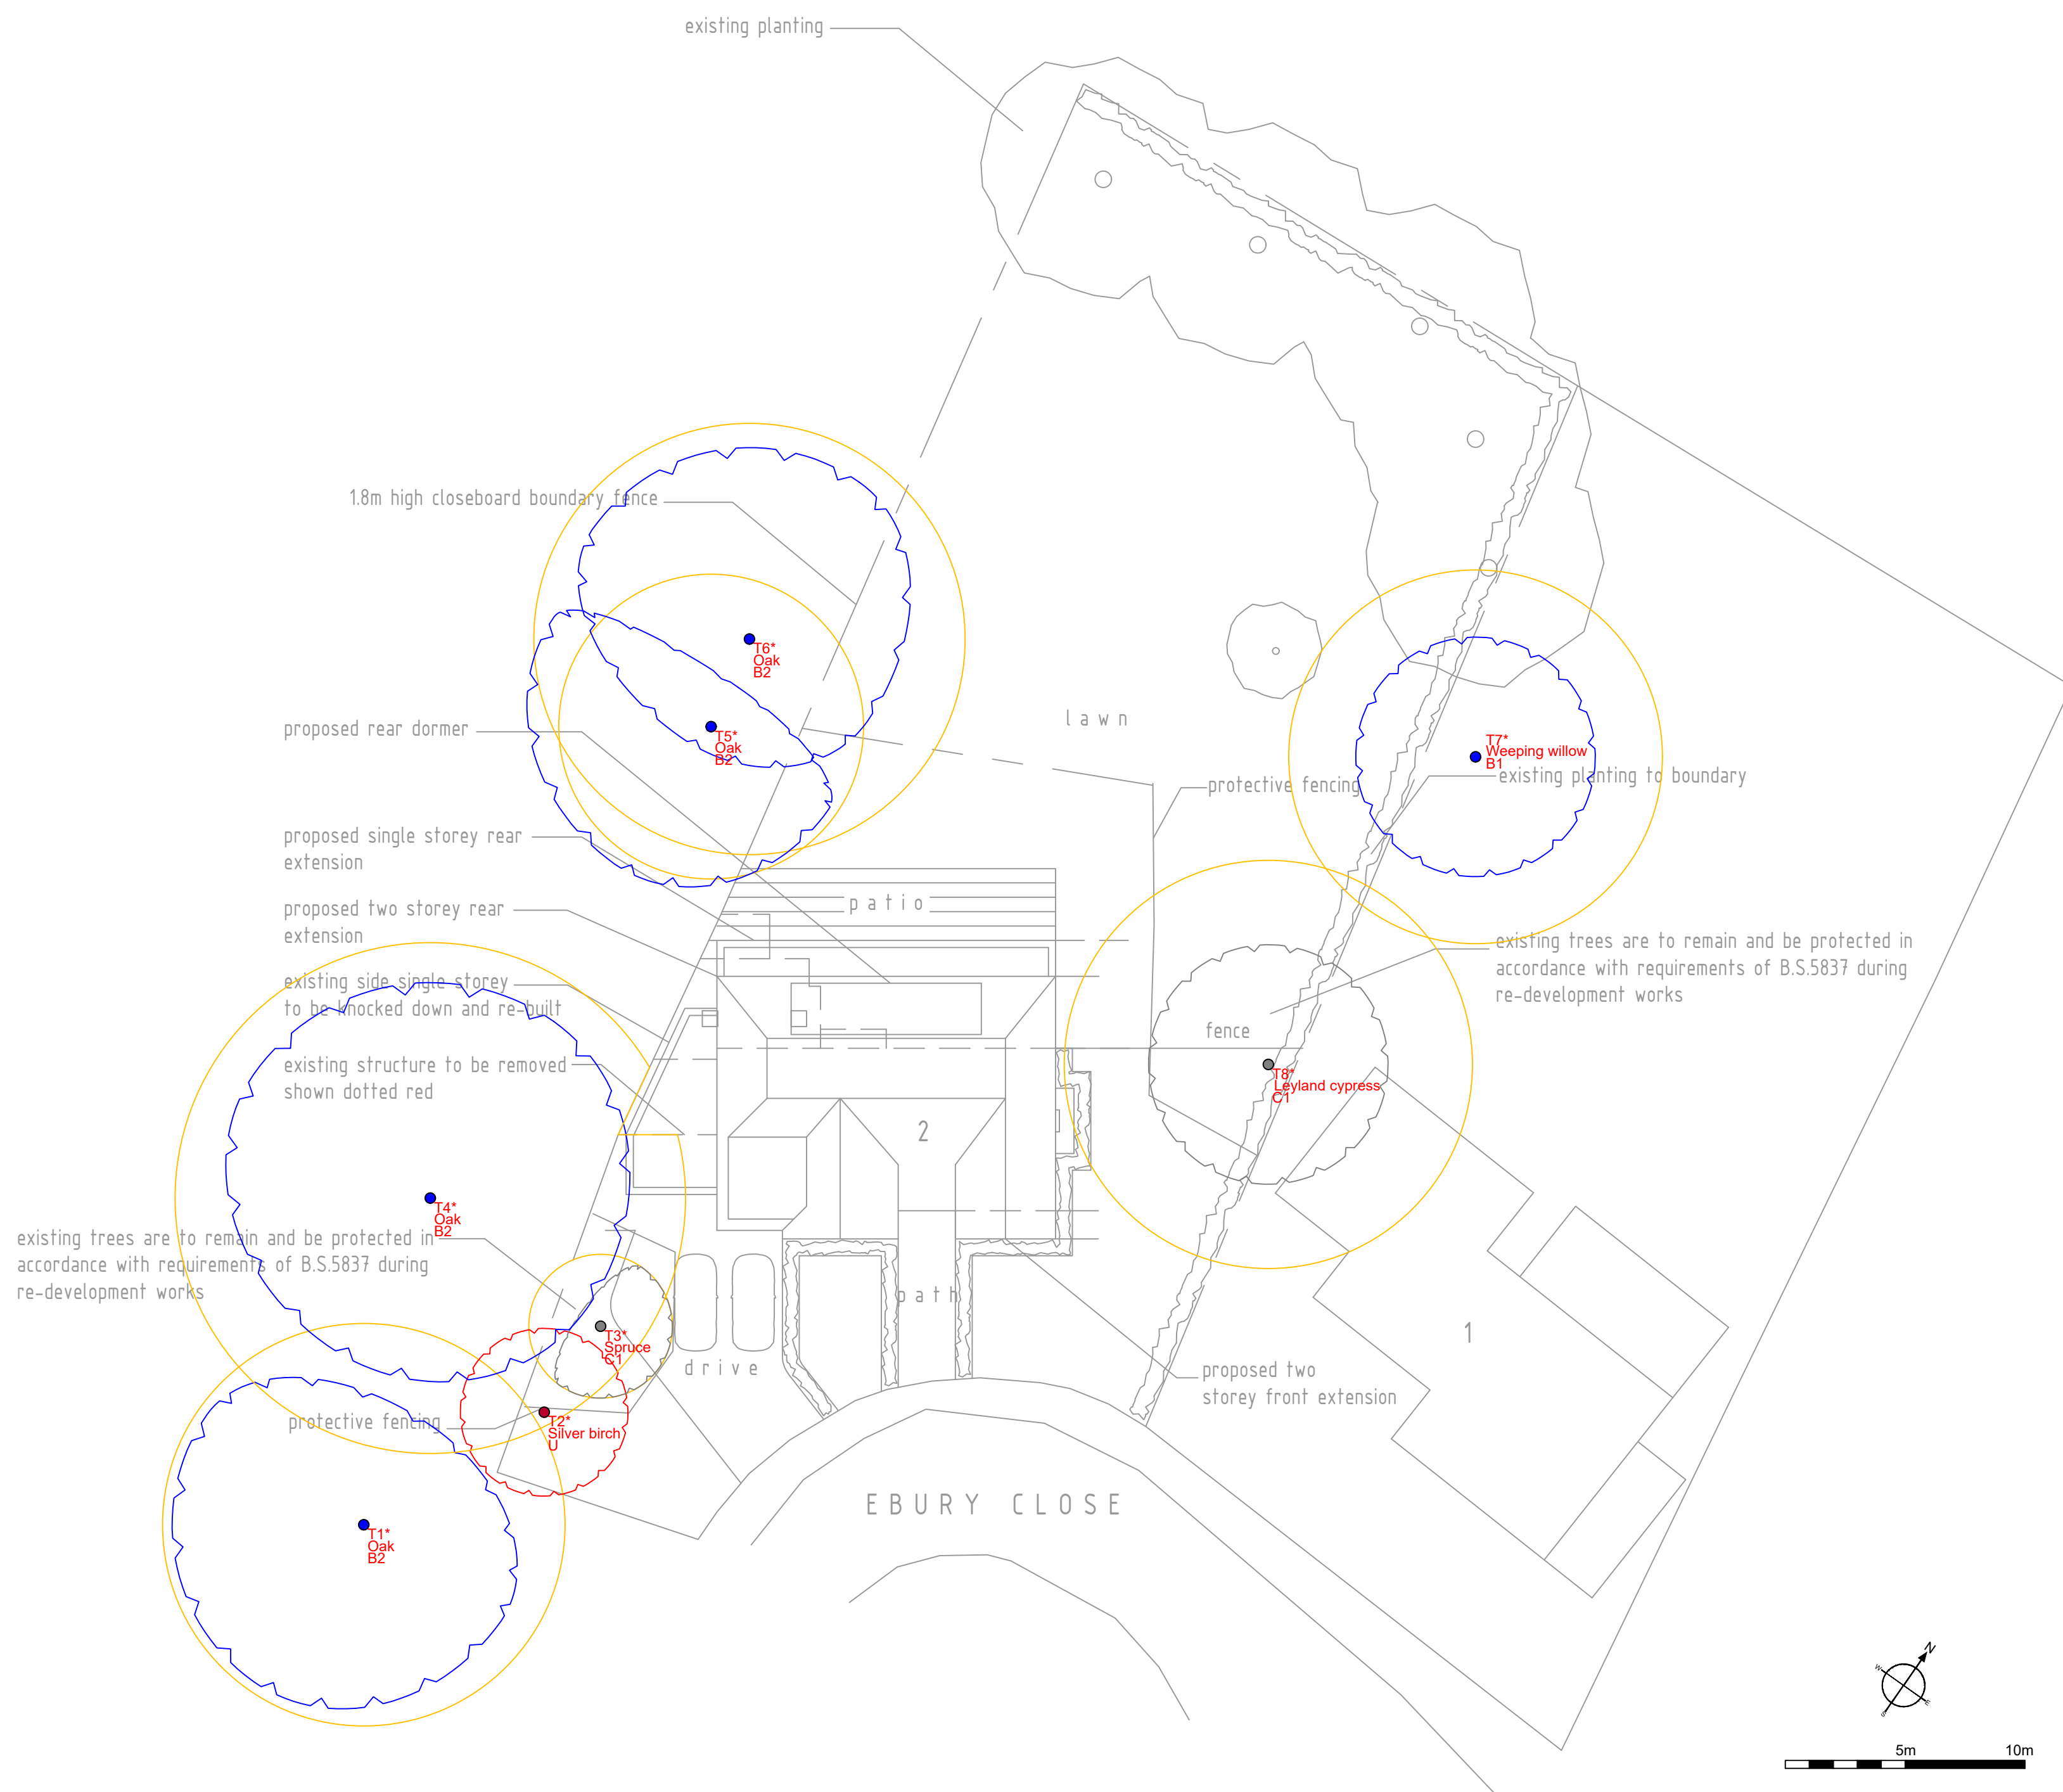

t: 07884 056 025
e: glen@ghatrees.co.uk
www.ghatrees.co.uk

Site: 2 Ebury Close, Northwood, HA6 2PF


1:200 @ A2

Drawing Title: Arboricultural Impact Assessment

Feb 2022

Key:

- Category A
- Category B
- Category C
- Category U

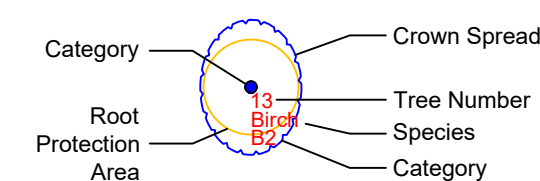

NOTE: Tree/group numbers marked with an * have approximate locations.