




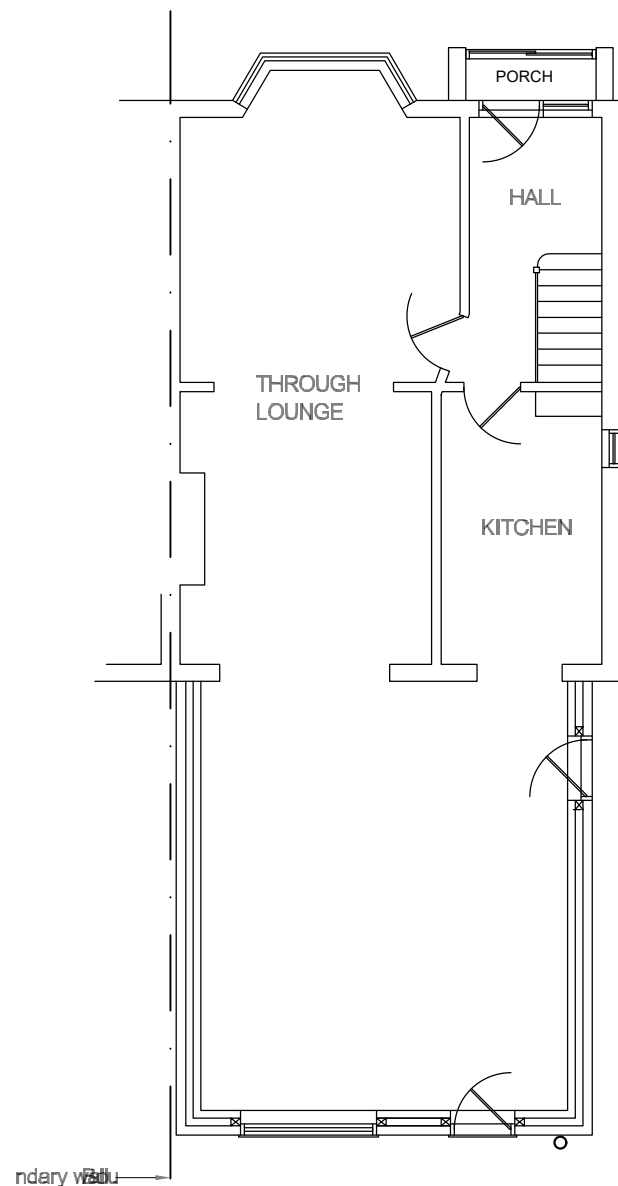


EXISTING GROUND FLOOR
ESC.: 1/100

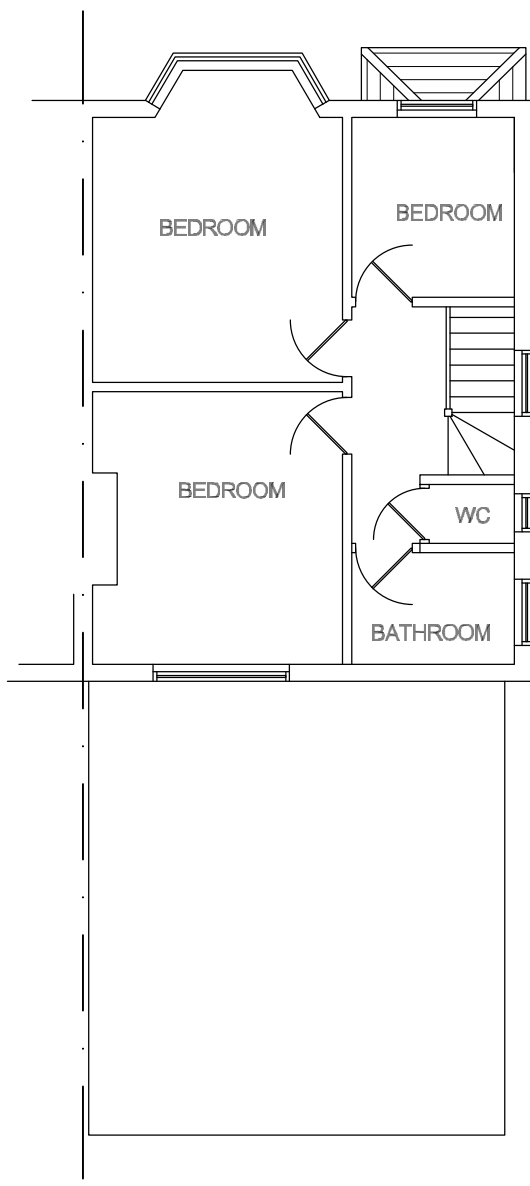


EXISTING FIRST FLOOR
ESC.: 1/100

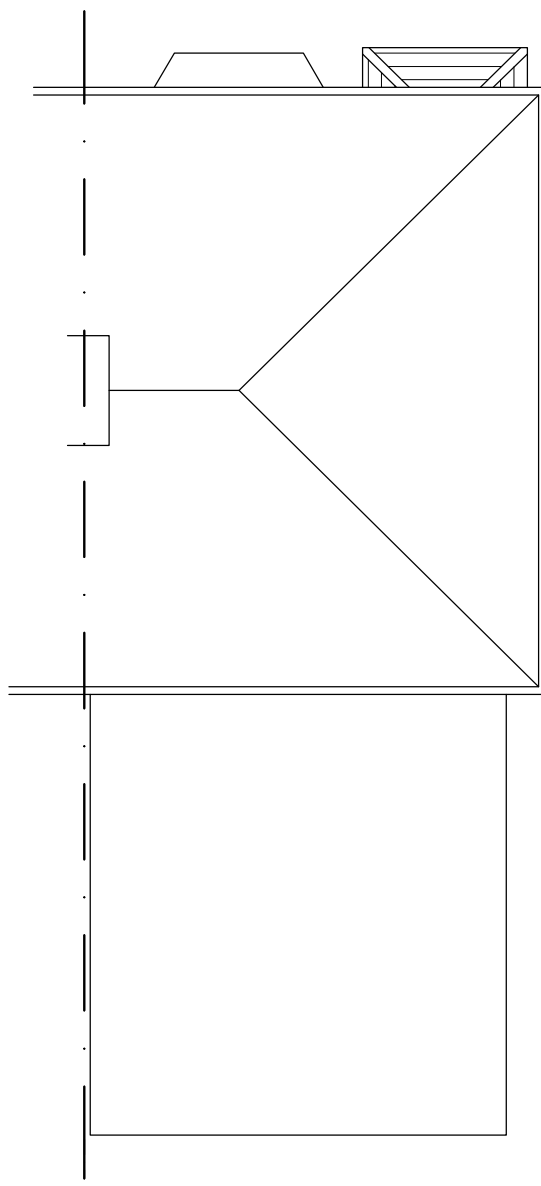


EXISTING ROOF PLAN
ESC.: 1/100

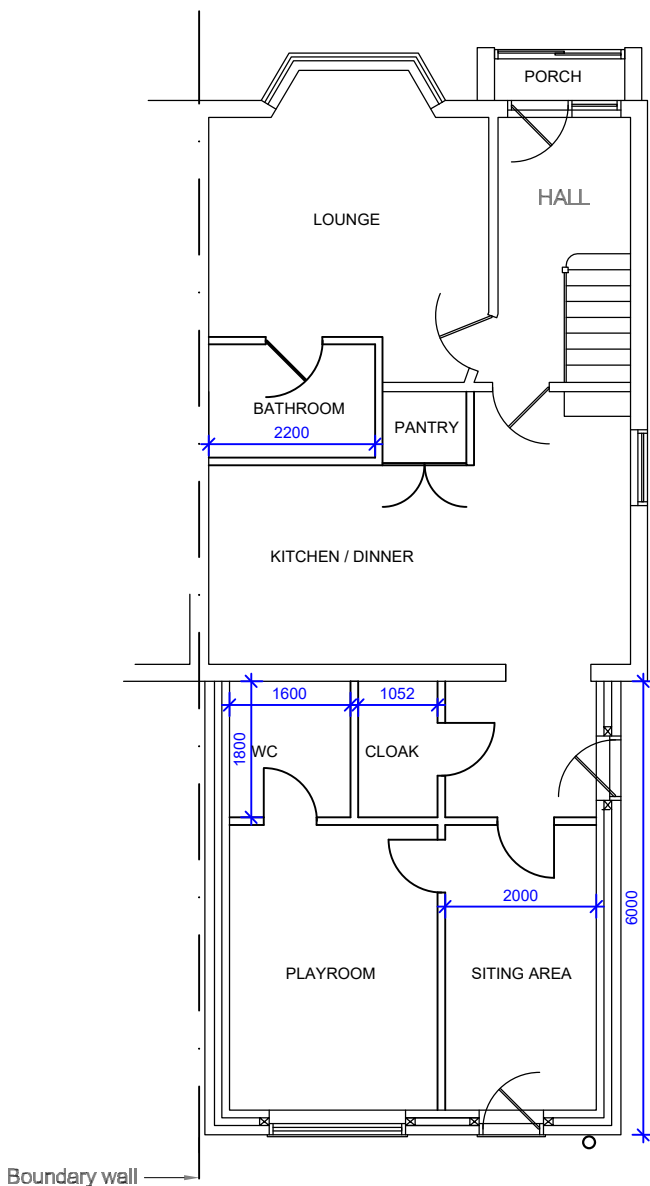


PROPOSED GROUND FLOOR
ESC.: 1/100

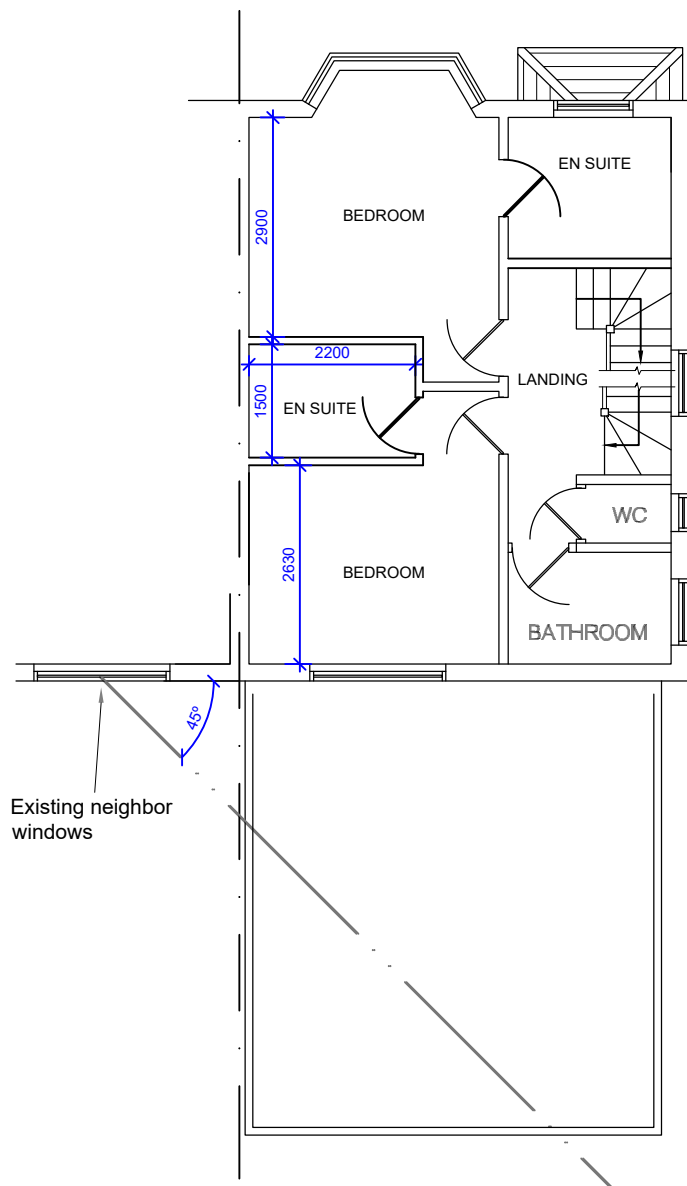

PROPOSED FIRST FLOOR
ESC.: 1/100

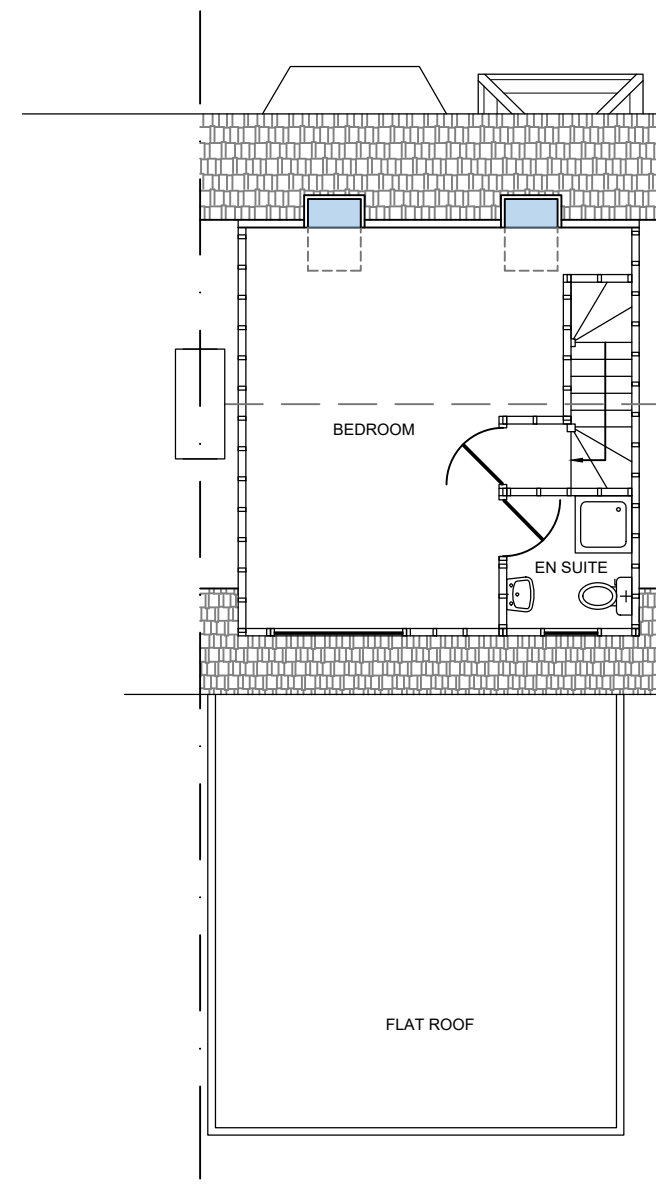

PROPOSED LOFT FLOOR
ESC.: 1/100

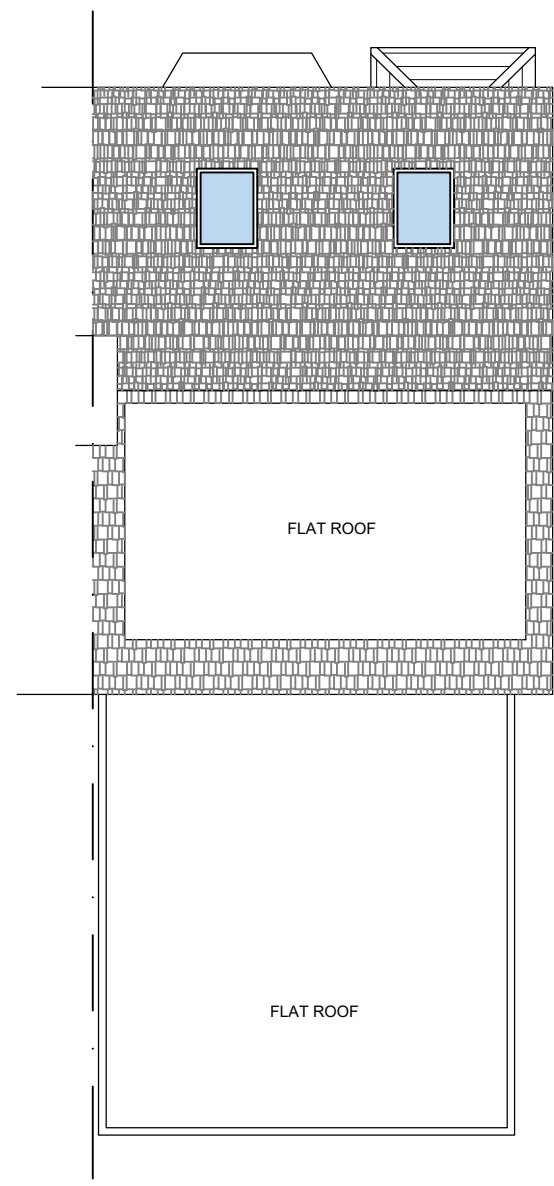

PROPOSED ROOF PLAN
ESC.: 1/100




EXISTING FRONT ELEVATION
ESC.: 1/100



EXISTING SIDE ELEVATION
ESC.: 1/100



EXISTING REAR ELEVATION
ESC.: 1/100

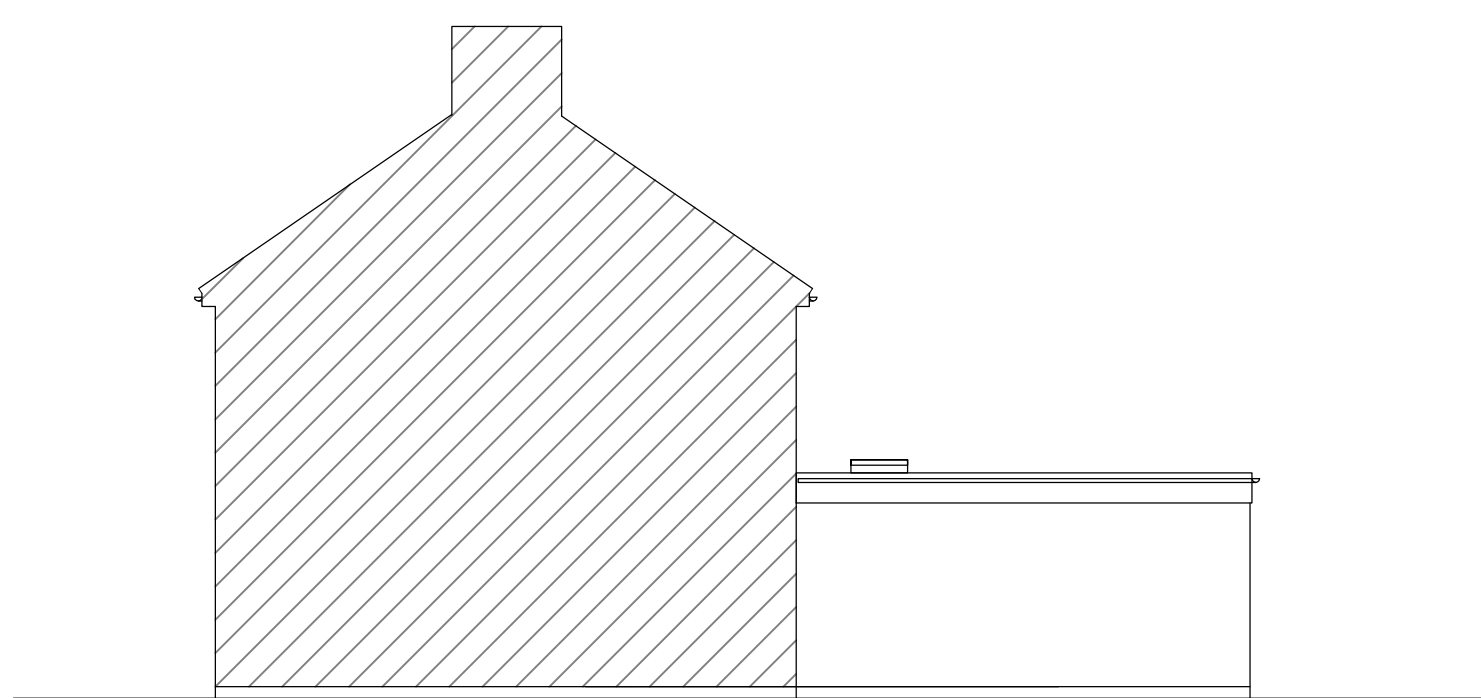


EXISTING SIDE ELEVATION
ESC.: 1/100

Total volume Hip to Gable: 17.02 m3
Total volume rear dormer: 18.75 m3
Total volume added to the roof:
35.77 m3




PROPOSED FRONT ELEVATION
ESC.: 1/100

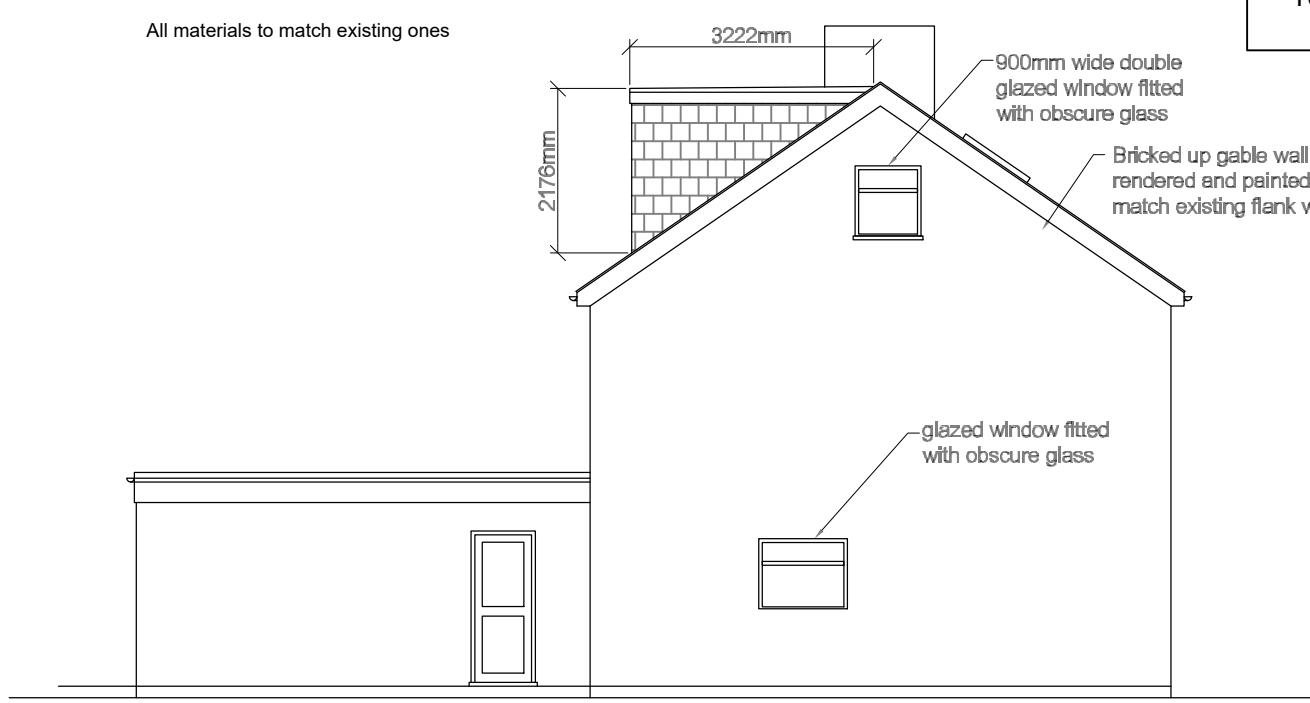

PROPOSED SIDE ELEVATION
ESC.: 1/100



PROPOSED REAR ELEVATION
ESC.: 1/100

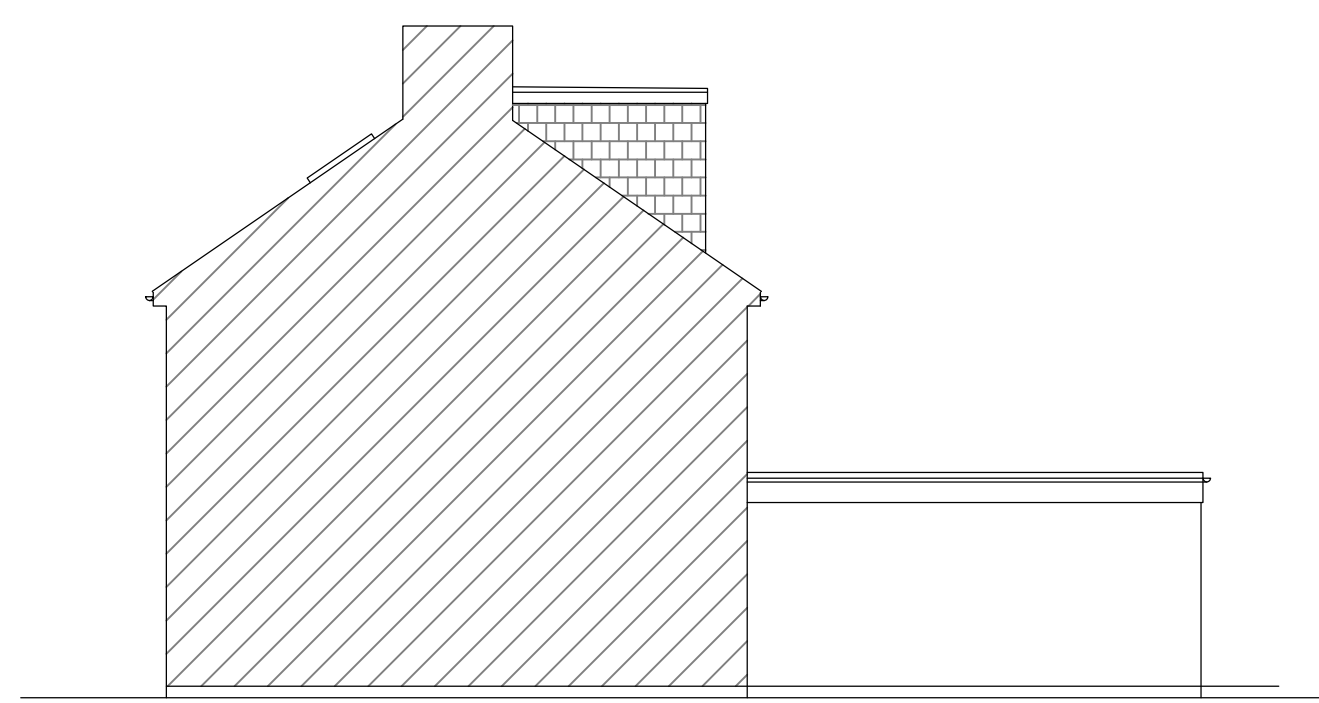

PROPOSED SIDE ELEVATION
ESC.: 1/100

0 1m 2 3 4 5 6 7 8 9 10m
SCALE BAR 1:100