


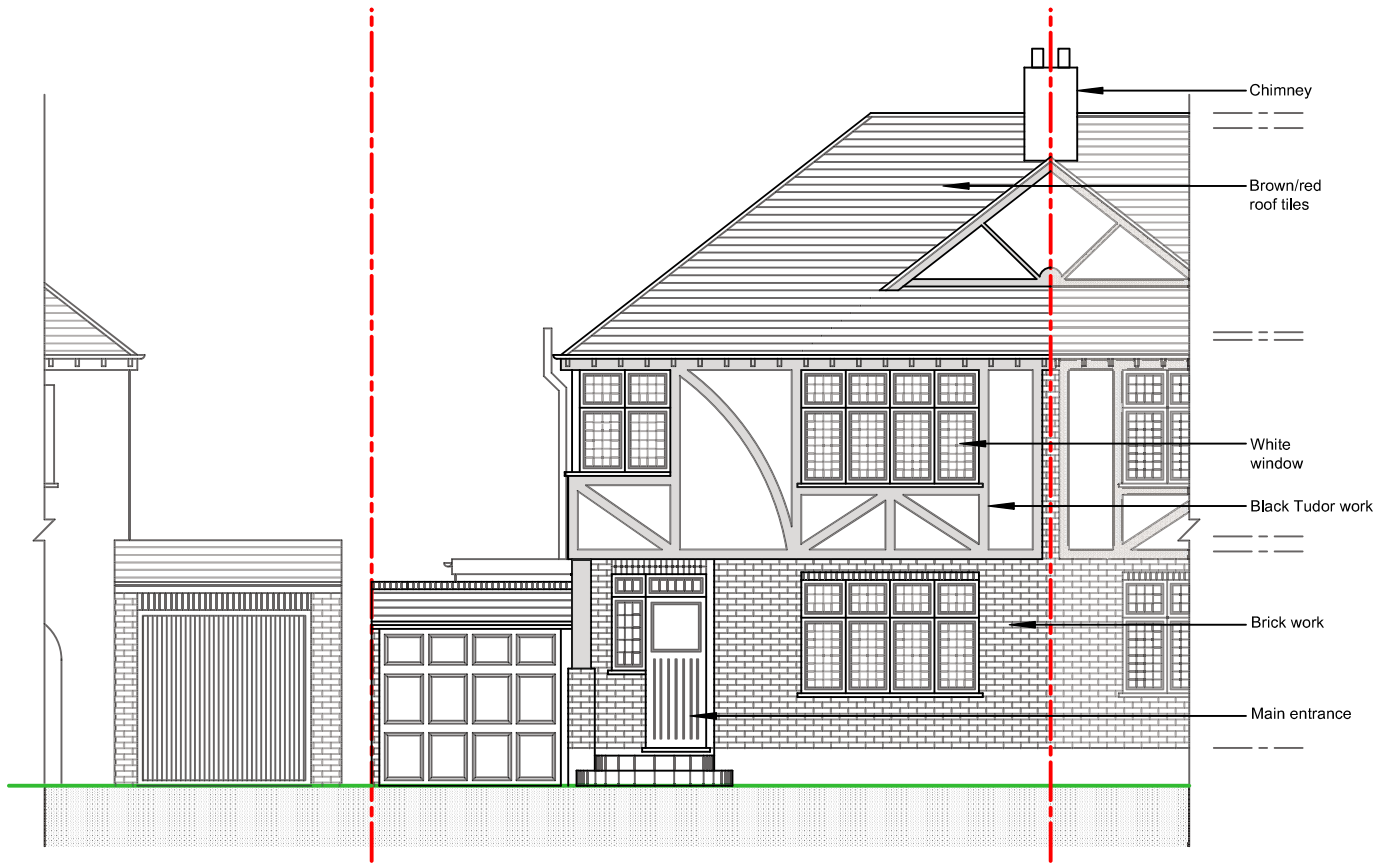

EXISTING FRONT ELEVATION

Existing materials

Roof - Red/brown hanging roof tiles


Windows - White uPVC

Walls - Front - FF - White pebbledash with timber weatherboarding
GF - Facing brickwork

Doors - White uPVC

RWP & Gutters - Black uPVC

Rear and side - White pebbledash

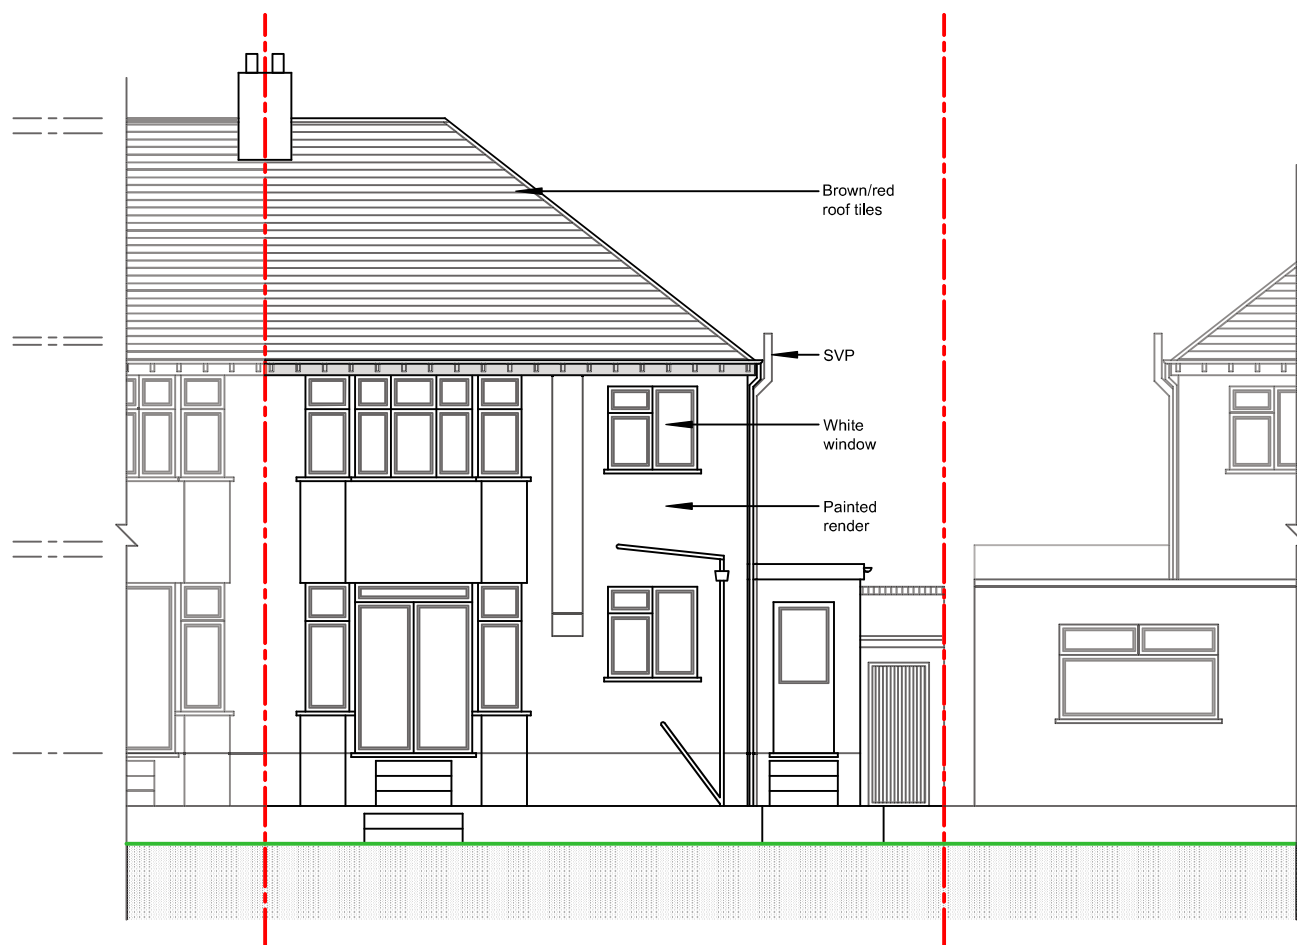


EXISTING REAR ELEVATION

EXISTING

Purpose - Householder planning application



tel : 0796 222 3141
email : sandeep@sskarchitects.co.uk

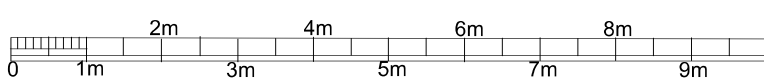

scale - 1 : 100 @ A3

All dimensions to be checked on site. All omissions & discrepancies to be reported to the designer. © SSK architects owns the copyright of this drawing which must not be reproduced in whole or part without the written permission.	PROJECT: 33 Alandale Drive Pinner, HA5 3UP	DATE: 25/04/2022
	DWG NO: 06 EXG ELEVS	REVISION: