


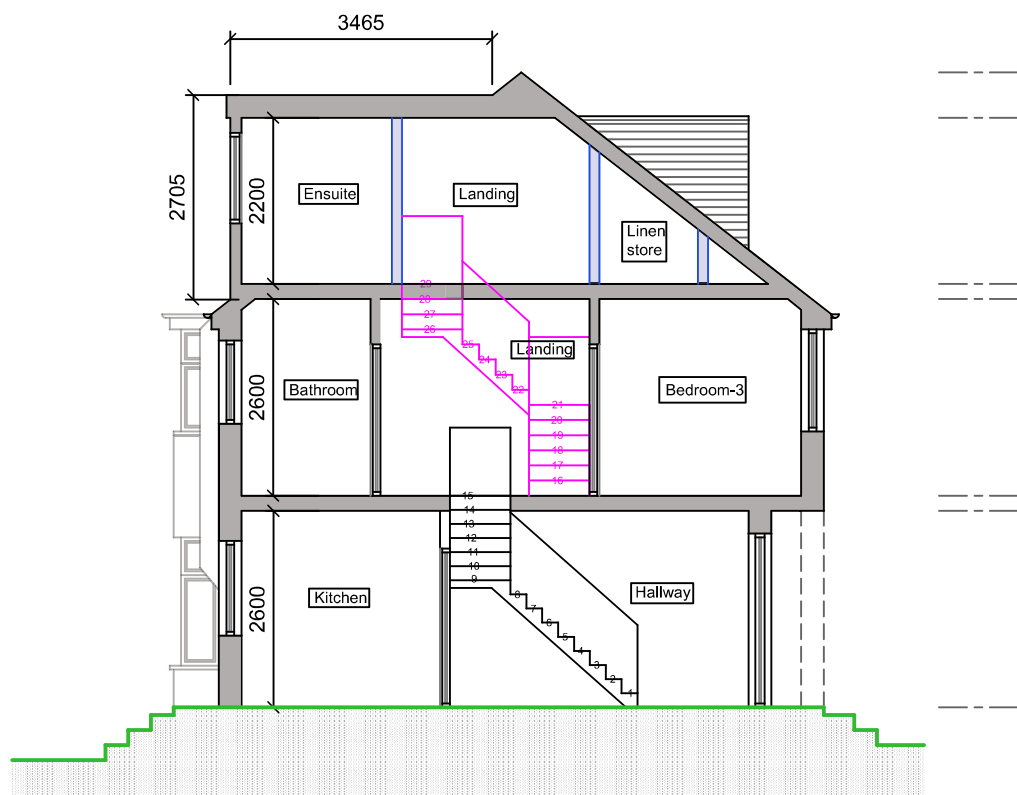

Loft Volume calculations:

1) Roof Volume :
Base of gable wall= 7.95m
Width of gable wall=4.0m
Height of gable wall=3.2m

Increase in roof volume
= $(7.95 \times 4.0 \times 3.2) / 6$
=16.96 cu.m.

2)Dormer Volume:
Length of dormer=6.03m
Height of dormer=2.705m
Projection of
dormer=3.465m


Volume of Dormer
= $(6.03 \times 2.705 \times 3.465) / 2$
=28.25 cu.m.

TOTAL VOLUME
=16.96+28.25
=45.21cu.m. < 50.0cu.m.

PROPOSED SECTION



tel : 0796 222 3141
email : sandeep@sskarchitects.co.uk

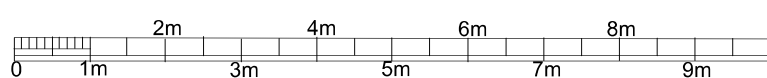

scale - 1 : 100 @ A3

Purpose - Certificate of lawful development application

All dimensions to be checked on site. All omissions & discrepancies to be reported to the designer.	PROJECT: 33 Alandale Drive Pinner, HA5 3UP	DATE: 13/01/2022
© SSK architects owns the copyright of this drawing which must not be reproduced in whole or part without the written permission.	DWG NO: 15 PROP SEC	REVISION:

PROPOSED