



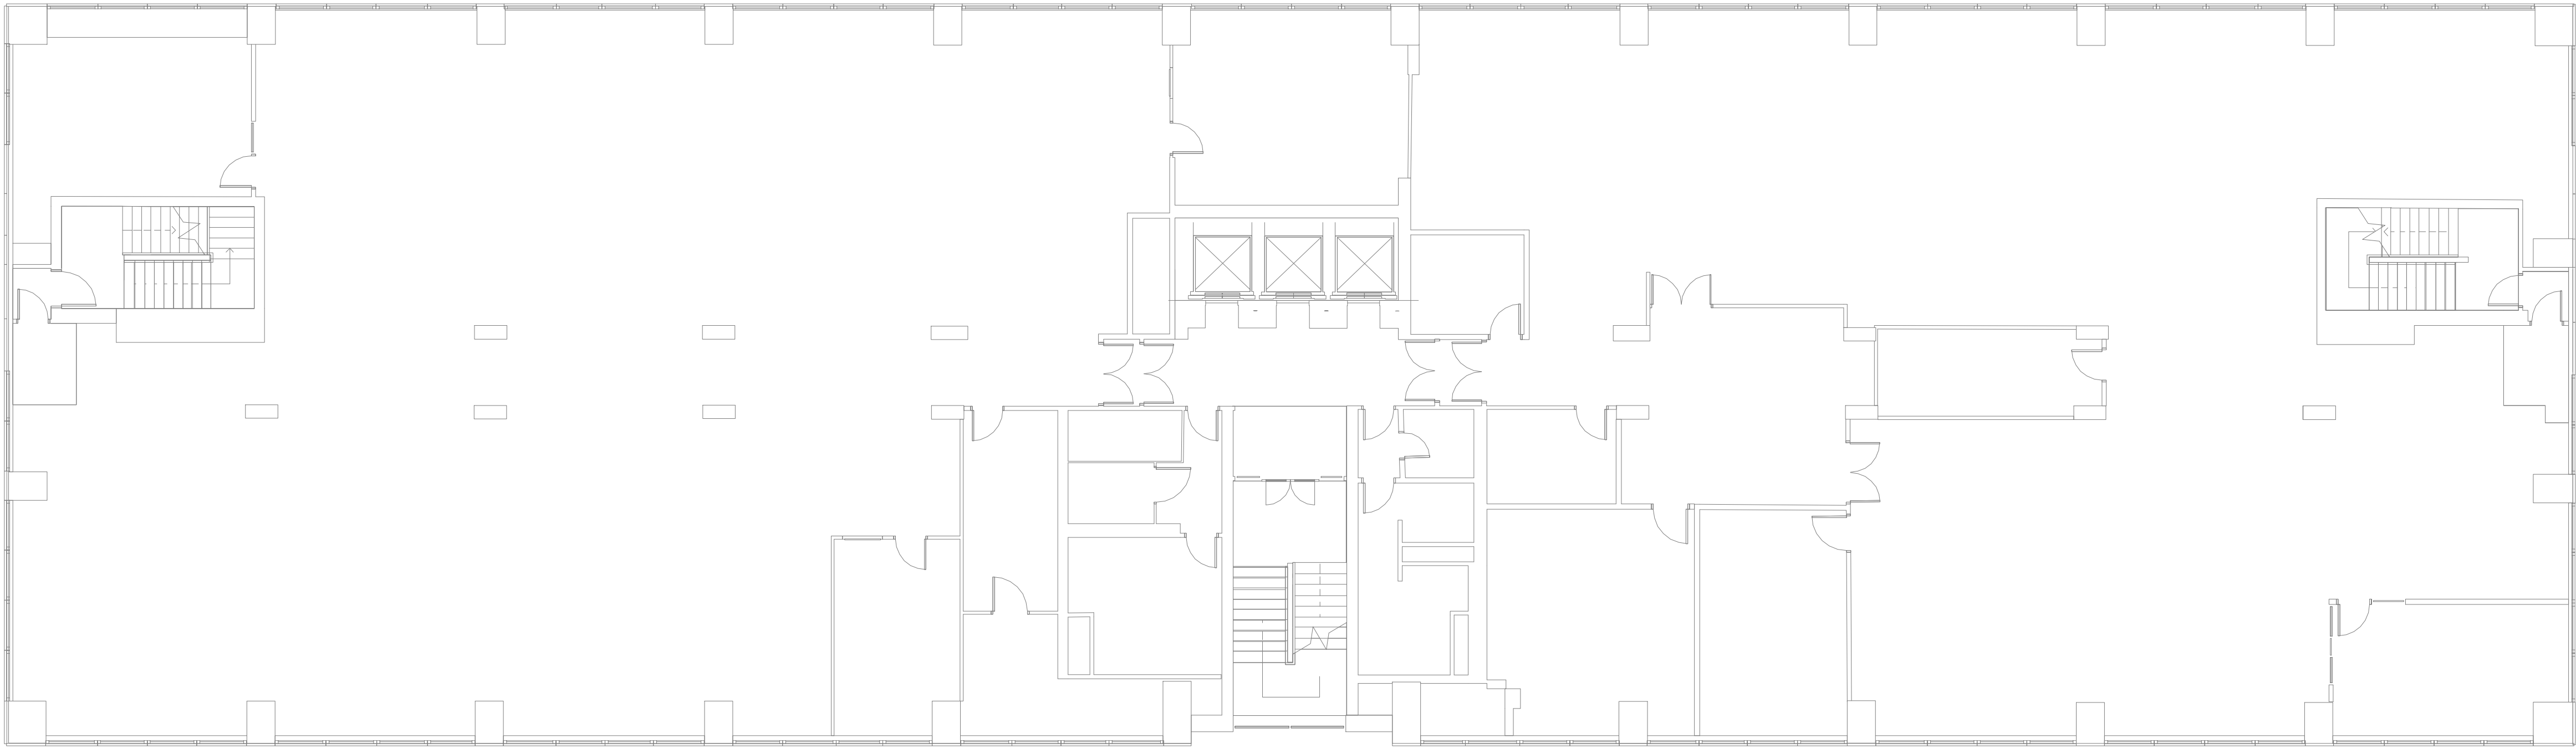

THIRD FLOOR PLAN

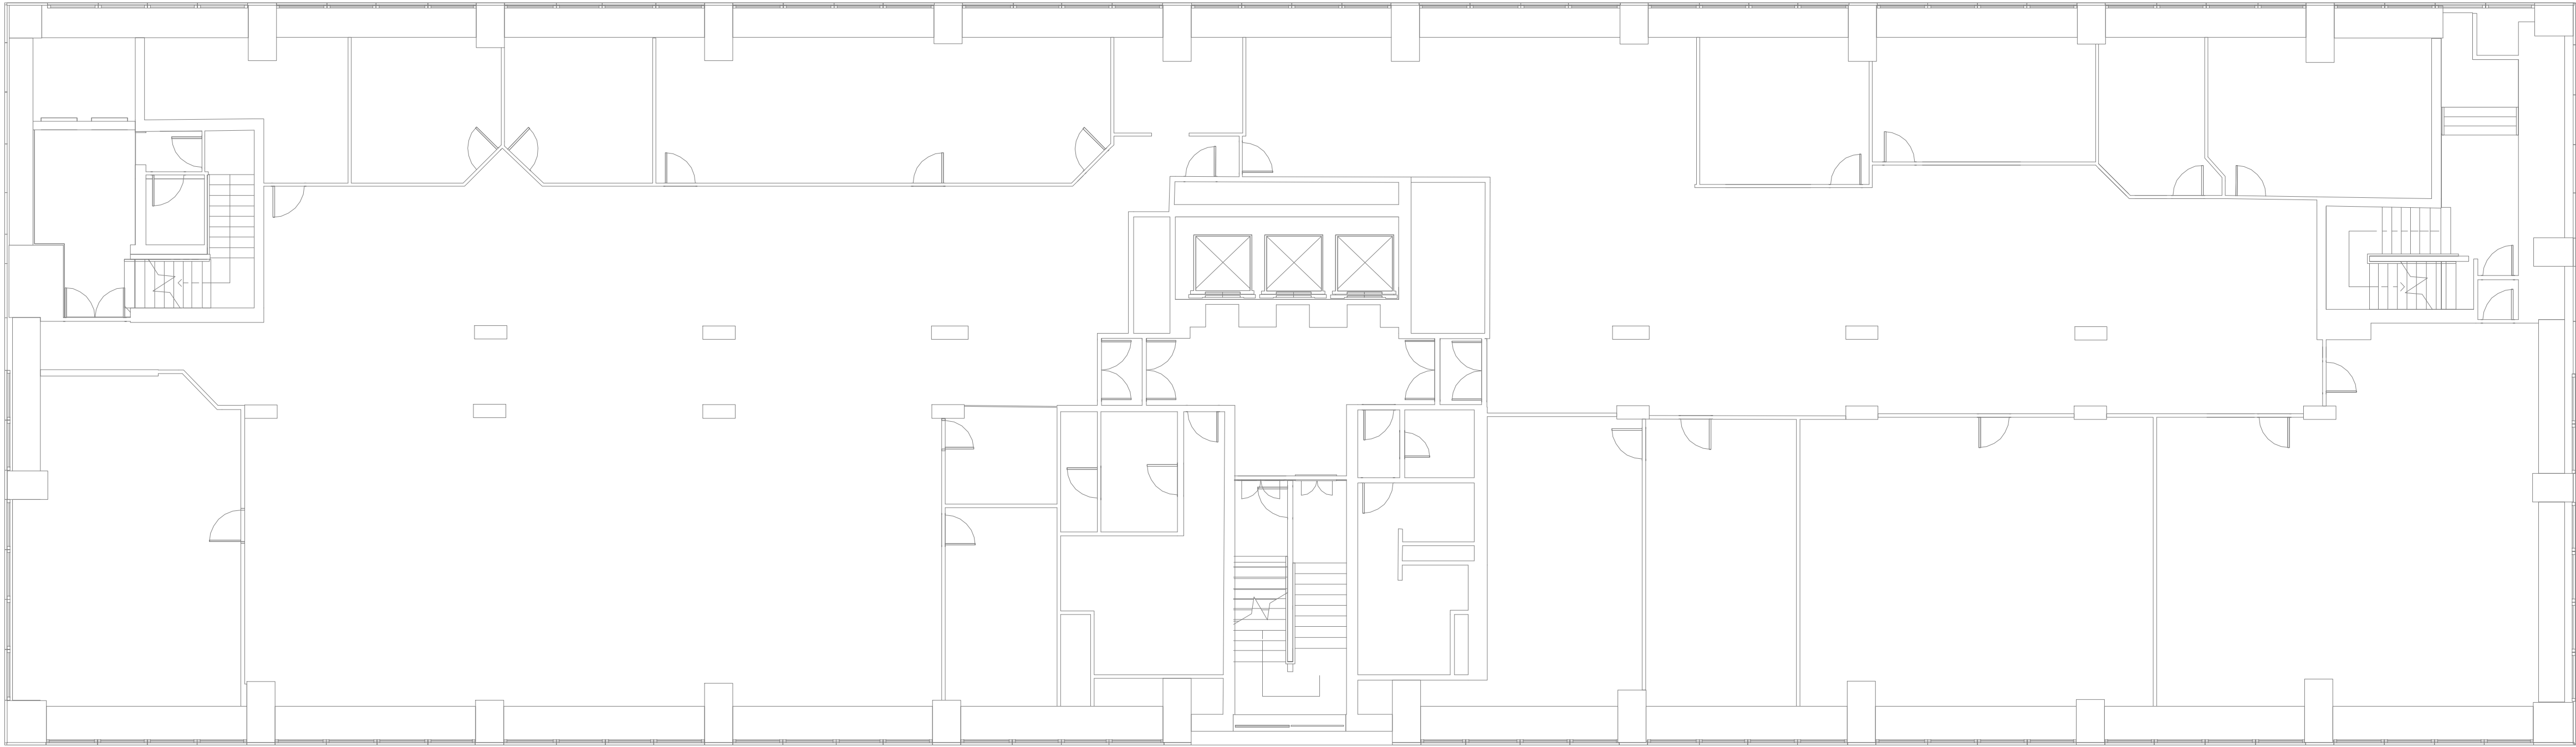

SECOND FLOOR PLAN

PLANNING

TITLE
ARMSTRONG HOUSE, UXBRIDGE


CLIENT
EDGE GROVE LTD

DESCRIPTION
PROPOSED SECOND TO THIRD FLOOR PLAN


date:	scale	project	drawing	revision
DEC 2019	1:200 @ A1	190114	PO_01	

SILVERLINE ARCHITECTS

EMAIL: info@silverlinearchitects.com
ALL DIMENSIONS TO BE CHECKED ON SITE. ANY DISCREPANCY BETWEEN THIS DRAWING AND OTHER INFORMATION IS TO BE REFERRED TO SILVERLINE ARCHITECTS. THIS DRAWING IS COPYRIGHT.

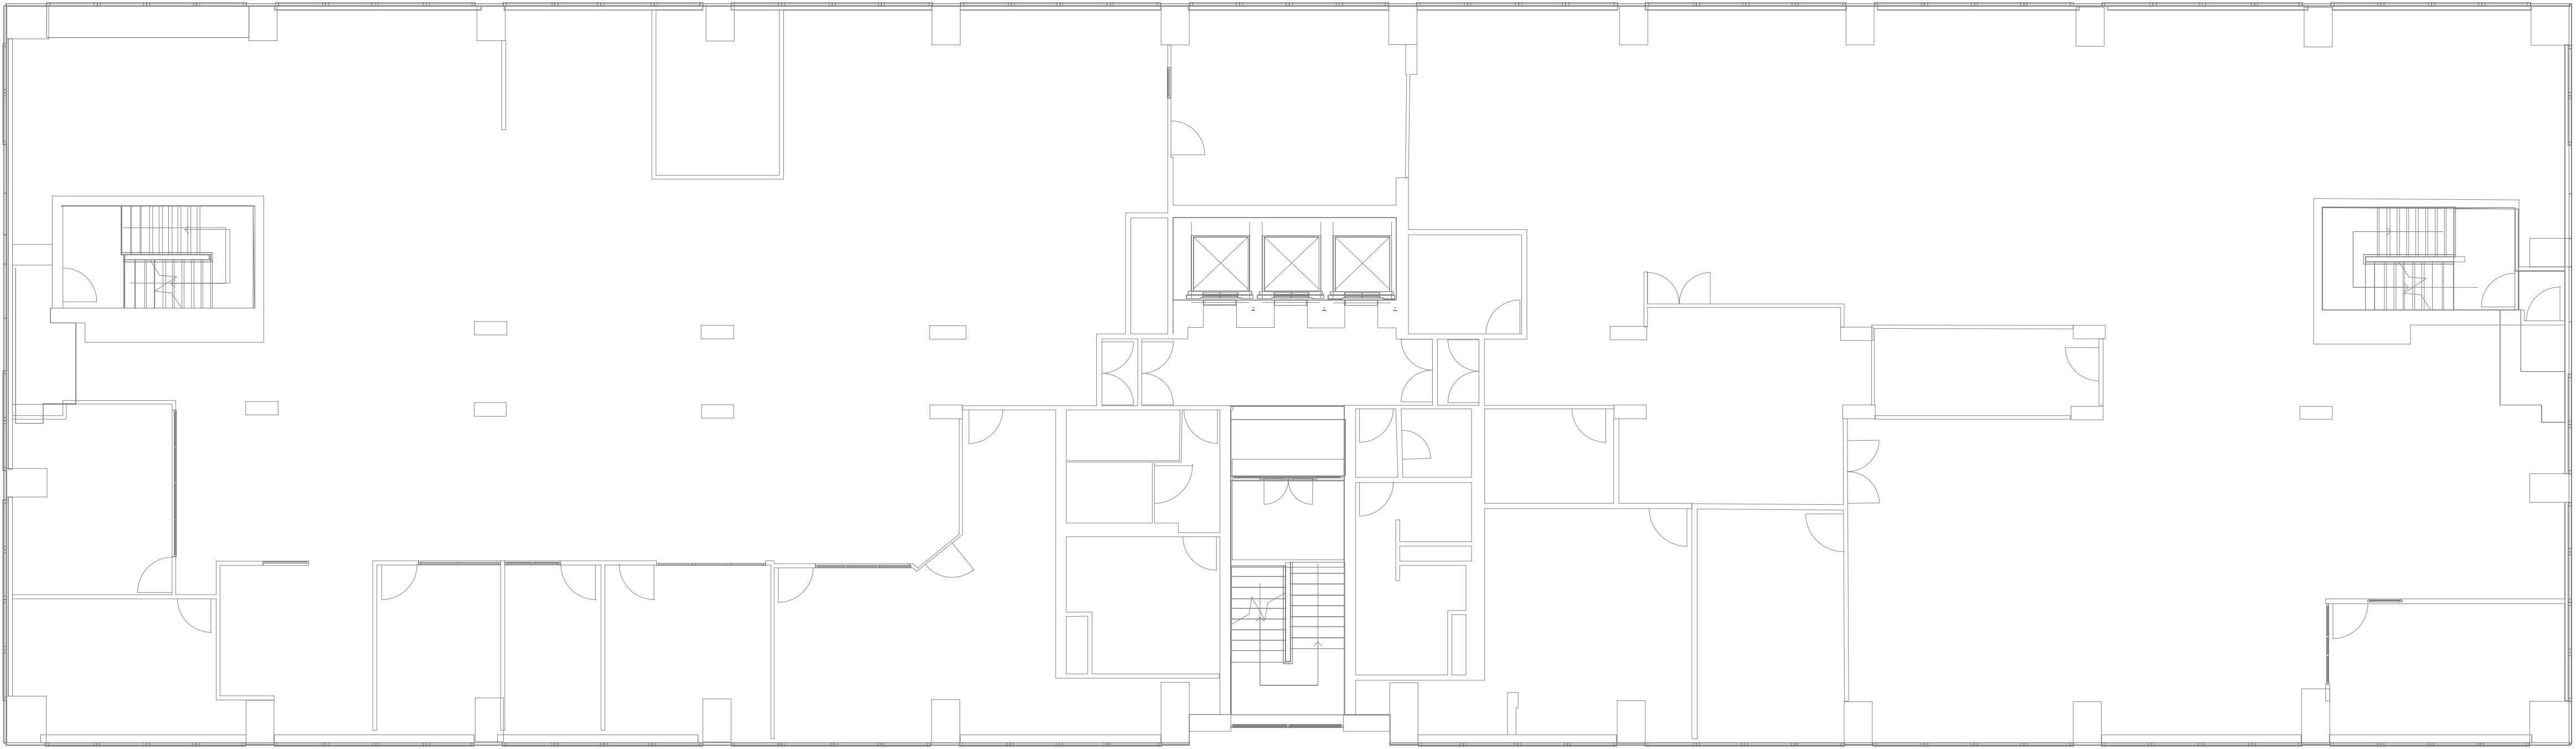

FIFTH FLOOR PLAN

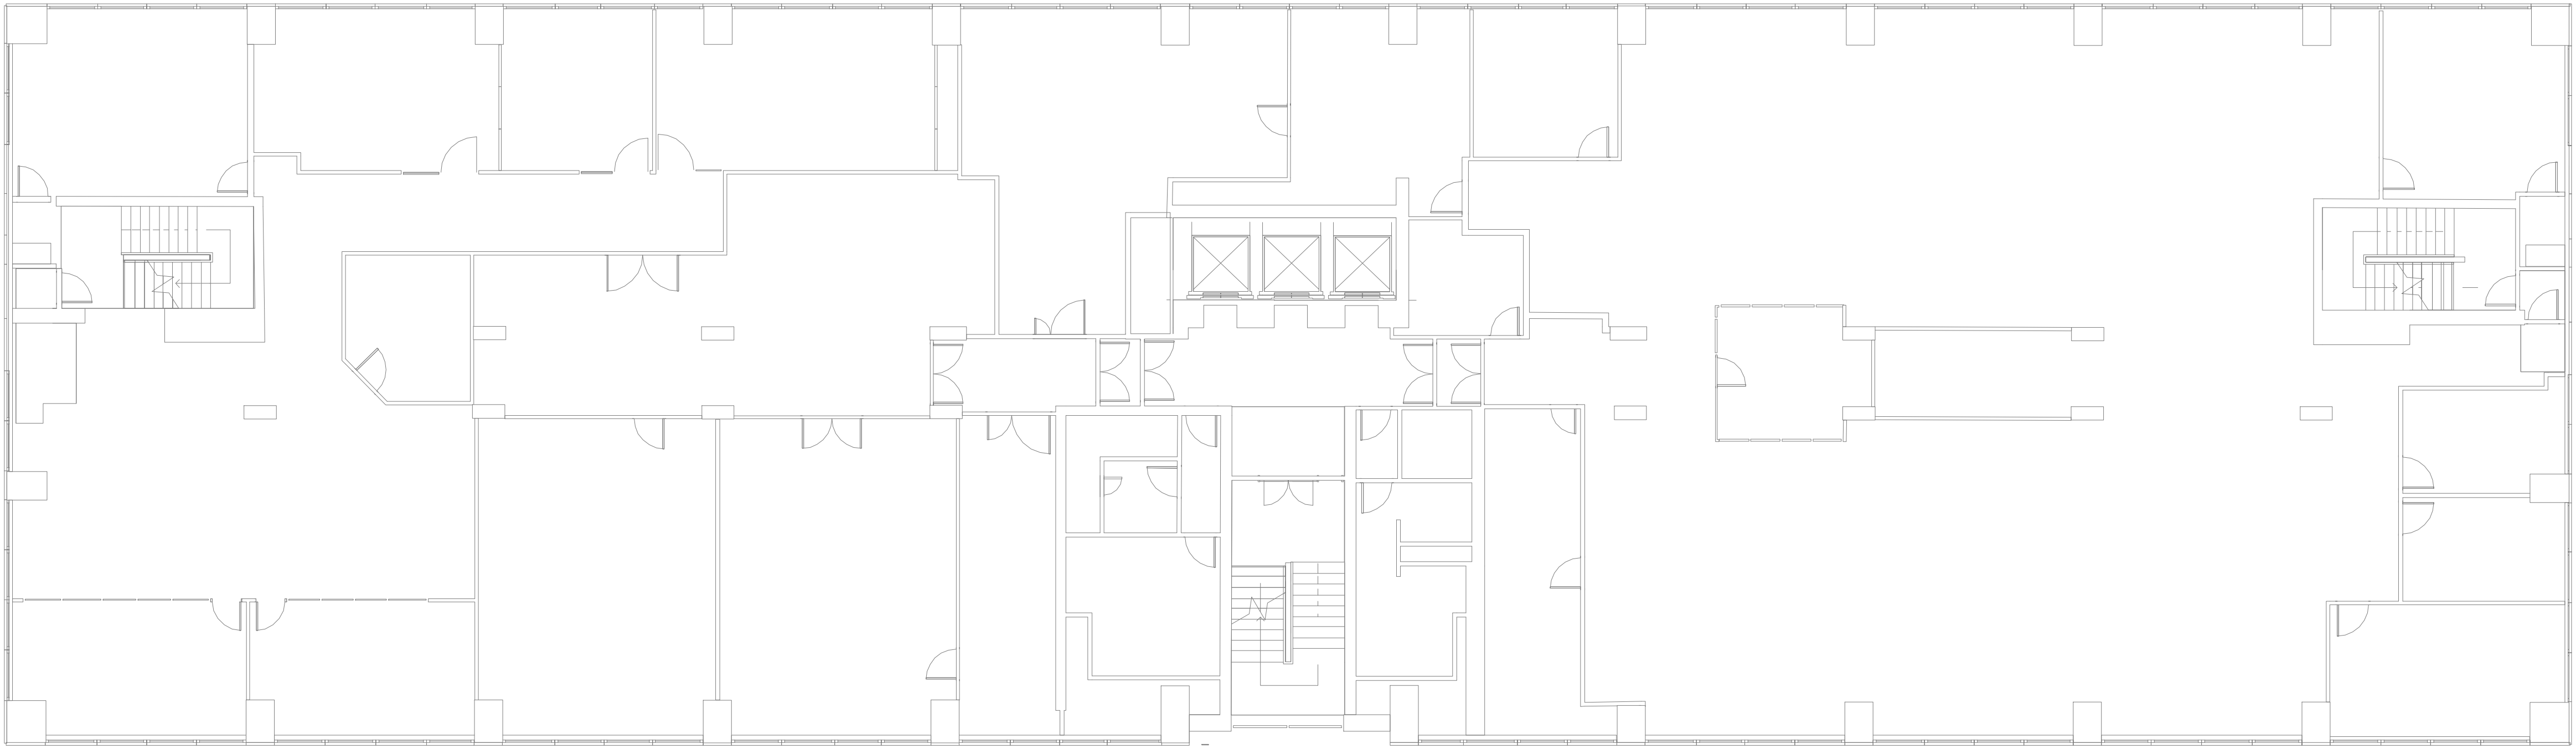

FOURTH FLOOR PLAN

PLANNING

TITLE
ARMSTRONG HOUSE, UXBRIDGE


CLIENT
EDGE GROVE LTD

DESCRIPTION
PROPOSED FOURTH TO FIFTH FLOOR PLAN


date:	scale	project	drawing	revision
DEC 2019	1:200 @ A1	190114	PO_02	

SILVERLINE ARCHITECTS

EMAIL: info@silverlinearchitects.com
ALL DIMENSIONS TO BE CHECKED ON SITE. ANY DISCREPANCY BETWEEN THIS DRAWING AND OTHER INFORMATION IS TO BE REFERRED TO SILVERLINE ARCHITECTS. THIS DRAWING IS COPYRIGHT.

 

ROOF PLAN

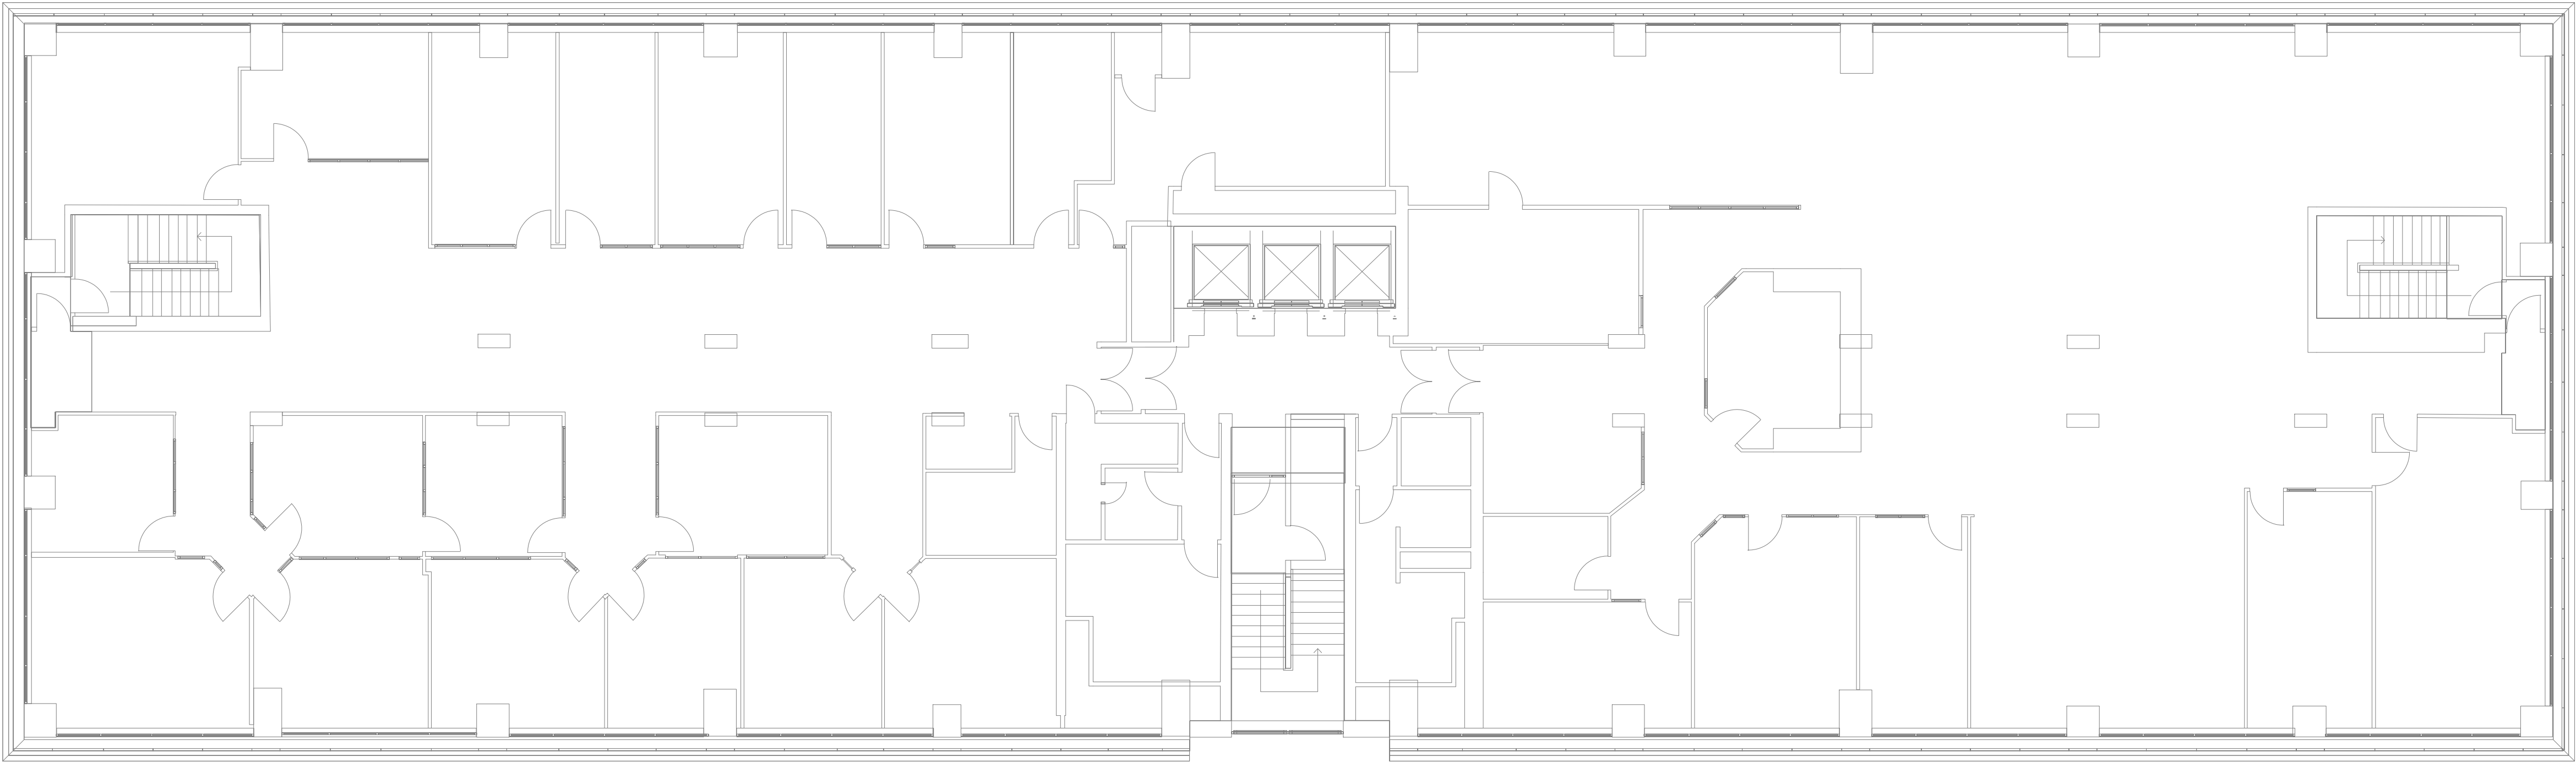

SIXTH FLOOR PLAN

PLANNING

TITLE
ARMSTRONG HOUSE, UXBRIDGE

CLIENT
EDGE GROVE LTD

DESCRIPTION
PROPOSED SIXTH FLOOR PLAN & ROOF LEVEL

date:	scale	project	drawing	revision
DEC 2019	1:200 @ A1	190114	PO_03	

SILVERLINE ARCHITECTS

EMAIL: info@silverlinearchitects.com
ALL DIMENSIONS TO BE CHECKED ON SITE. ANY DISCREPANCY BETWEEN THIS DRAWING AND OTHER INFORMATION IS TO BE REFERRED TO SILVERLINE ARCHITECTS. THIS DRAWING IS COPYRIGHT.