



 

ROOF PLAN

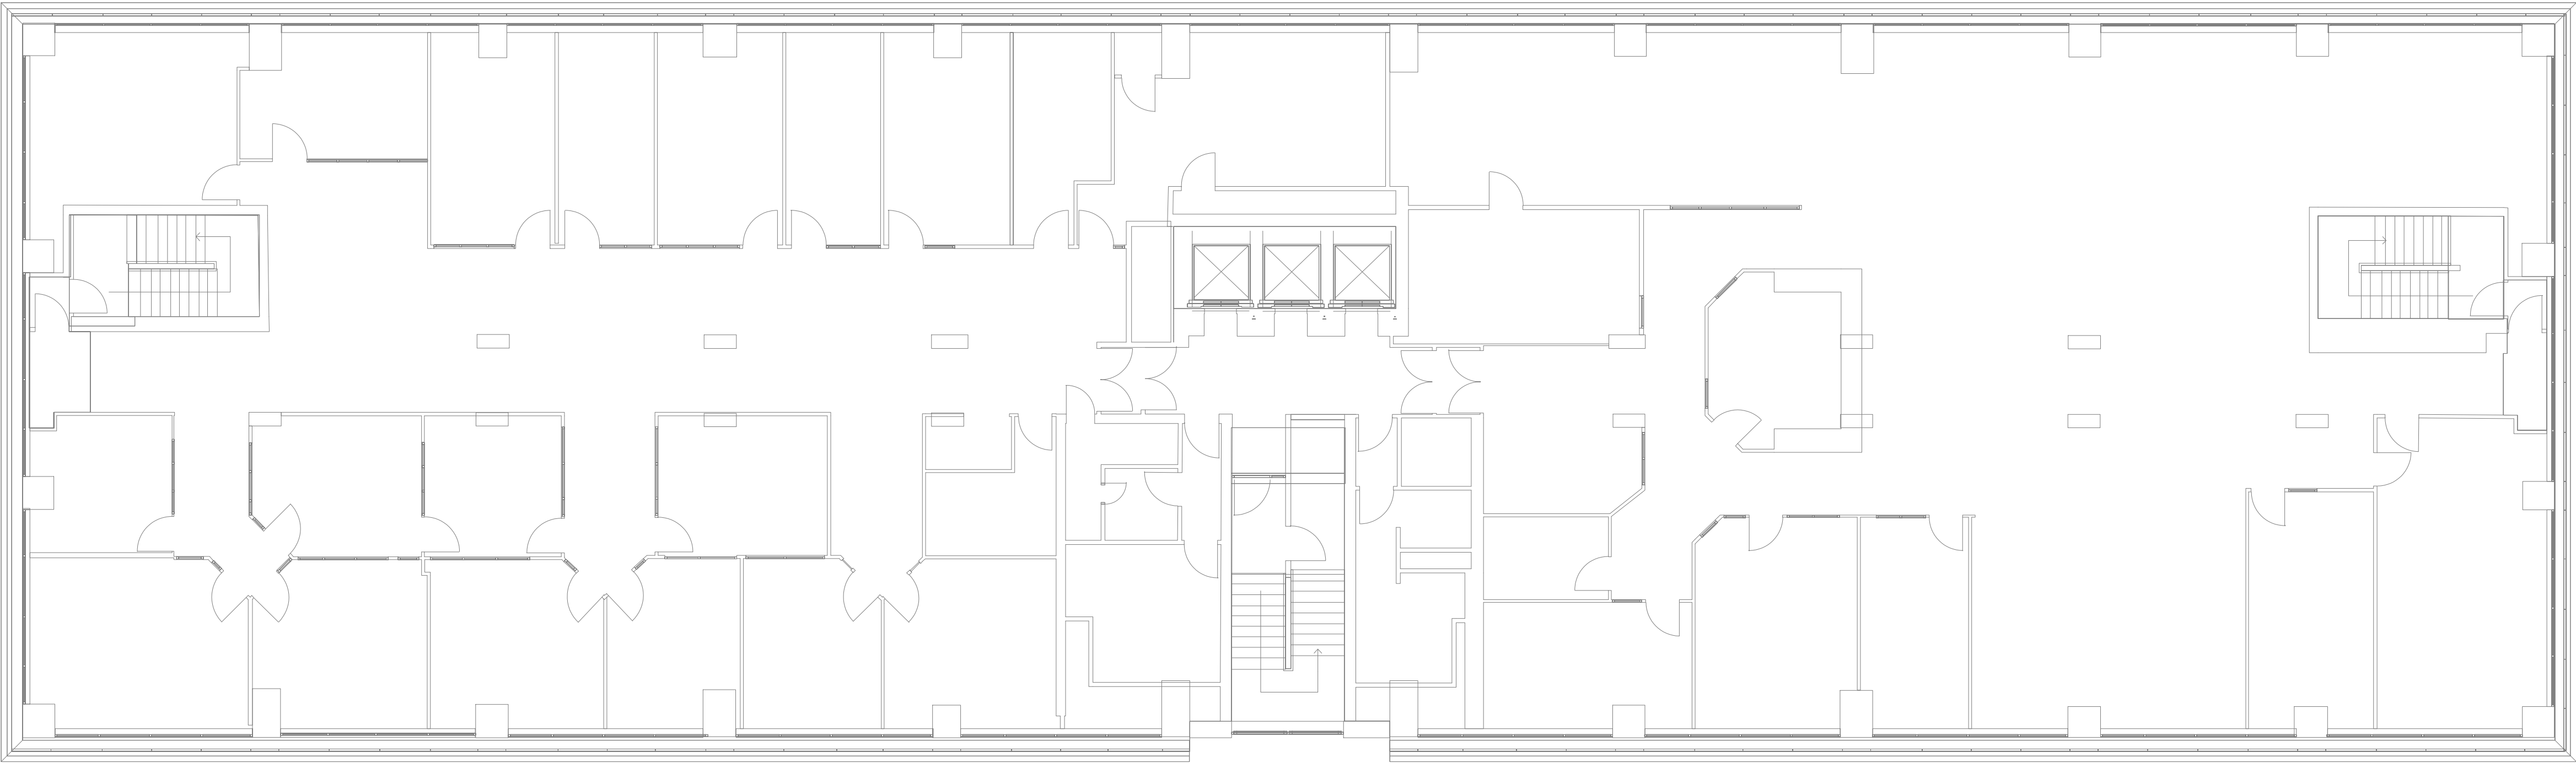

SIXTH FLOOR PLAN

PLANNING

TITLE
ARMSTRONG HOUSE, UXBRIDGE

CLIENT
EDGE GROVE LTD


DESCRIPTION
EXISTING SIXTH FLOOR PLAN & ROOF LEVEL

date:	scale	project	drawing	revision
DEC 2019	1:200 @ A1	190114	SO_03	


SILVERLINE ARCHITECTS

EMAIL: info@silverlinearchitects.com
ALL DIMENSIONS TO BE CHECKED ON SITE. ANY DISCREPANCY BETWEEN THIS DRAWING AND OTHER INFORMATION IS TO BE REFERRED TO SILVERLINE ARCHITECTS. THIS DRAWING IS COPYRIGHT.

SIXTH FLOOR PLAN

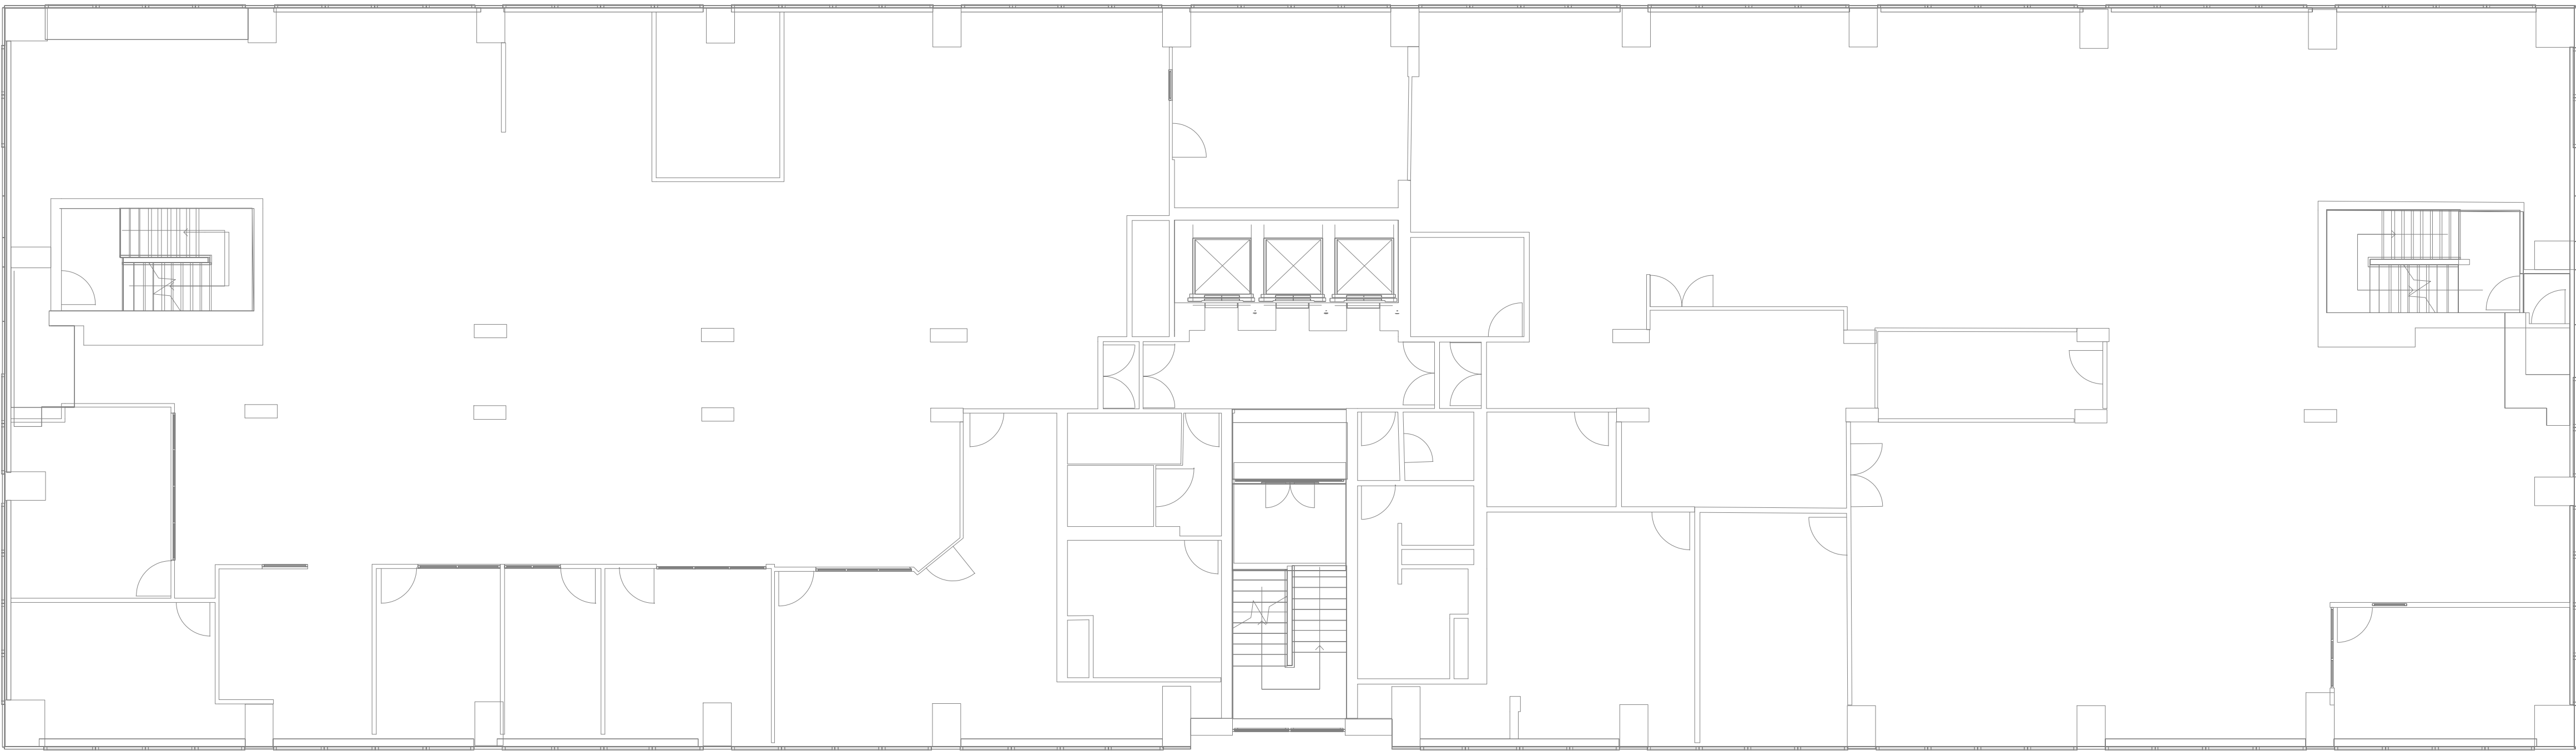

FIFTH FLOOR PLAN

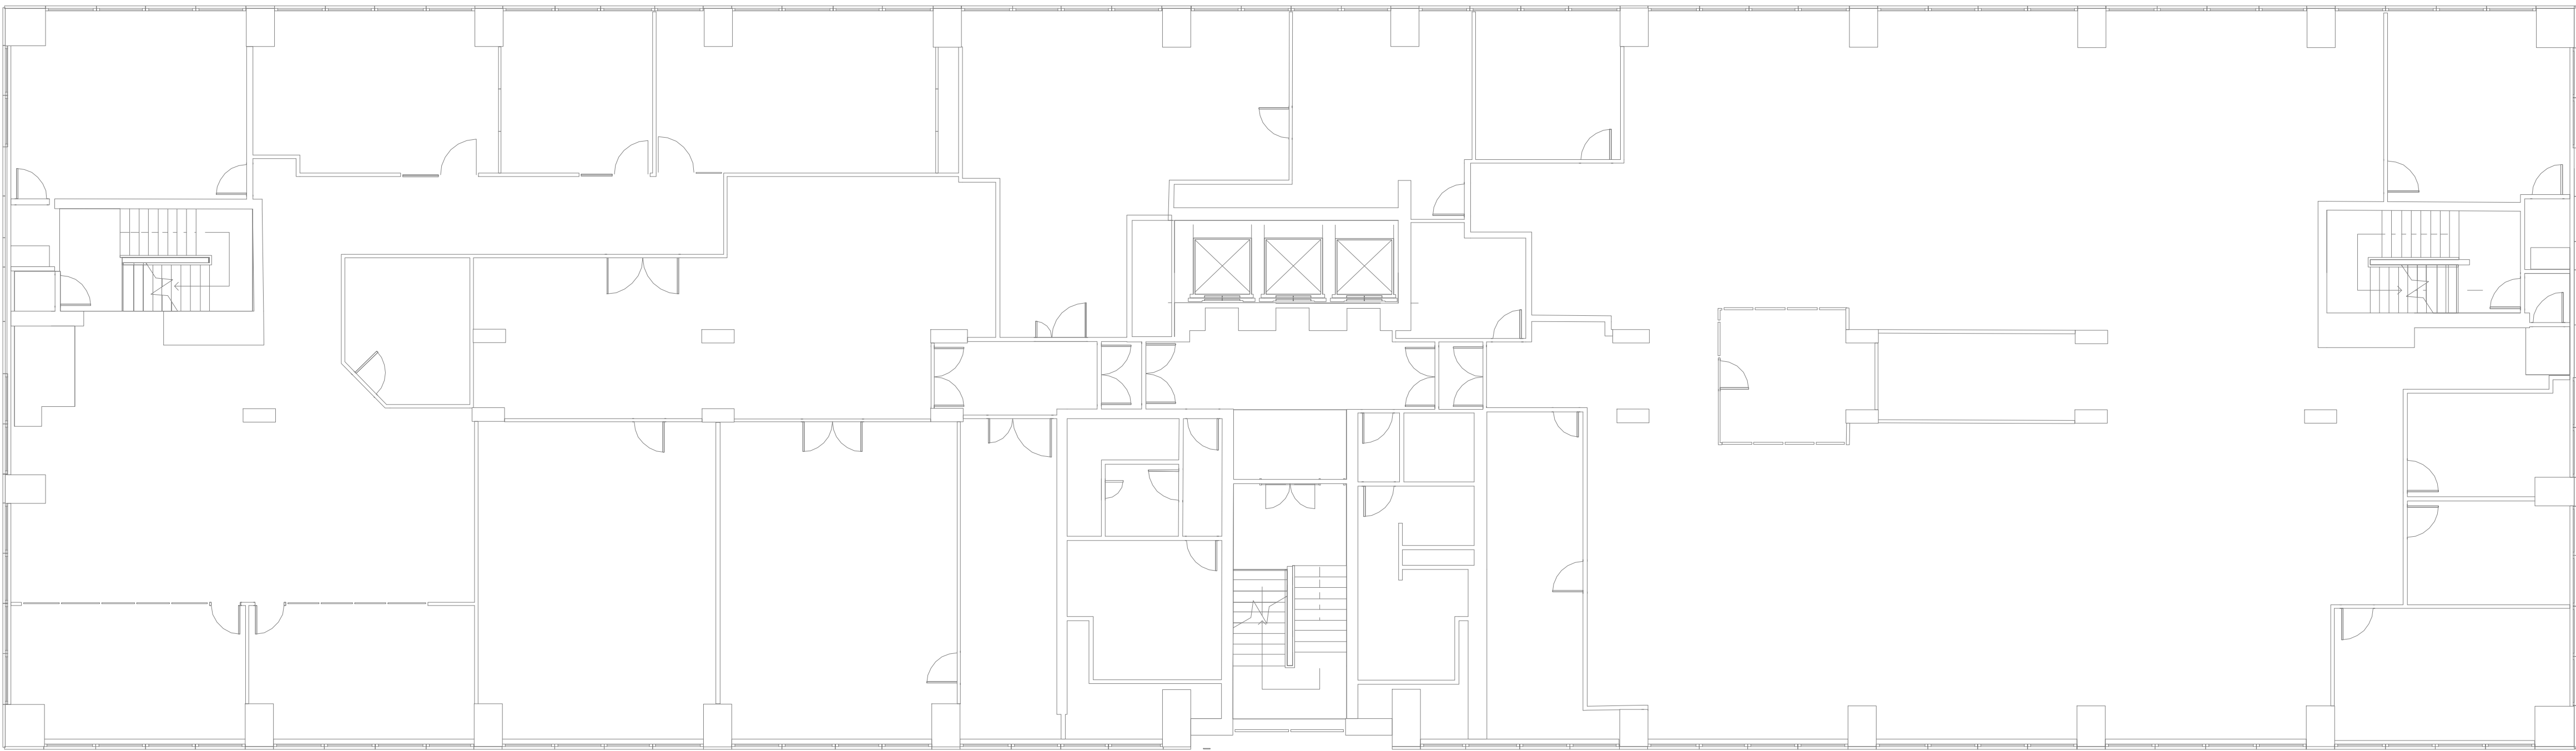

FOURTH FLOOR PLAN

PLANNING

TITLE
ARMSTRONG HOUSE, UXBRIDGE


CLIENT
EDGE GROVE LTD

DESCRIPTION
EXISTING FOURTH TO FIFTH FLOOR PLANS


date:	scale	project	drawing	revision
DEC 2019	1:200 @ A1	190114	SO_02	

SILVERLINE ARCHITECTS

EMAIL: info@silverlinearchitects.com
ALL DIMENSIONS TO BE CHECKED ON SITE. ANY DISCREPANCY BETWEEN THIS DRAWING AND OTHER INFORMATION IS TO BE REFERRED TO SILVERLINE ARCHITECTS. THIS DRAWING IS COPYRIGHT.

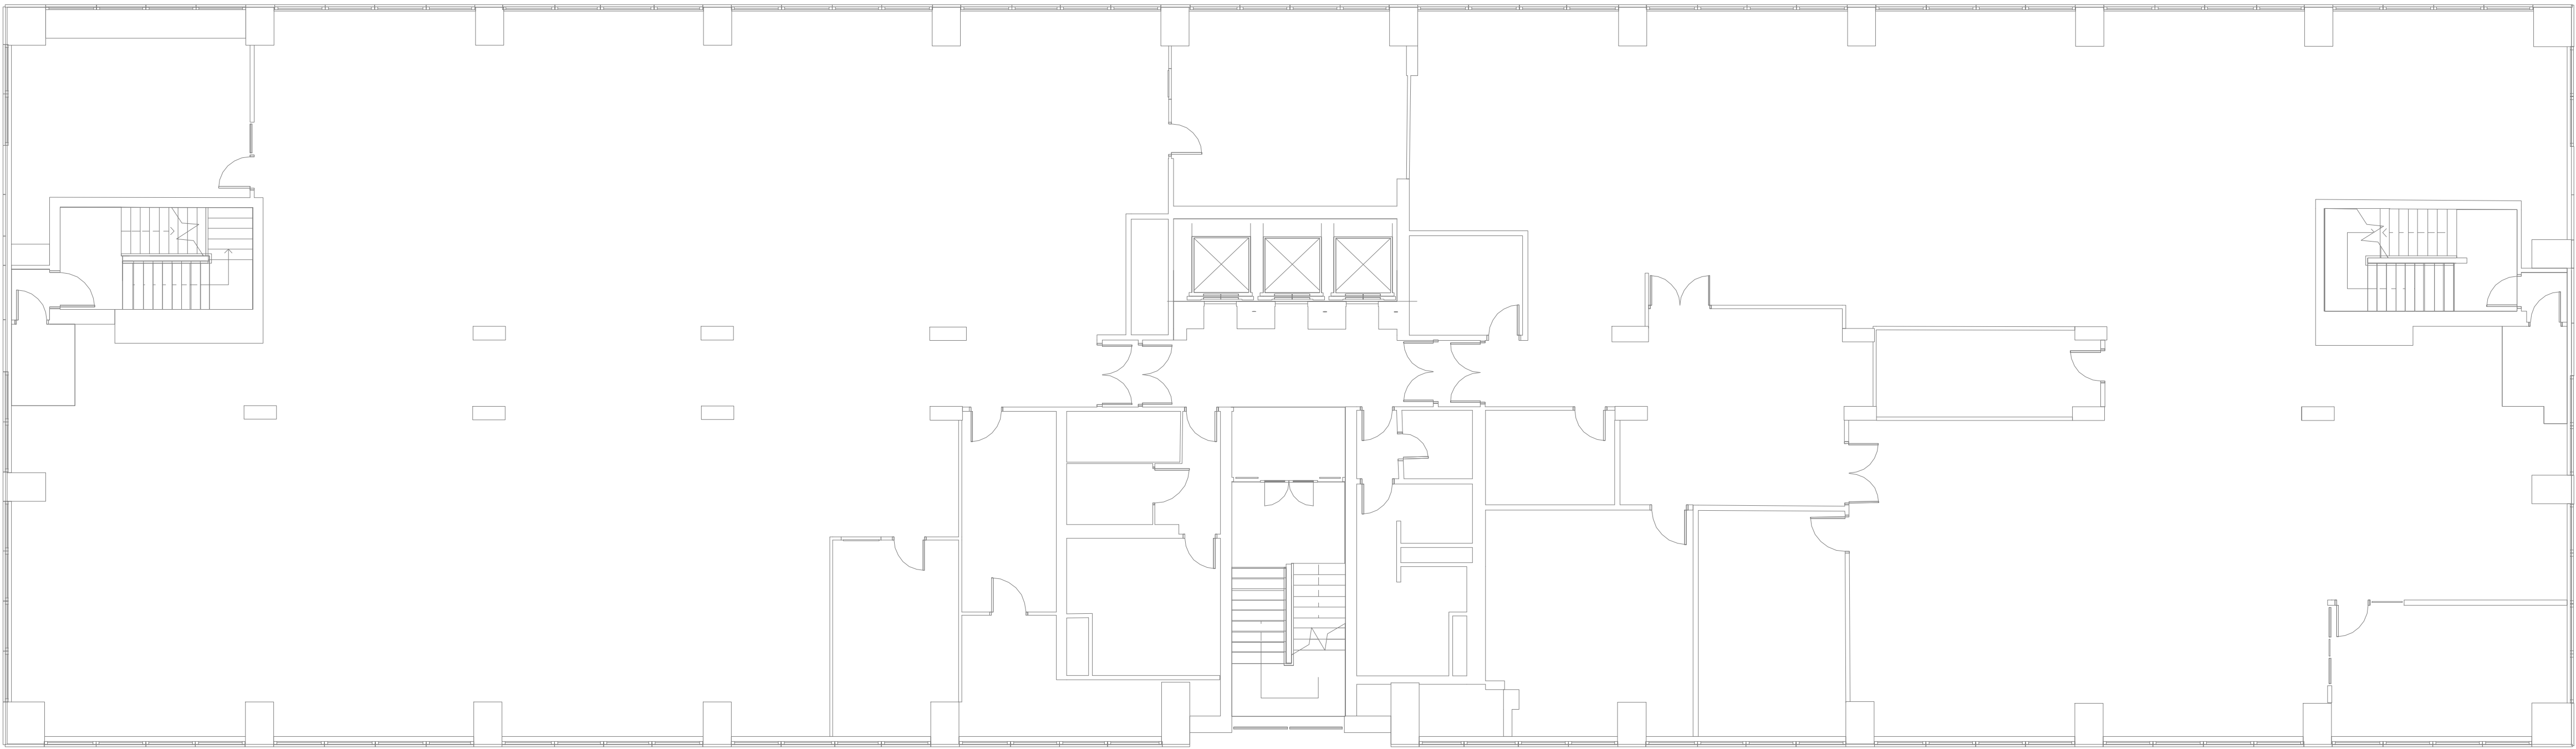

THIRD FLOOR PLAN

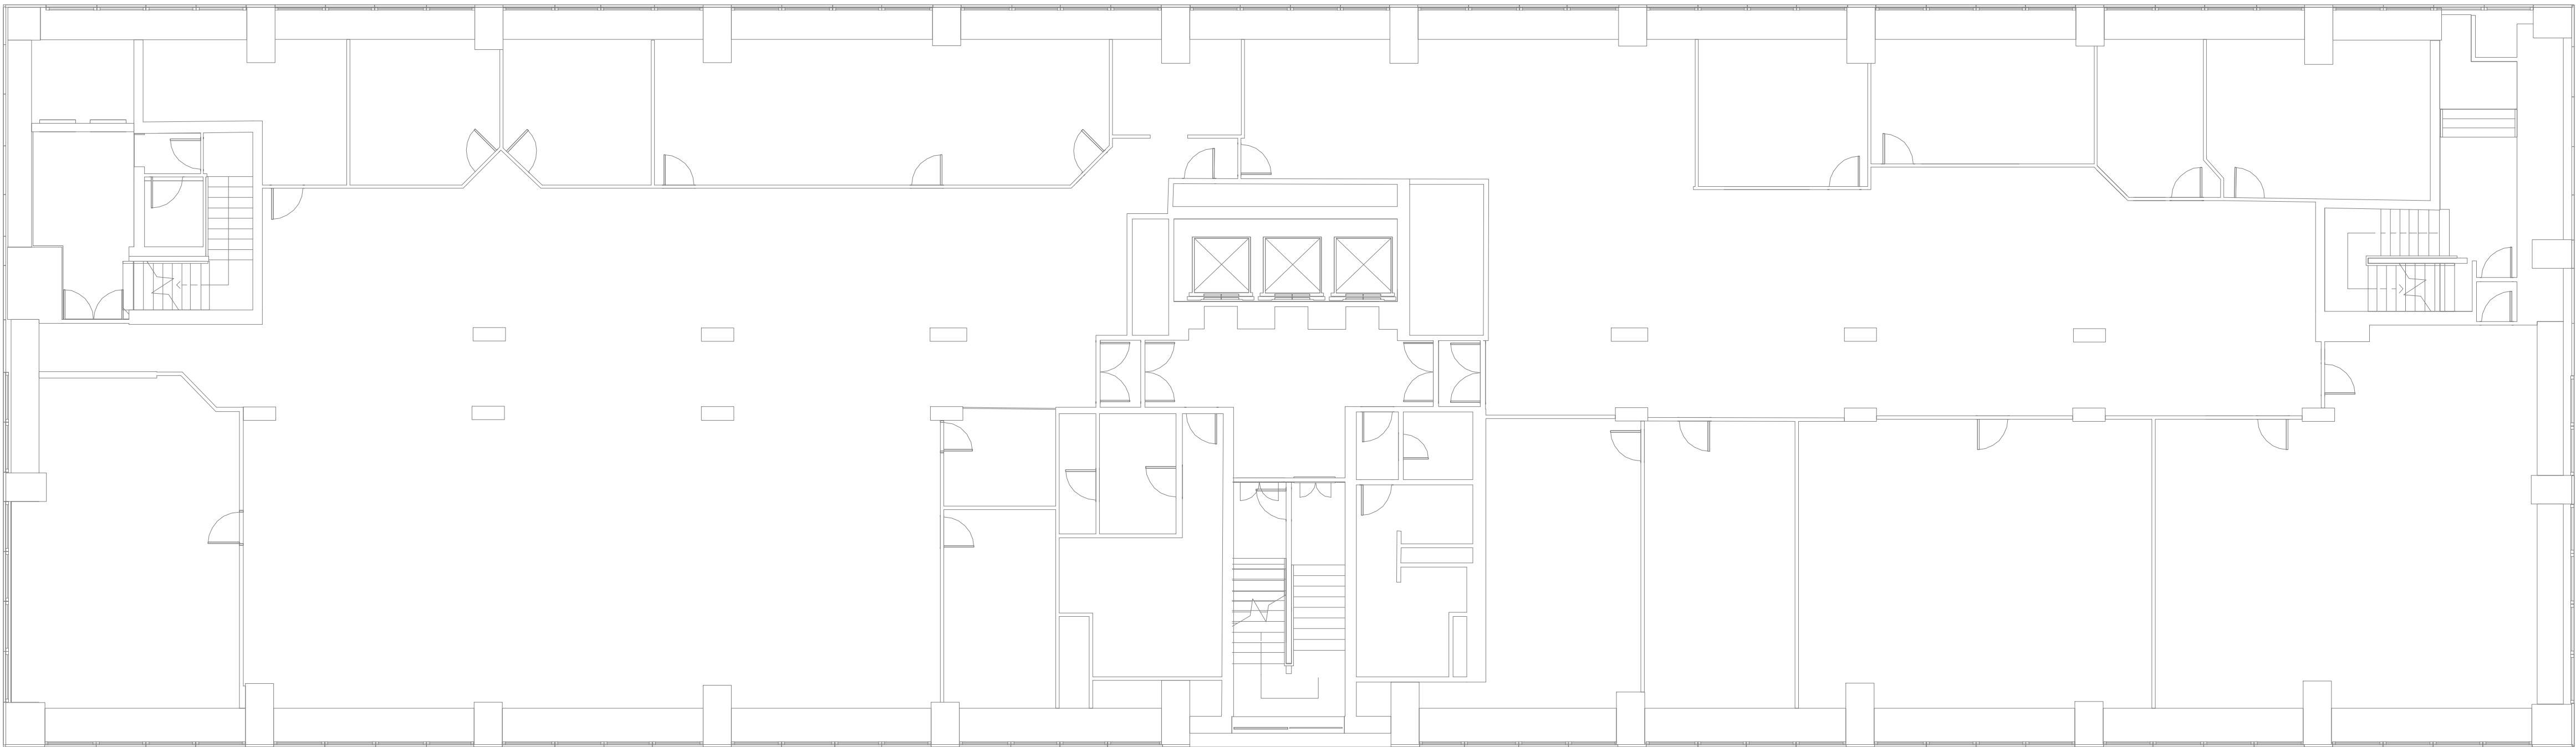

SECOND FLOOR PLAN

PLANNING

TITLE
ARMSTRONG HOUSE, UXBRIDGE

CLIENT
EDGE GROVE LTD

DESCRIPTION
EXISTING SECOND TO THIRD FLOOR PLAN

date:	scale	project	drawing	revision
DEC 2019	1:200 @ A1	190114	SO_01	

SILVERLINE ARCHITECTS

EMAIL: info@silverlinearchitects.com
ALL DIMENSIONS TO BE CHECKED ON SITE. ANY DISCREPANCY BETWEEN THIS DRAWING AND OTHER INFORMATION IS TO BE REFERRED TO SILVERLINE ARCHITECTS. THIS DRAWING IS COPYRIGHT.