


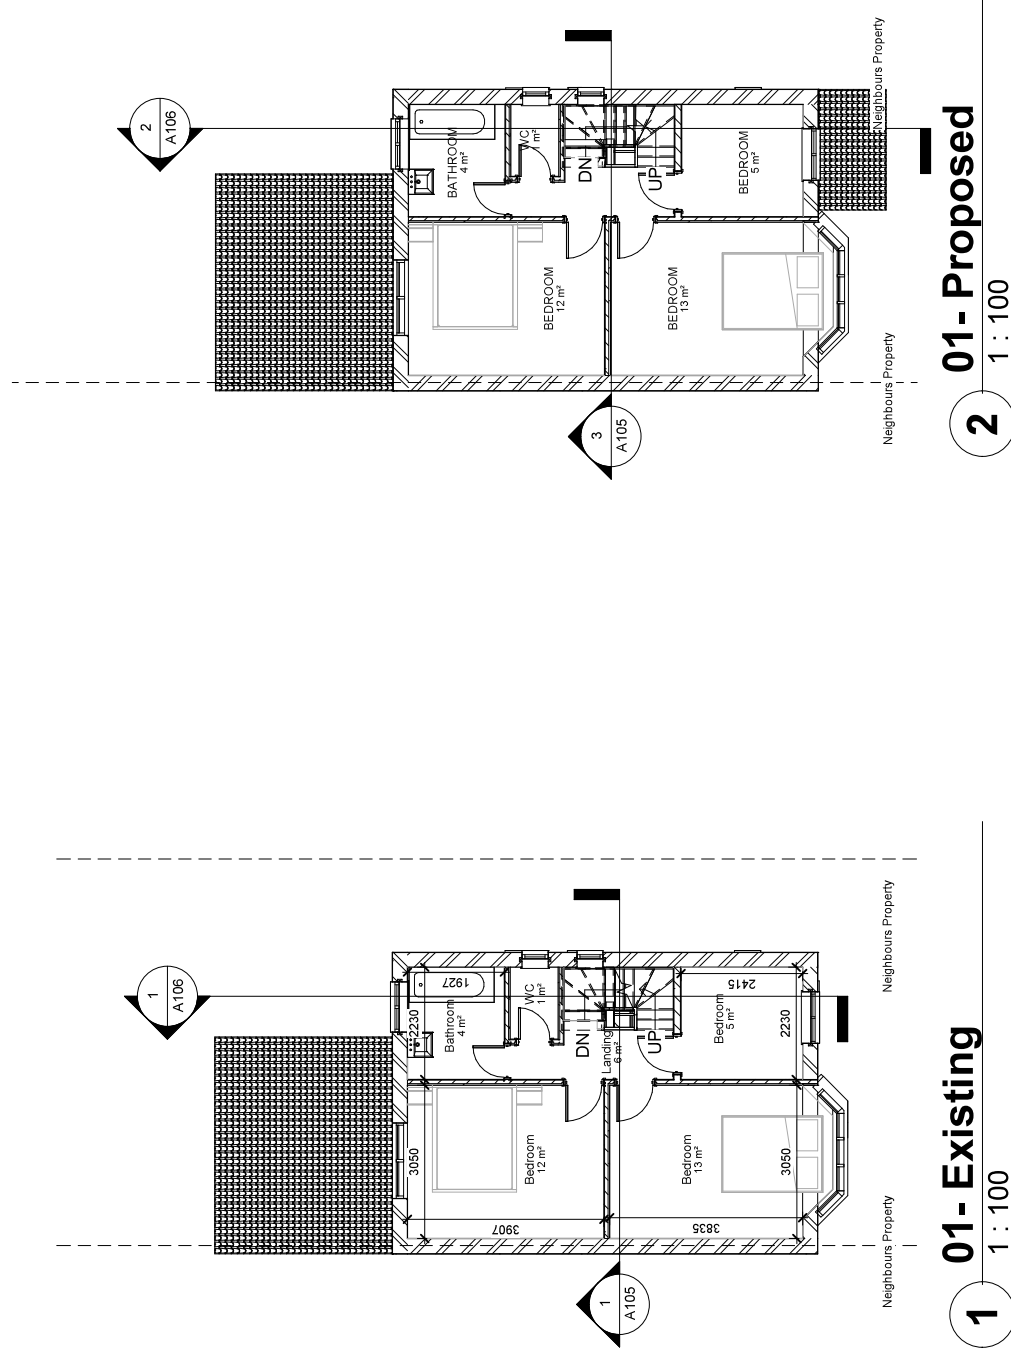

01- Existing

01- Proposed

THE MARKET DESIGN & BUILD TRUE DESIGN & BUILD COMPANY	320 High Street Harington, Hayes, Middlesex, UB8 5DU t:0203 432 5269 www.themarketdesignbuild.com info@themarketdesignbuild.com	 RIBA Chartered Practice COPYRIGHT All drawings have been produced by The Market Design & Build and are the property of The Market Design & Build and is not to be used or reproduced by any other party for any purpose. Site surveys to be conducted before any building work is carried out. Any discrepancies to be reported to architect.	ISSUE: Porch and Loft conversion PROJECT 18 Meadow View Road, Hayes, UB4 8EZ	TITLE First floor Scale (@ A3) 1 : 100 Date JUL 2021	DRAWING NO: A102 + A202 Draft No : 2 By: Roger and Amelia Checked By: Stefan
---	---	---	--	--	--