


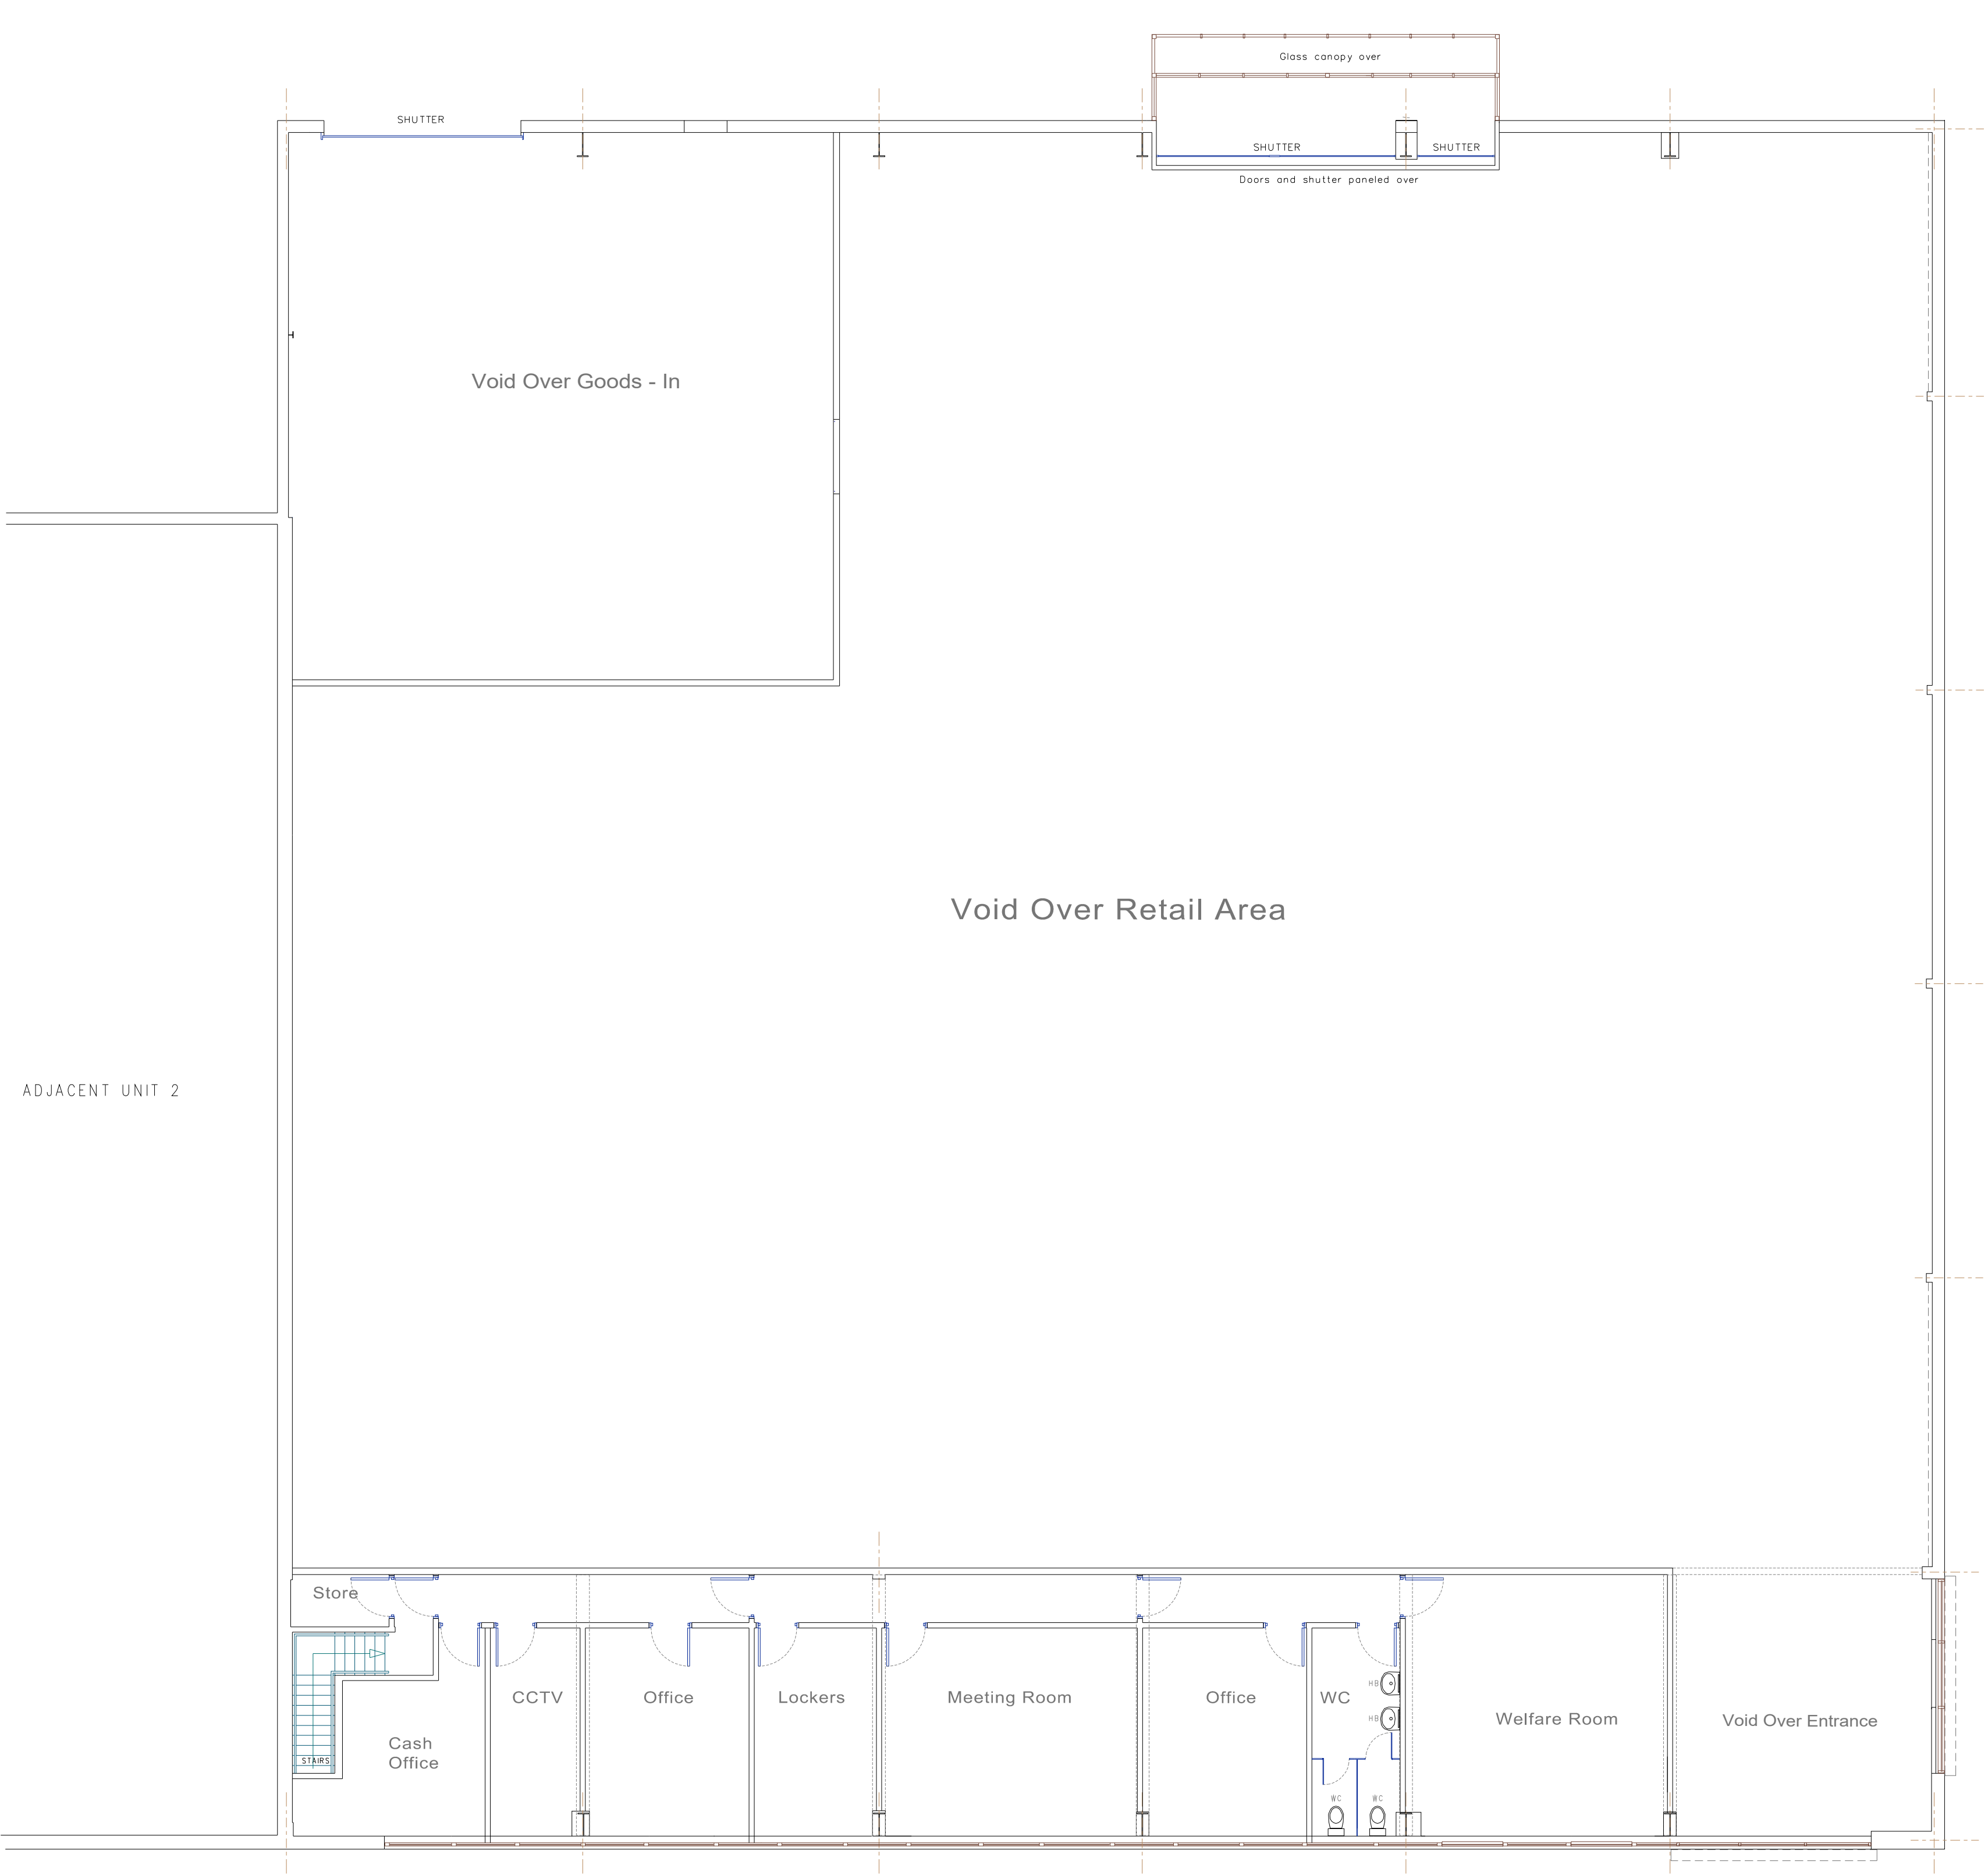

FIRST FLOOR

GENERAL ARRANGEMENT
EXISTING

UNIT 1, THE ARGENT CENTRE
HAYES UB3 3BS
1:100 @ A1



Real value in a changing world

Rev	Description	Date	By	Chck'd
Client Schroders				
Project Unit 1 The Argent Centre Hayes UB3 3BS				
Description FIRST FLOOR EXISTING				
Scale 1:100 @ A1				
Date 27.11.25				
By P.J. Checked				
Job				
Dwg UNIT1.ARGENT.EX.02 rev				

4 Longwalk
Stockley Park
Uxbridge
Middlesex UB11 1FE

T +44 (0)20 8759 4141
F +44 (0)20 8897 4731

www.joneslanglasalle.com

THIS DRAWING IS PROTECTED BY COPYRIGHT. IT MAY NOT BE REPRODUCED IN ANY FORM OR BY ANY MEANS FOR ANY PURPOSE, WITHOUT GAINING PRIOR WRITTEN PERMISSION FROM JONES LANG LASALLE