


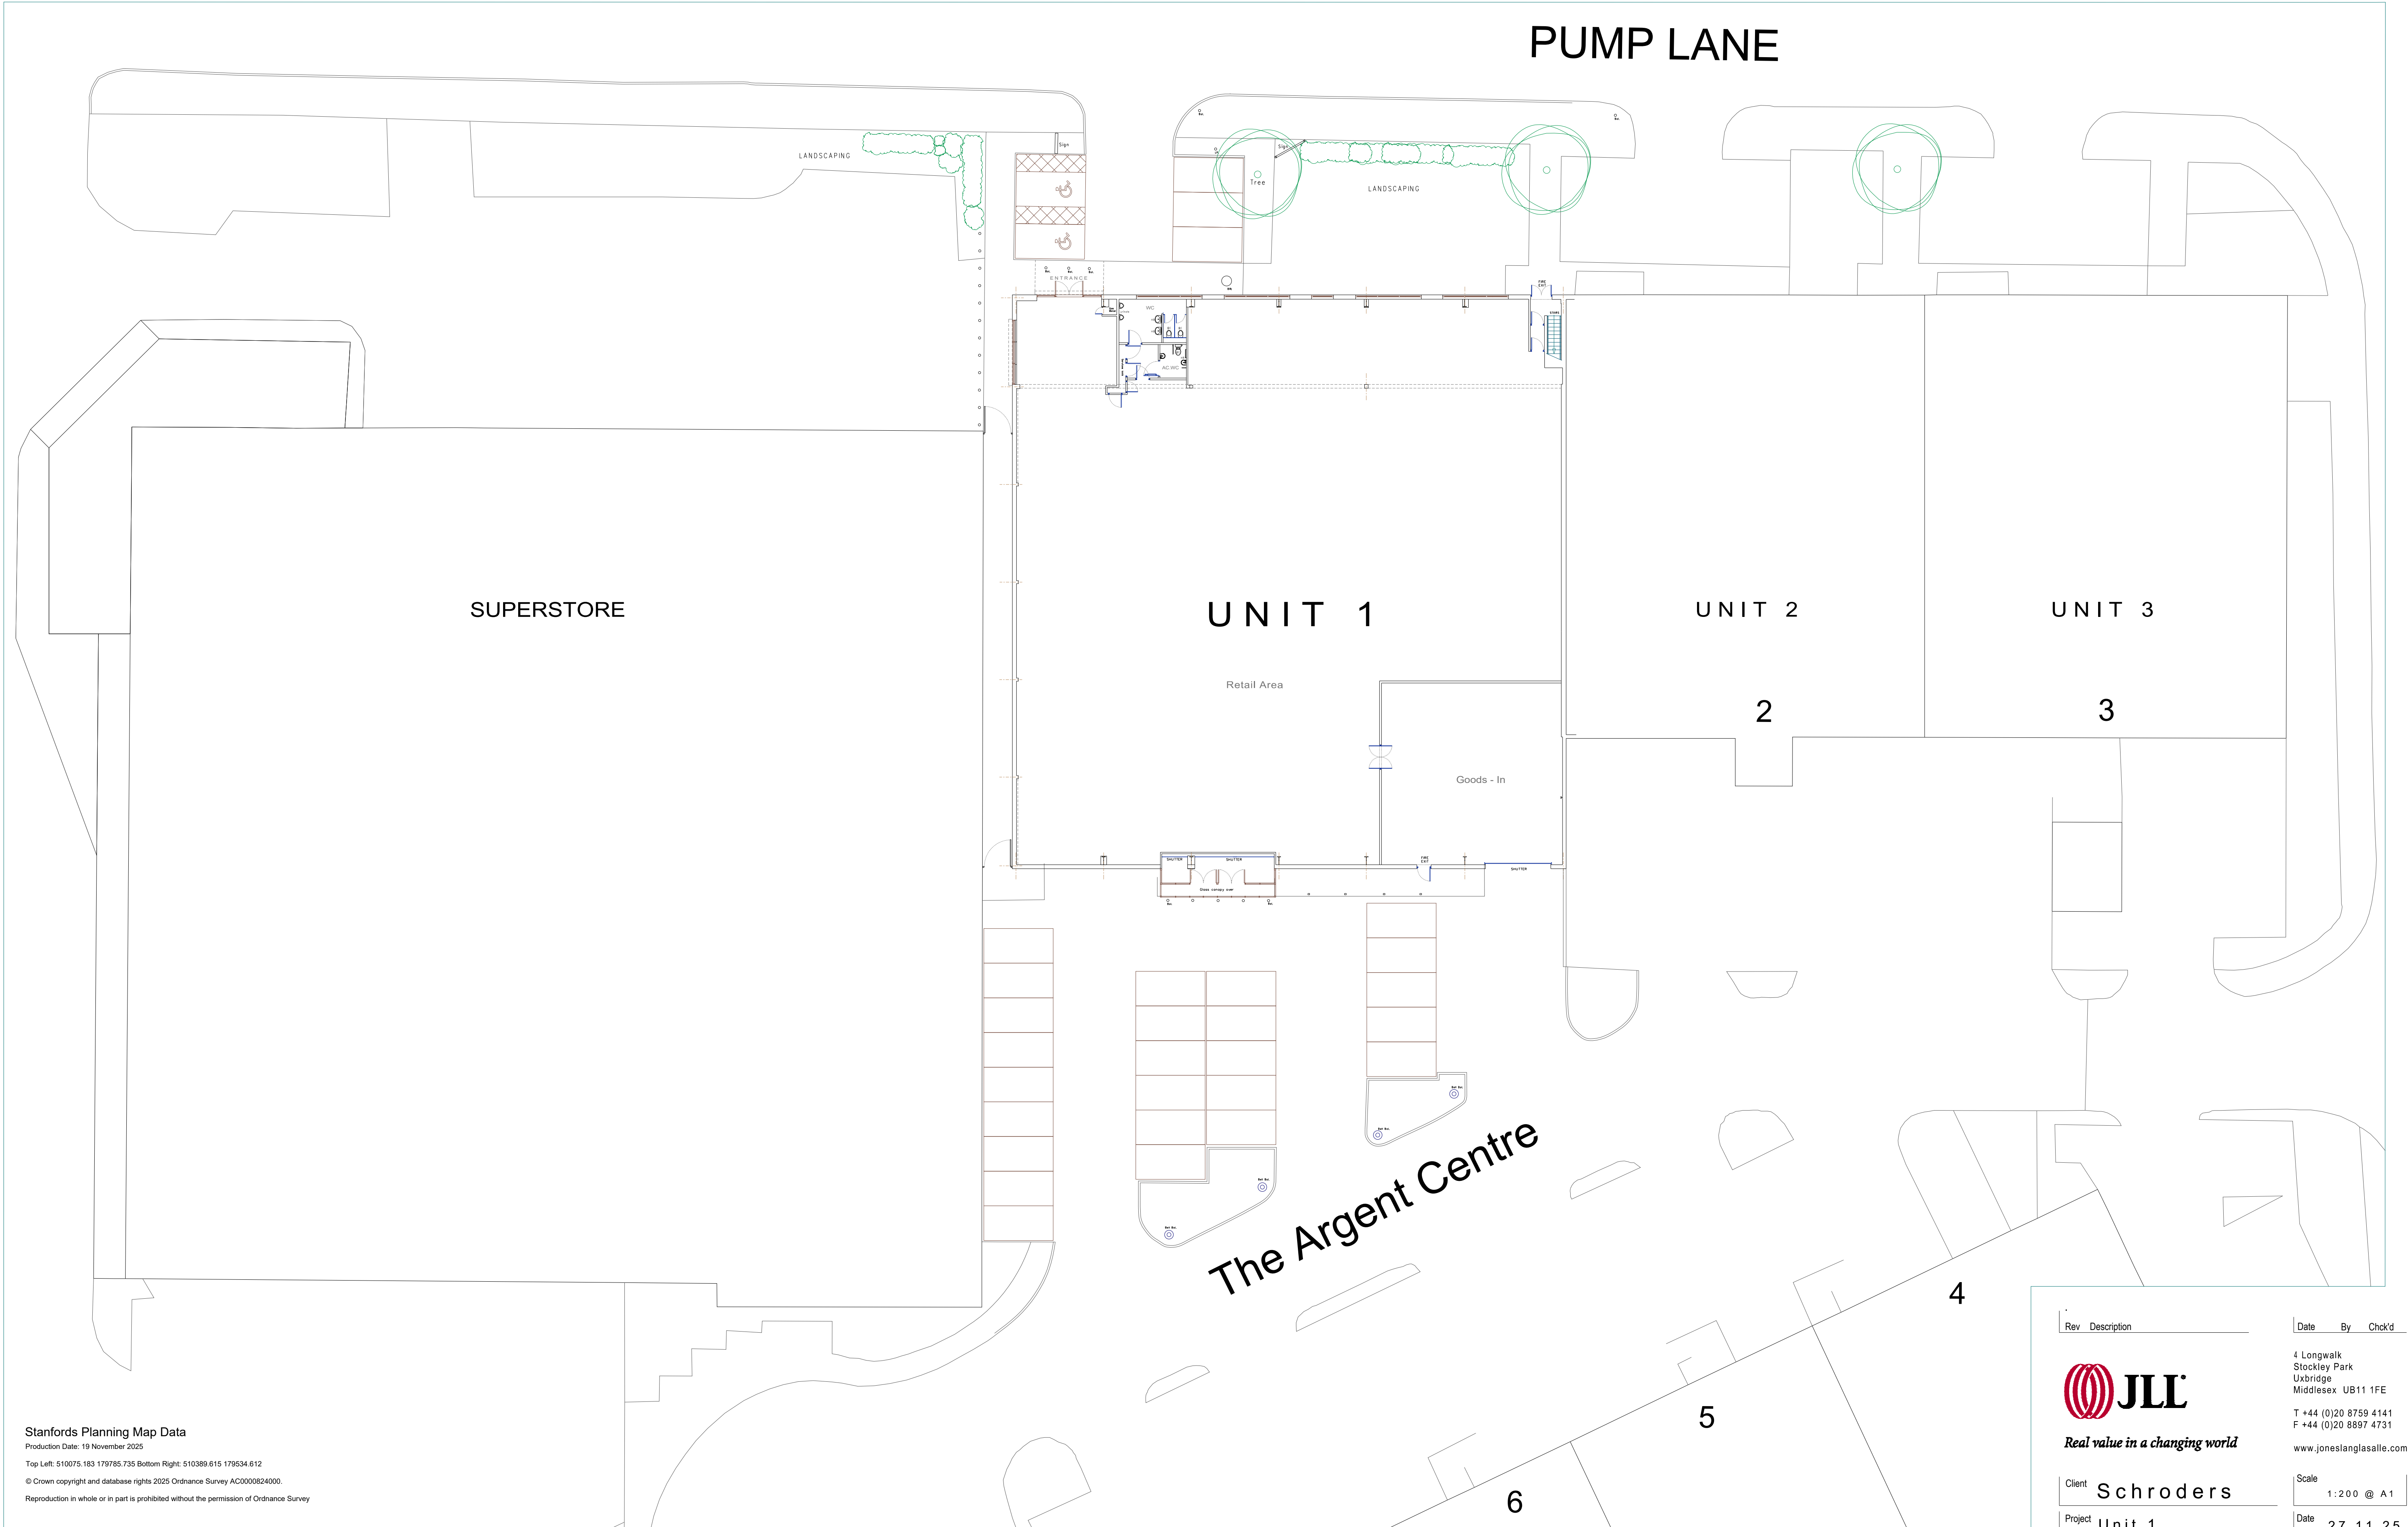

UNIT 1, THE ARGENT CENTRE
HAYES UB3 3BS
1:200 @ A1

SITE PLAN
EXISTING

Stanfords Planning Map Data
Production Date: 19 November 2025
Top Left: 510075.183 179785.735 Bottom Right: 510389.615 179534.612
© Crown copyright and database rights 2025 Ordnance Survey AC0000824000.
Reproduction in whole or in part is prohibited without the permission of Ordnance Survey

Rev

Description

Date

By

Chk'd



Real value in a changing world

Client

Schroders

Project

Unit 1
The Argent Centre
Hayes UB3 3BS

Description

SITE PLAN
EXISTING

Scale

1:200 @ A1

Date

27.11.25

By

PJ

Checked

Job

Dwg

UNIT1.ARGENT.EX.04

rev

4 Longwalk
Stockley Park
Uxbridge
Middlesex UB11 1FE
T +44 (0)20 8759 4141
F +44 (0)20 8897 4731
www.joneslanglasalle.com

THIS DRAWING IS PROTECTED BY COPYRIGHT. IT MAY NOT BE REPRODUCED IN ANY FORM OR BY ANY MEANS FOR ANY PURPOSE, WITHOUT GAINING PRIOR WRITTEN PERMISSION FROM JONES LANG LASALLE