


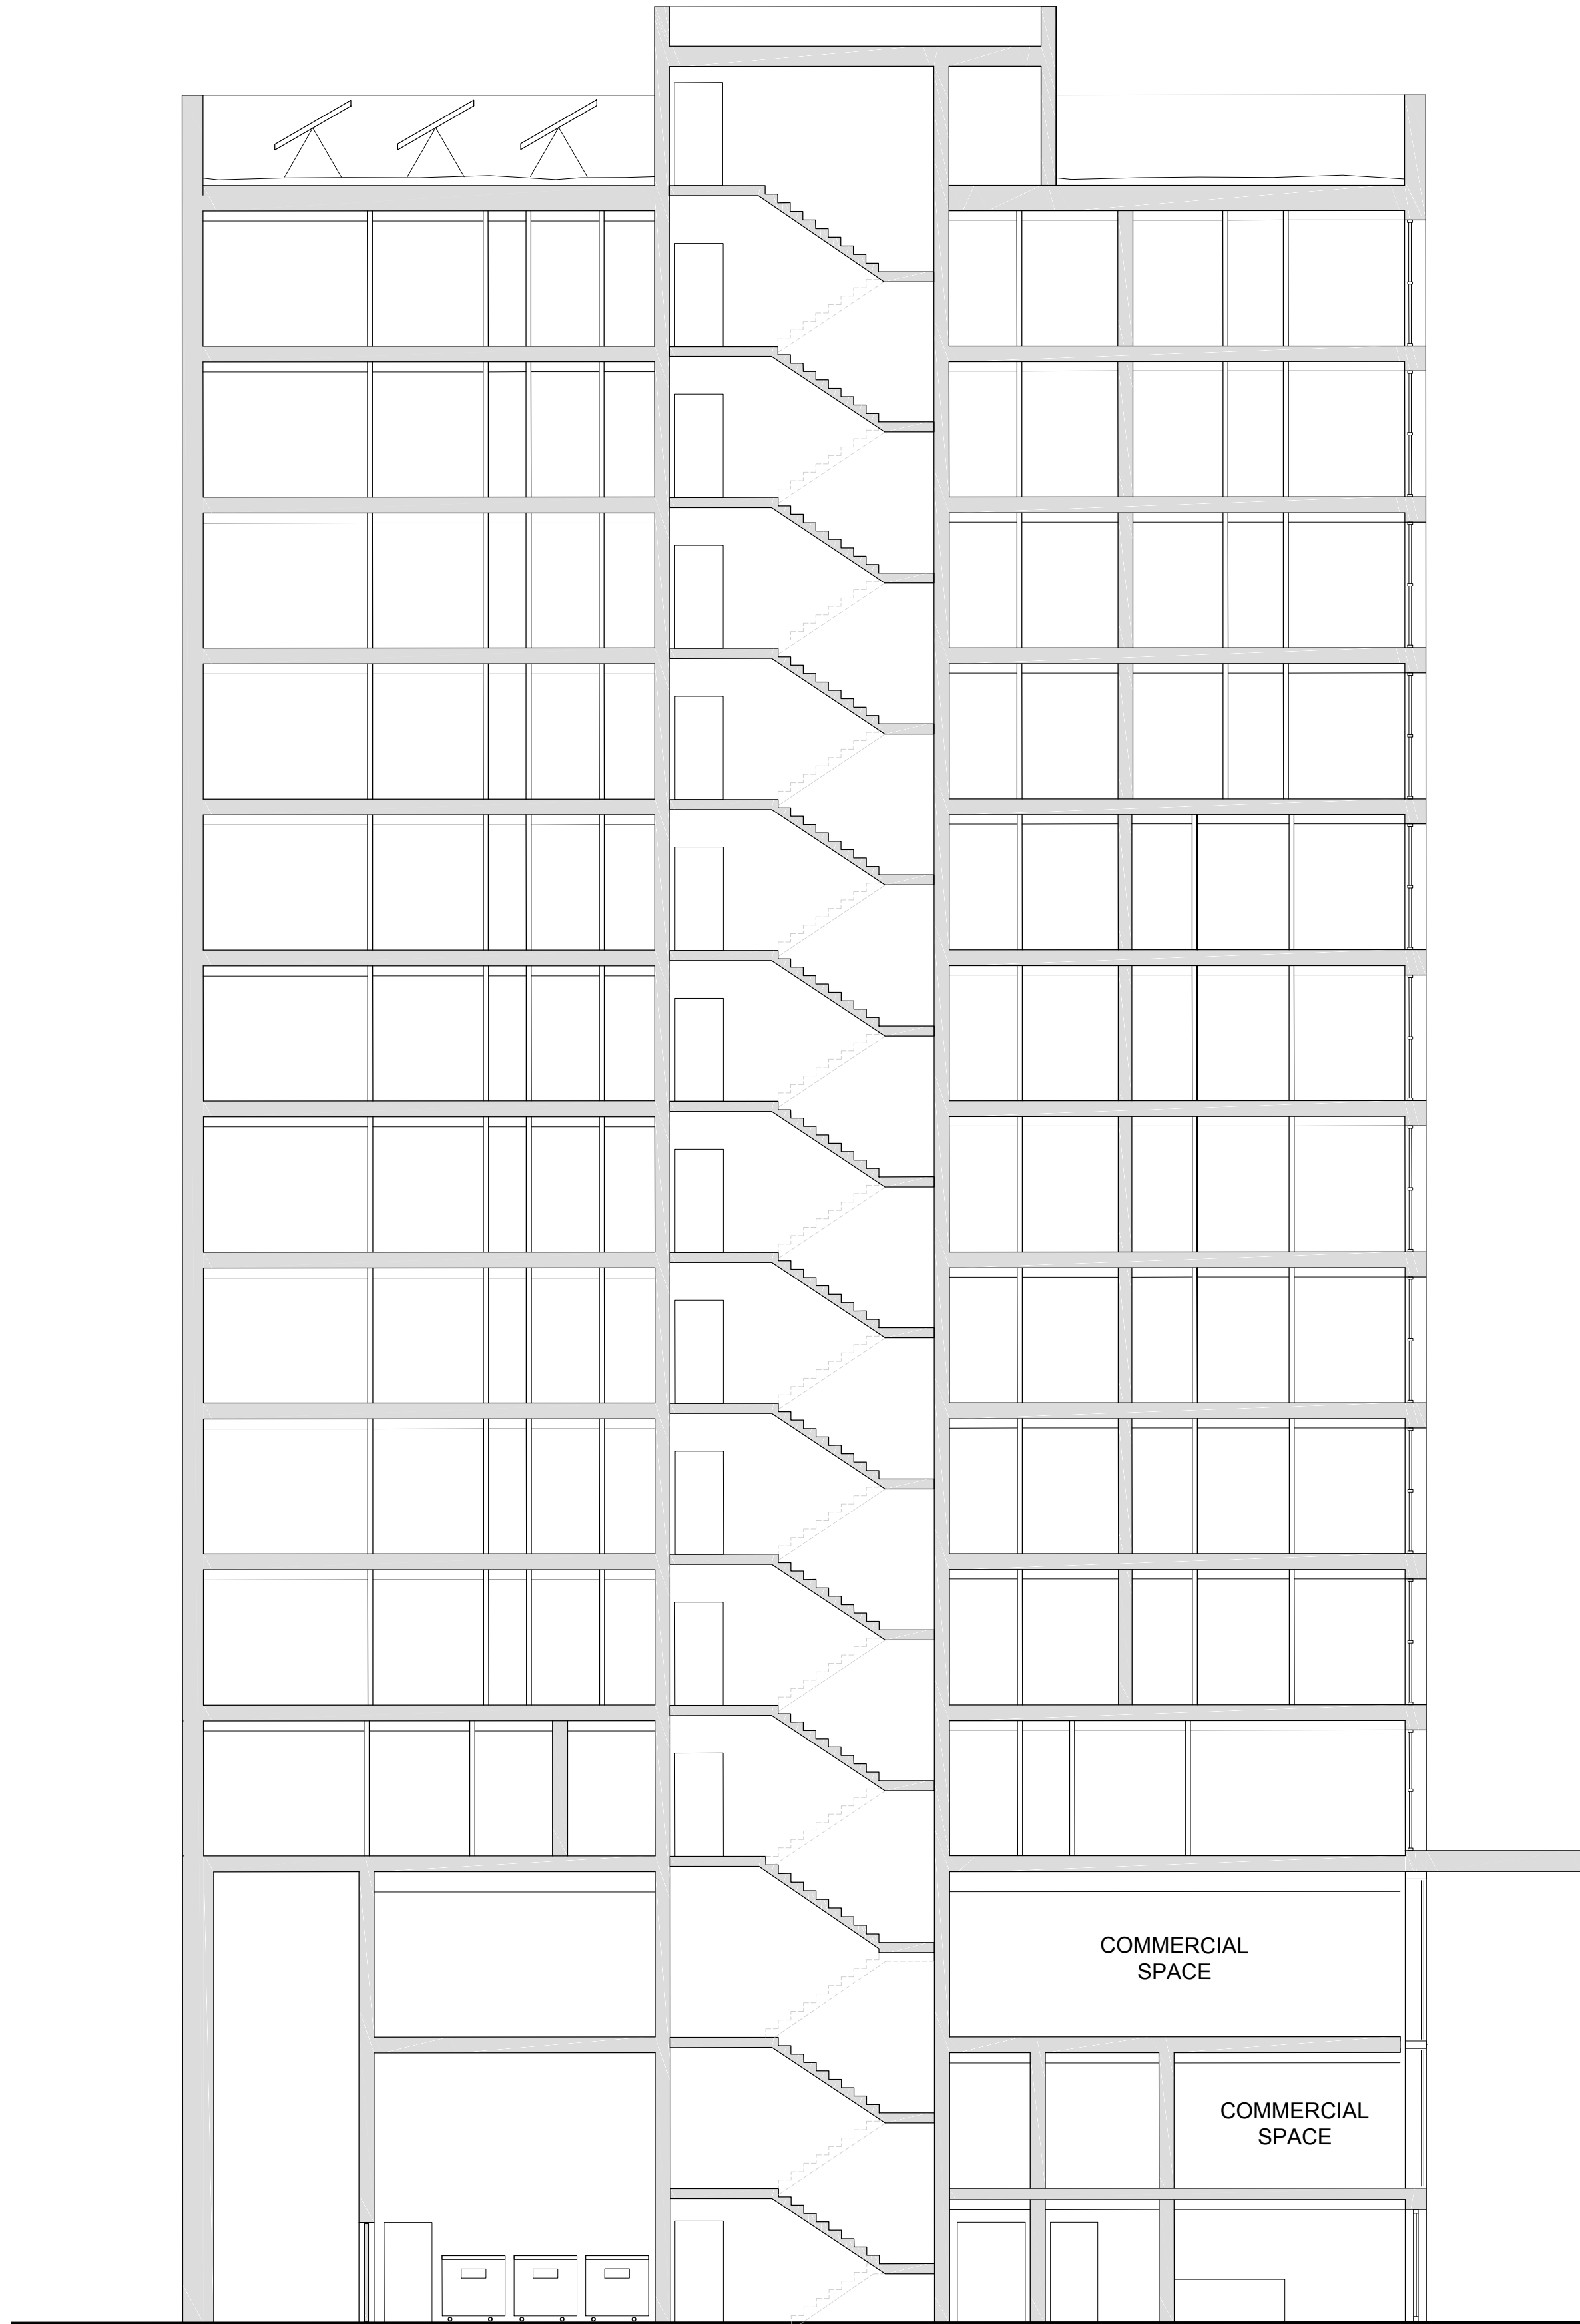

LIFT OVERRUN
T.O.P. $+78.420$

RESIDENTS GARDEN
F.F.L. $+74.870$

TWELTH FLOOR
F.F.L. $+71.670$

ELEVENTH FLOOR
F.F.L. $+68.670$

TENTH FLOOR
F.F.L. $+65.670$

NINTH FLOOR
F.F.L. $+62.670$

EIGHTH FLOOR
F.F.L. $+59.670$

SEVENTH FLOOR
F.F.L. $+56.670$

SIXTH FLOOR
F.F.L. $+53.670$

FIFTH FLOOR
F.F.L. $+50.670$

FOURTH FLOOR
F.F.L. $+47.670$

THIRD FLOOR
F.F.L. $+44.670$


SECOND FLOOR
F.F.L. $+41.670$

FIRST FLOOR
F.F.L. $+38.070$

MEZZANINE
F.F.L. $+34.970$

GROUND FLOOR
F.F.L. $+32.370$

A-A West Section through Block A

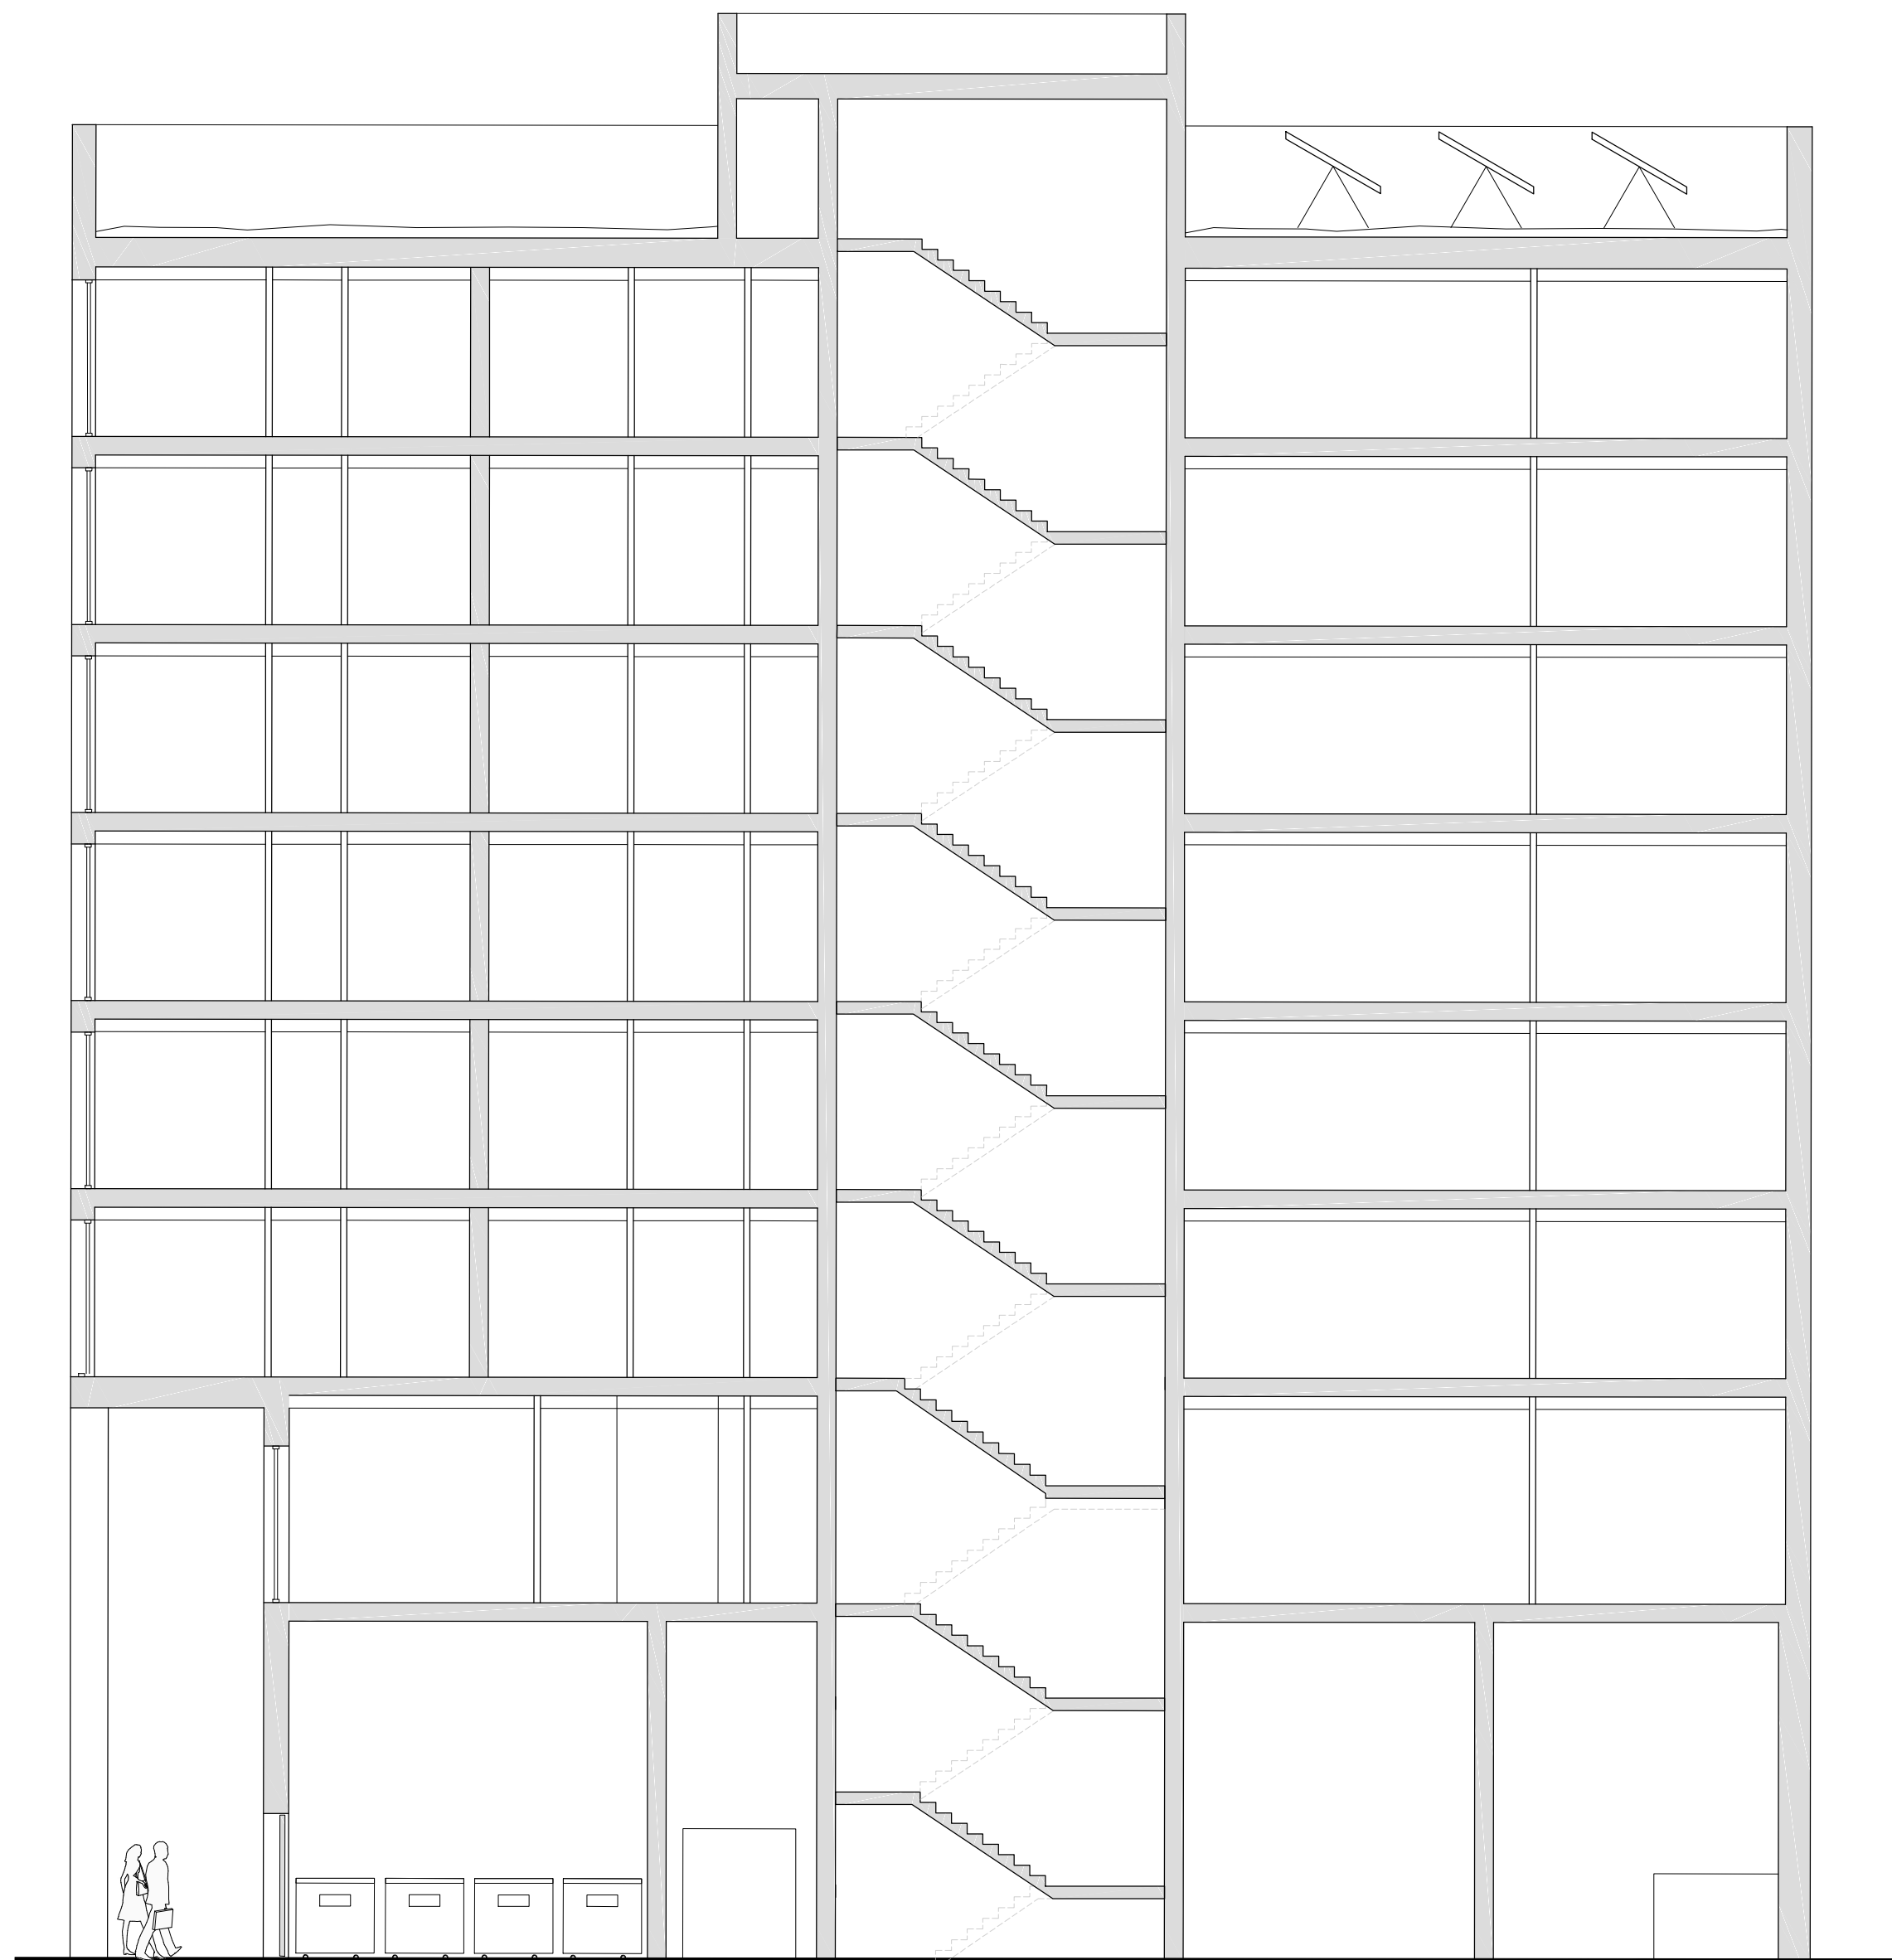

LIFT OVERRUN
T.O.P. $+63.420$

RESIDENTS GARDEN
F.F.L. $+59.870$

SEVENTH FLOOR
F.F.L. $+56.670$

SIXTH FLOOR
F.F.L. $+53.670$

FIFTH FLOOR
F.F.L. $+50.670$

FOURTH FLOOR
F.F.L. $+47.670$

THIRD FLOOR
F.F.L. $+44.670$

SECOND FLOOR
F.F.L. $+41.670$



FIRST FLOOR
F.F.L. $+38.070$

GROUND FLOOR
F.F.L. $+32.370$

B-B East Section through Block B

notes
Copyright : the copyright of this drawing is vested in Fraser Brown MacKenna Architects Ltd. It shall not be used without permission by anyone for any purpose. Do not scale drawings - use figured dimensions only. All dimensions to be verified and checked on site. Read the drawing in conjunction with all related drawings and specifications. Notify architect immediately of any discrepancy found therein.

drawing notes

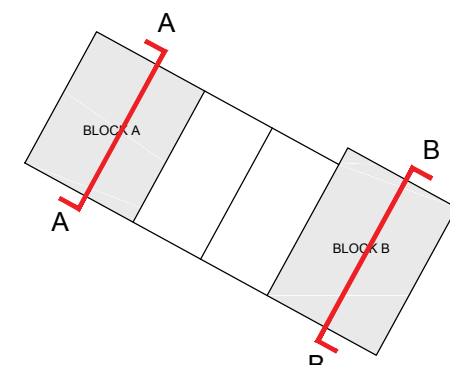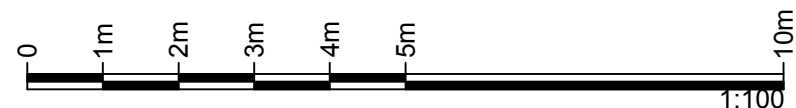

REV | BY | CHKD | DATE | AMENDMENT DETAILS

REV | BY | CHKD | DATE | AMENDMENT DETAILS

project
3 Viveash Close, Hayes

client
General Food Trading Inc.



FraserBrownMacKennaArchitects
15-18 Featherstone St. London EC1Y 8SL www.fbmarchitects.com
T:020 7251 0543

drawing title
Proposed Sections
A-A and B-B

PLANNING

scale 1:100@A1	drawn by LH	checked by JM	date 12/04/2017
DRAWING NUMBER	project 897	status P	revision 3000