


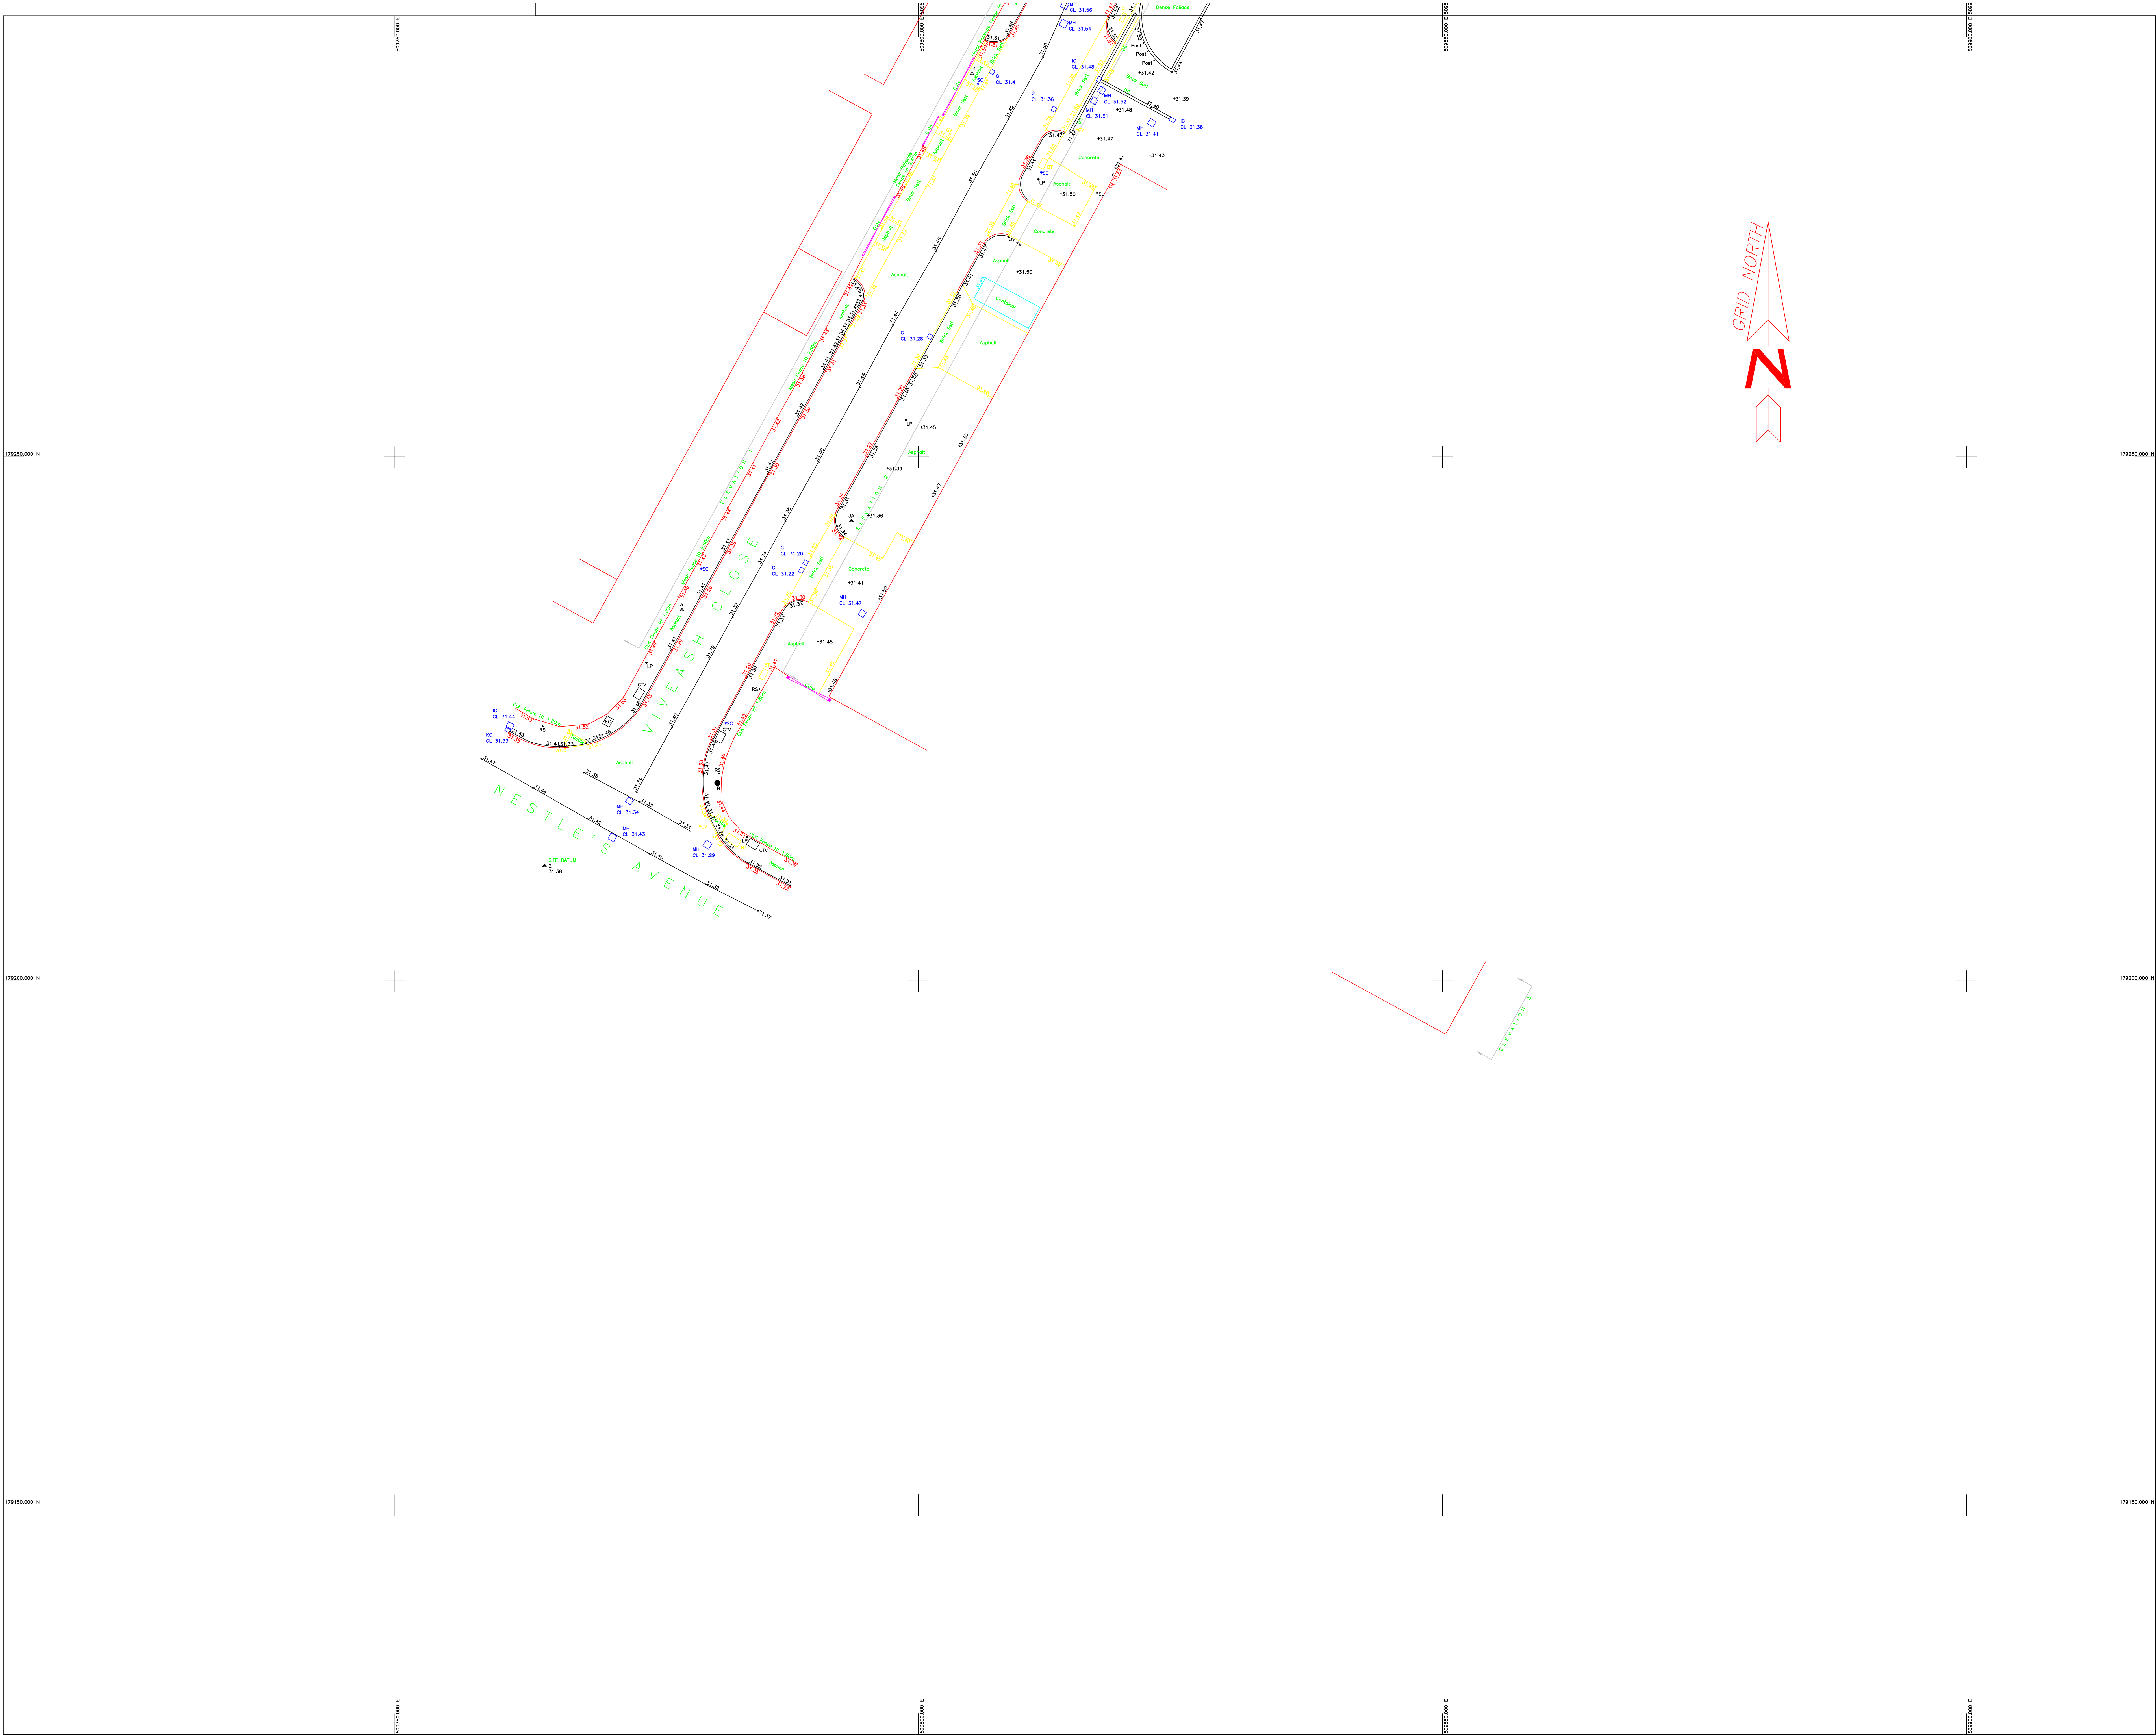

DATUM NOTES

THIS DRAWING IS BASED UPON SURVEY STATION 2, FIXED TO THE
REFERENCE SURVEY NETWORK, 2015, BY LASER SURVEYS LTD. NETWORK
IN MEASURED DISTANCES ON THE GROUND WITHOUT GPS
WILL BE THE SAME AS THOSE MEASURED ON THIS DRAWING.
LEVELS ARE RELATED TO :-
UNDERGROUND SERVICES IN 2015/16 MODEL
DATUM USED IS LOCATED AT :-
SURVEY STATION 2
142 SURVEY AVENUE, FOOTPATH OF NESTLE'S AVENUE,
HAYES (SHOWN ON THE DRAWING)
VALUE GIVEN AS 31.38m (NEWLYN DATUM)
NG REF 509764.330 E 179210.997 N
SURVEY CONTROL STATIONS SHOWN

ABBREVIATIONS (where applicable)



B Floor to Base Height in cms
C Floor to Ceiling Height in cms
Cr Floor to Crown Height in cms
D Floor to Door Head Height in cms
E Floor to Eave Height in cms
FF Floor Level
H Floor to Head Height in cms
S Floor to Sill Height in cms
Spr Floor to Spring Height in cms

NOTES

- * Drainage pipe sizes (where shown) have been gauged from the surface or where necessary and should be reported as appropriate only.
- * Tree species (where shown) should be treated with caution and expert identification is advised.
- * Although this is a digital survey the accuracy and amount of detail shown is only commensurate with the practical scale of mapping or specified. Care should be exercised when working to larger scales.
- * Mobile features in the vicinity of the boundaries or shown above, may not represent the extent of legally conveyed ownership.
- * Whilst every effort has been made to achieve accuracy on this plan, CRITICAL dimensions, levels and invert levels should be checked prior to design and construction.
- * Kerk levels have been taken in the bottom of the channel.
- * Areas of dense undergrowth cannot be surveyed in detail these areas will be shown in outline only and marked as dense undergrowth on the plan.

SHEET LAYOUT

NOT TO SCALE

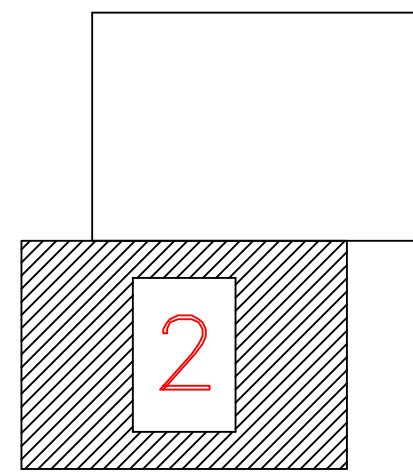

**3 VIVEASH CLOSE
HAYES
LONDON
UB3 4RY**

**TOPOGRAPHICAL SURVEY
UNDERGROUND SERVICE TRACE
GPR SURVEY**

SURVEYED FOR: **GENERAL FOOD TRADING CO. LTD**
3 VIVEASH CLOSE
HAYES
MIDDLESEX
UB3 4RY

SURVEYOR: **A.E./K.B./S.L.**
DATE: **JAN 2017**

NO	DATE	REVISION
1		
2		
