



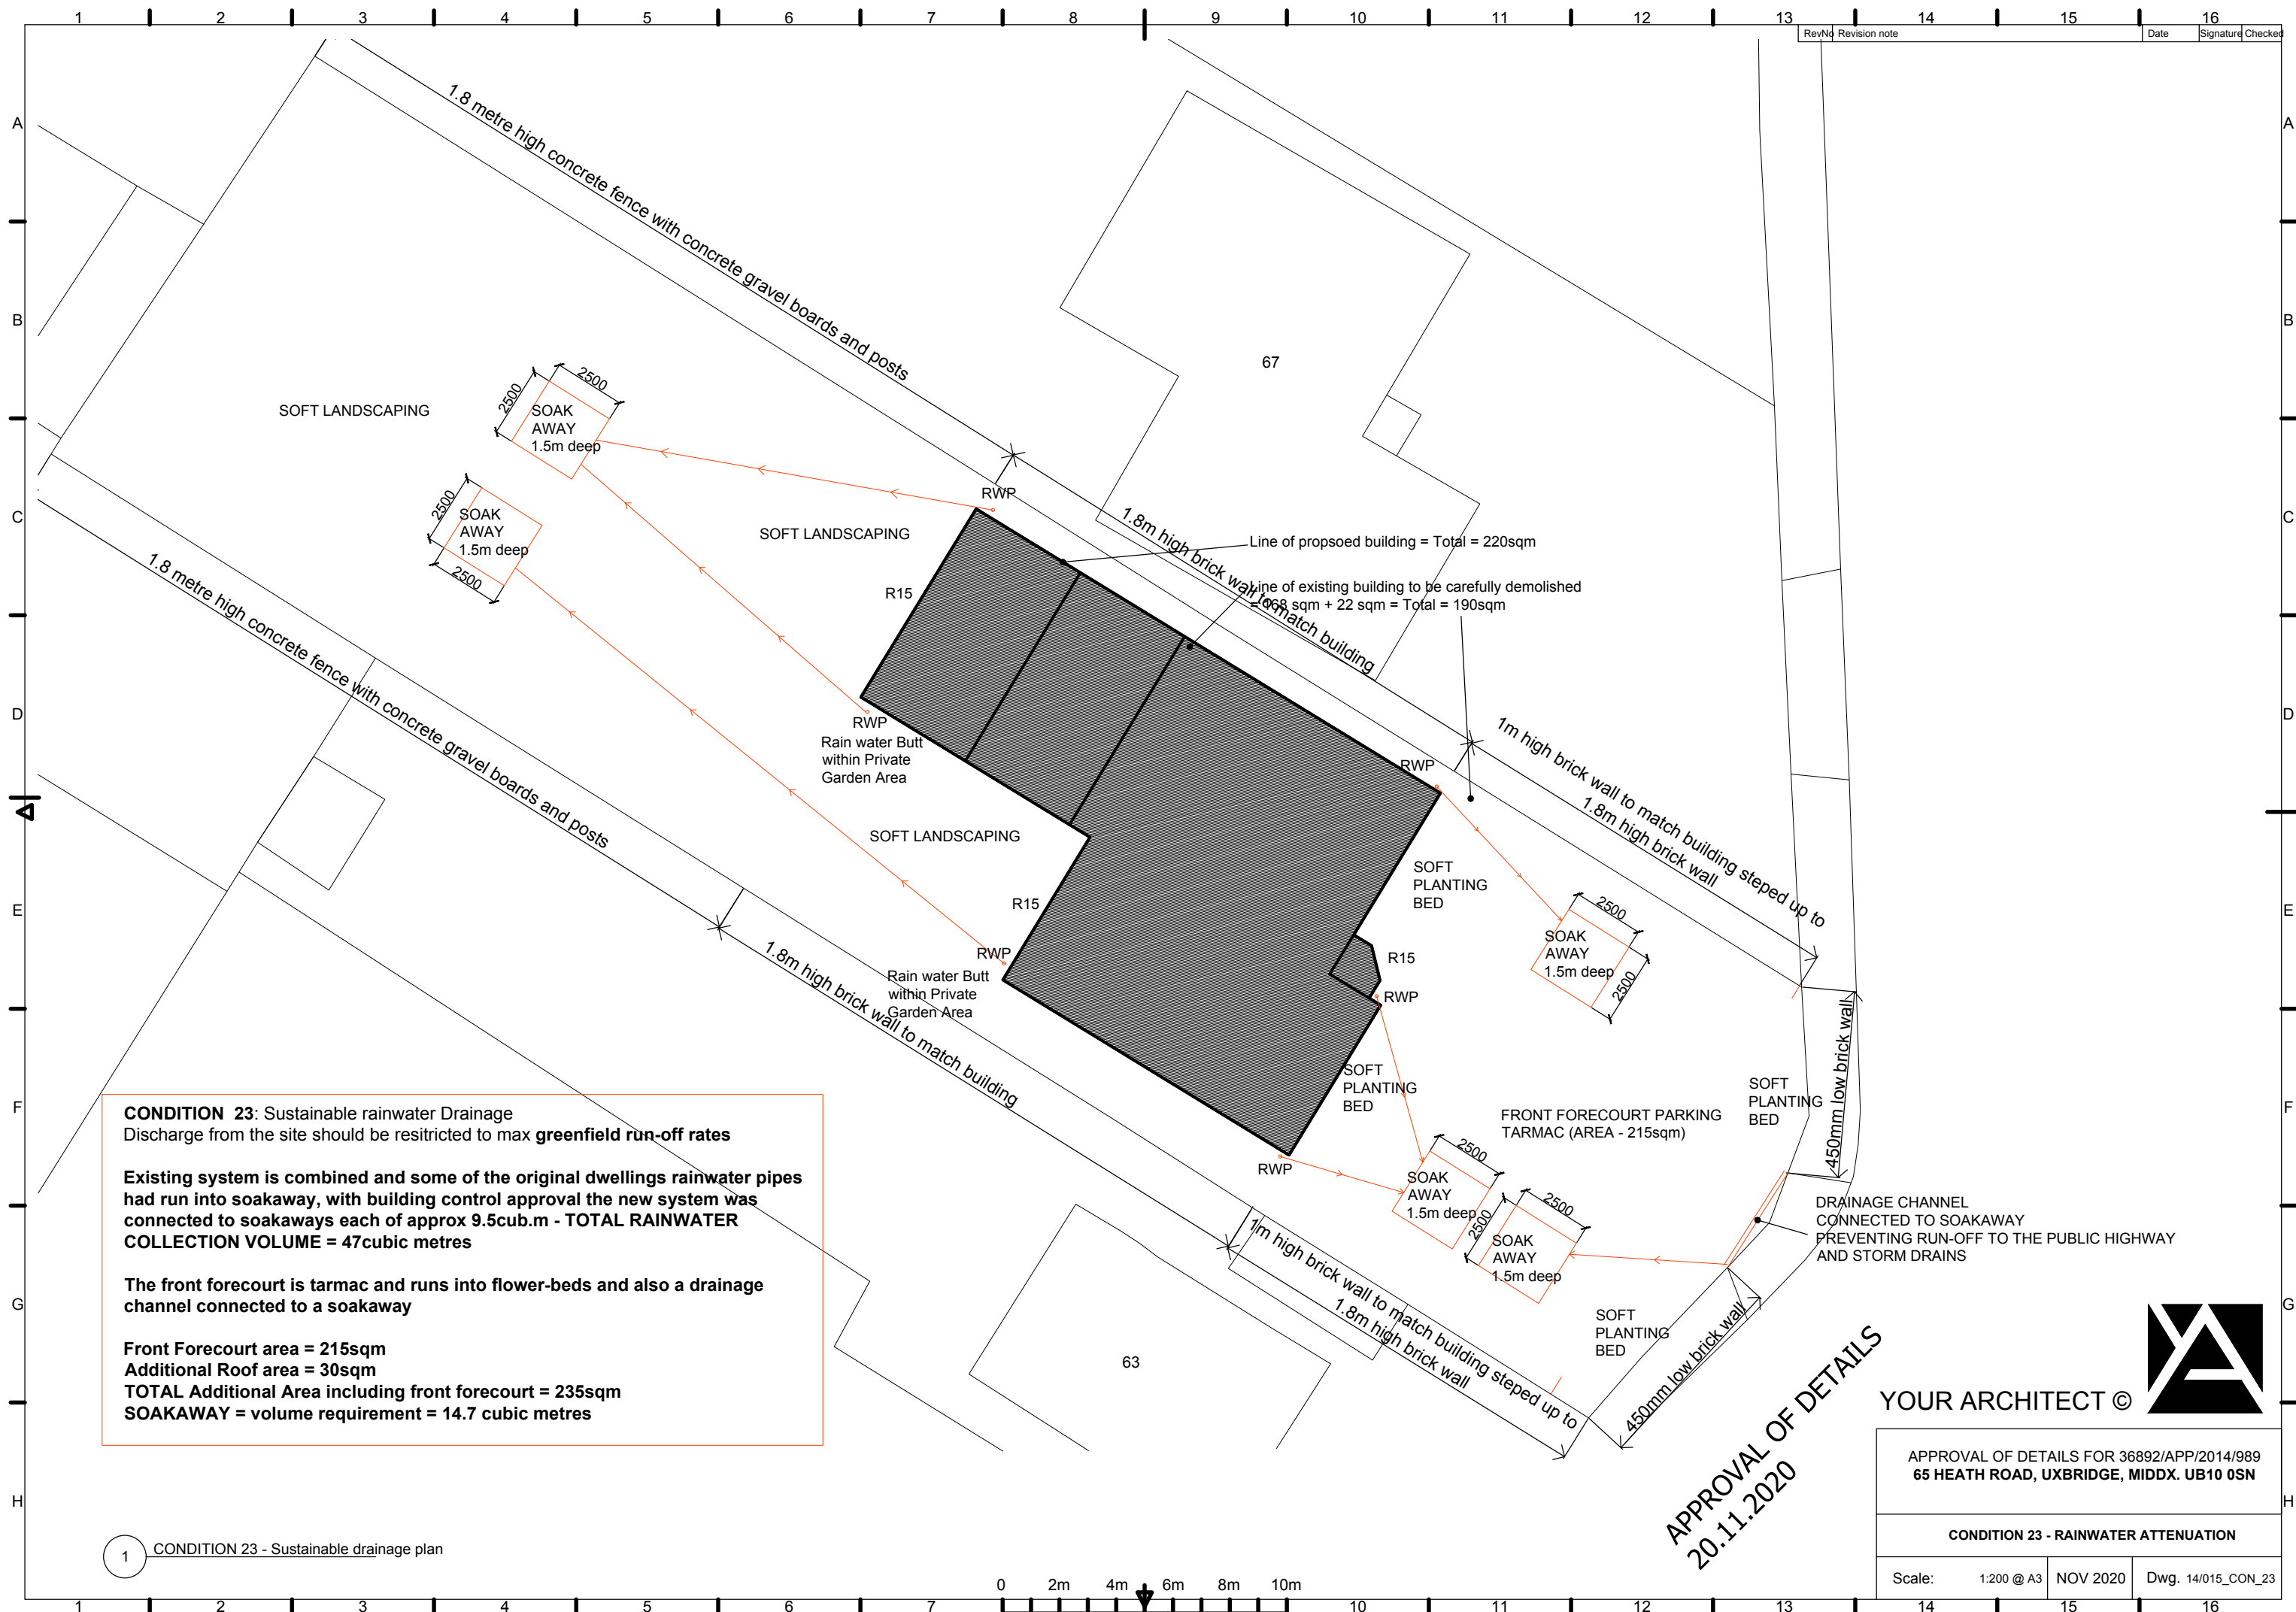

APPROVAL OF DETAILS
20.11.2020

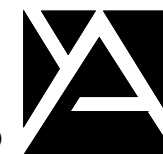

YOUR ARCHITECT ©

APPROVAL OF DETAILS FOR 36892/APP/2014/989
65 HEATH ROAD, UXBRIDGE, MIDDXX. UB10 0SN

CONDITION 23 - RAINWATER ATTENUATION

Scale:	1:200 @ A3	NOV 2020	Dwg. 14/015 CON
--------	------------	----------	-----------------