


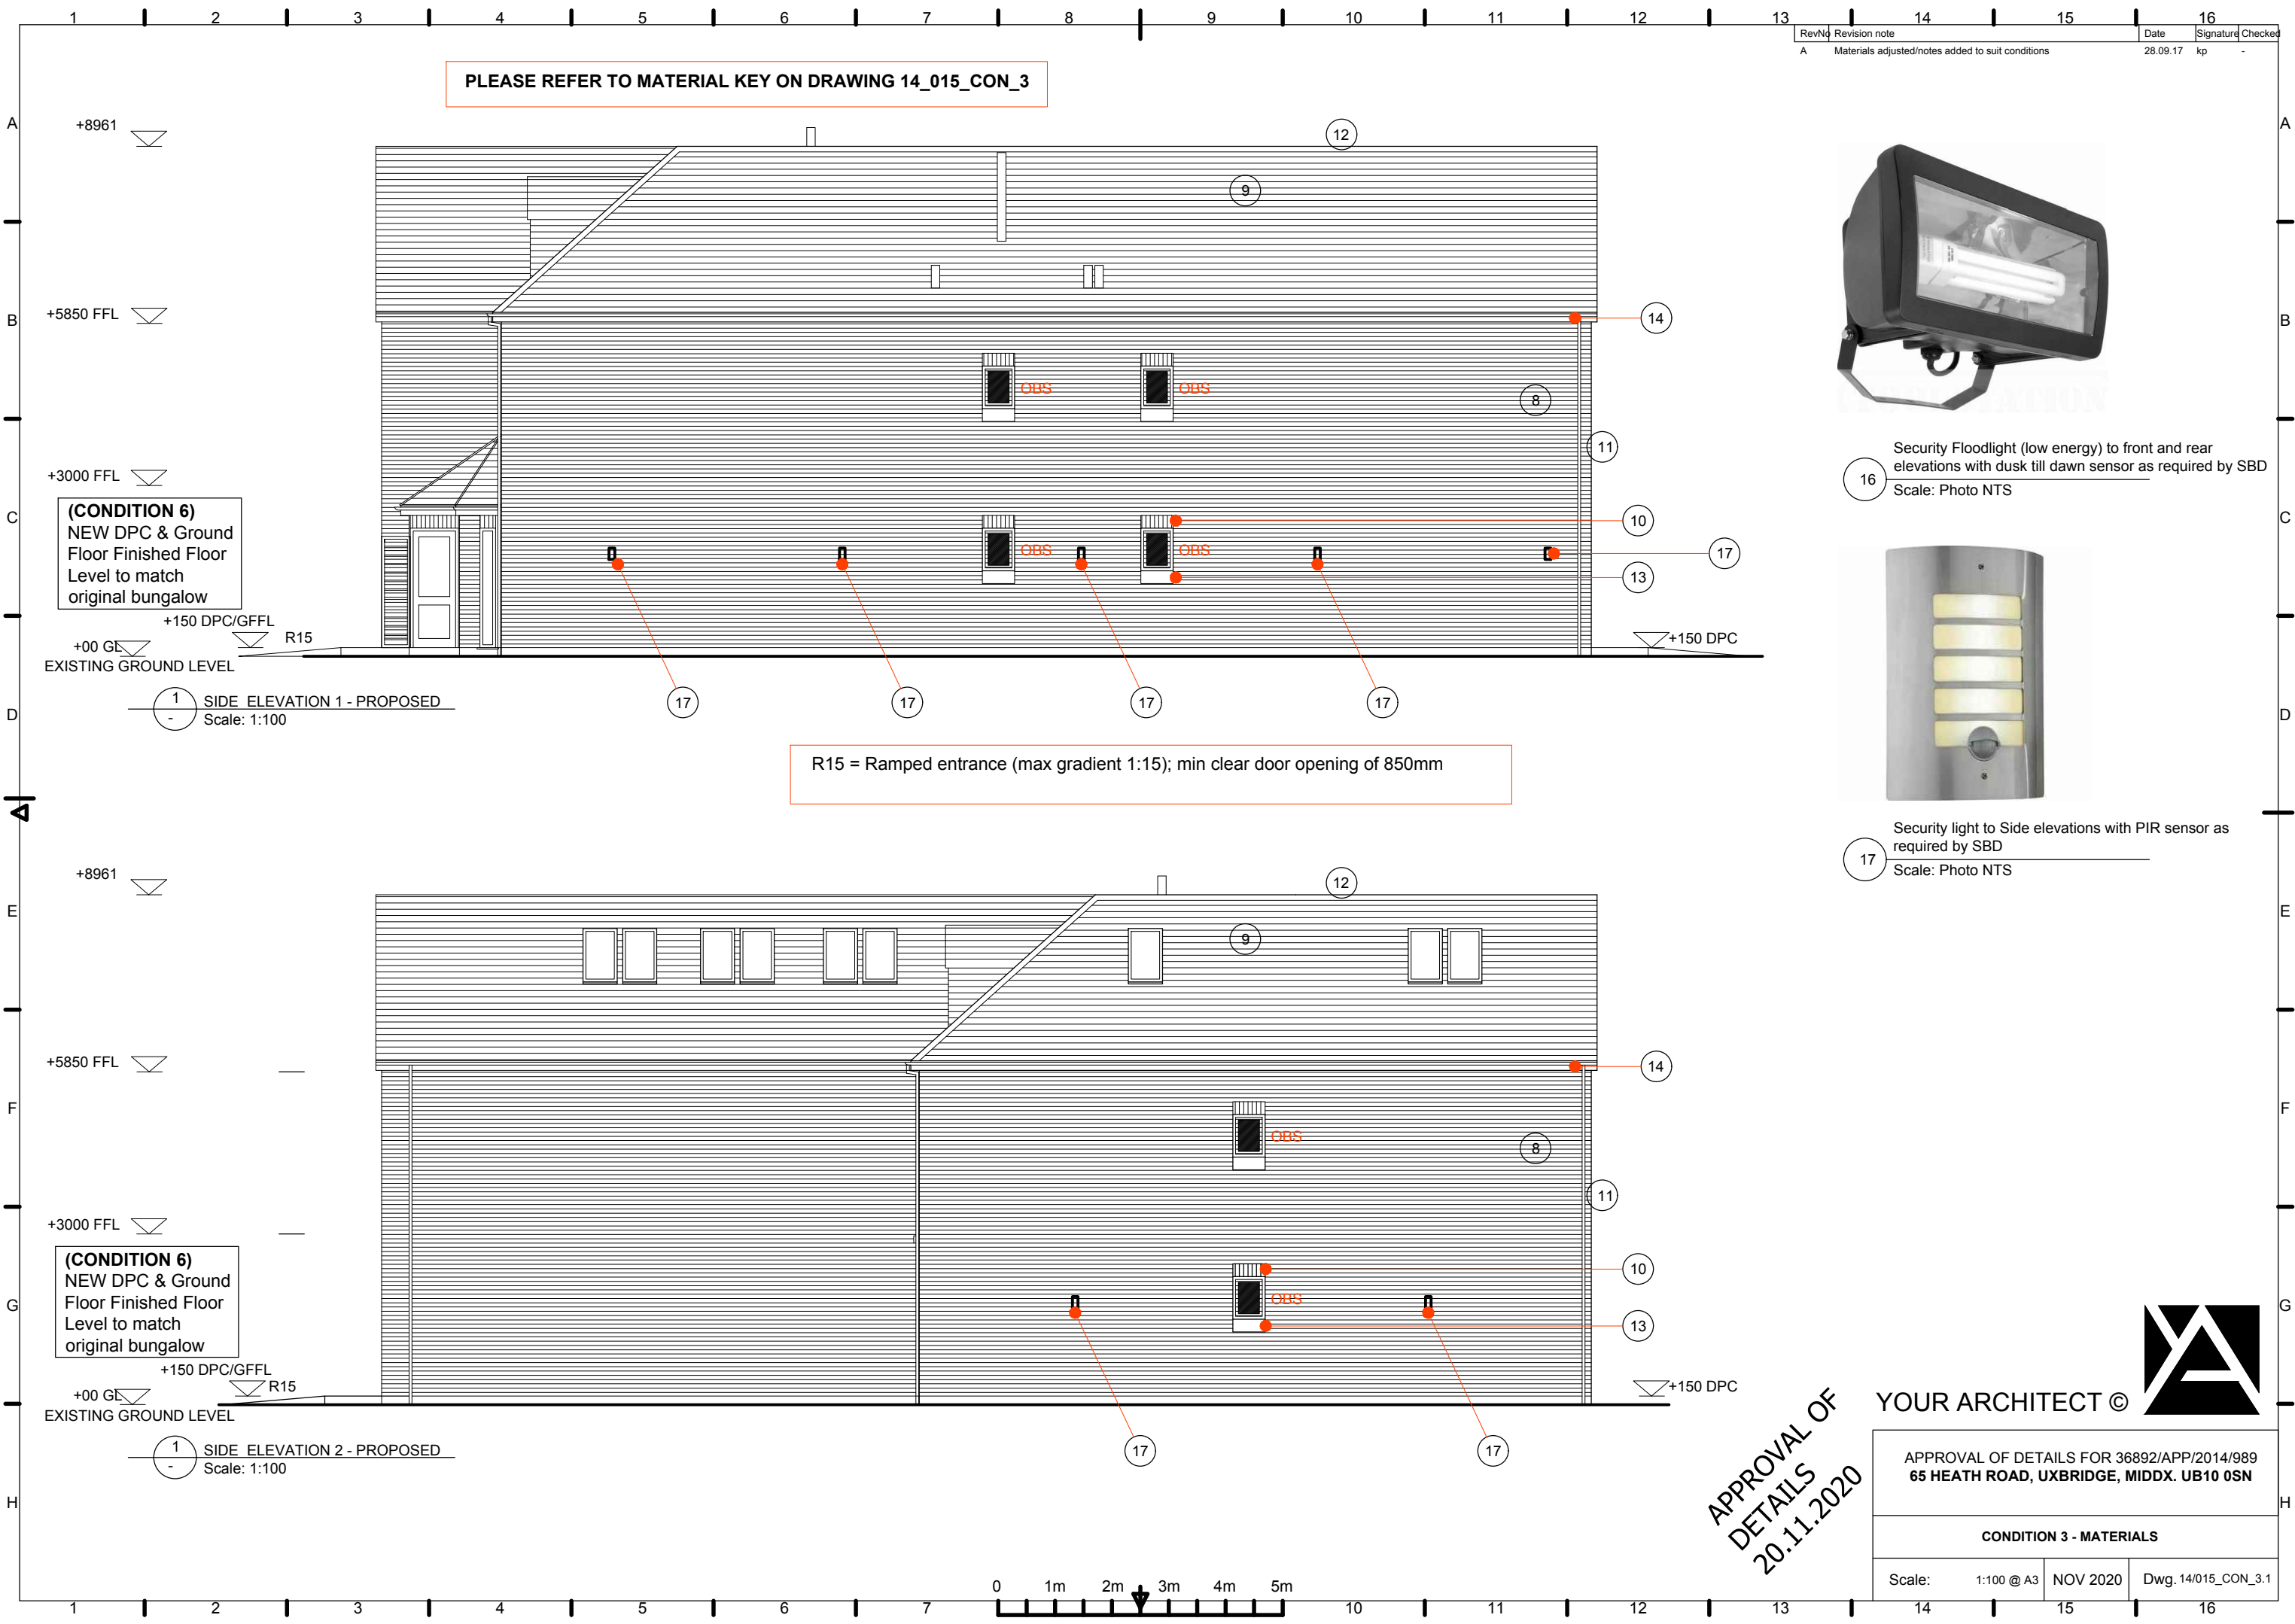

16 Security Floodlight (low energy) to front and rear elevations with dusk till dawn sensor as required by SBD
Scale: Photo NTS



17 Security light to Side elevations with PIR sensor as required by SBD
Scale: Photo NTS

APPROVAL OF
DETAILS
20.11.2020



APPROVAL OF DETAILS FOR 36892/APP/2014/989 65 HEATH ROAD, UXBRIDGE, MIDDX. UB10 0SN		
CONDITION 3 - MATERIALS		
Scale:	1:100 @ A3	NOV 2020
Dwg. 14/015_CON_3.1		