




1 1.8m Conc. fence panels & conc. posts (CONDITION 4)



2 1.4m Timber fence panels & conc. posts (CONDITION 4)

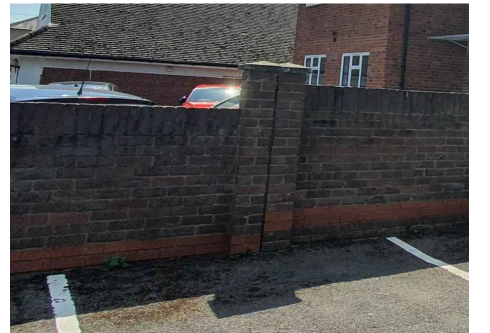

3 450mm to 1.8m high Brick wall (CONDITION 4)

1M HIGH STEPPED BRICK WALL TO MATCH BUILDING ON SIDE AND 450MM HIGH WALL TO FRONT ELEVATION EITHER SIDE OF ENTRANCE

APPROVAL OF DETAILS
20.11.2020

YOUR ARCHITECT ©

APPROVAL OF DETAILS FOR 36892/APP/2014/989
65 HEATH ROAD, UXBRIDGE, MIDDX. UB10 0SN

CONDITION 4 - BOUNDARY TREATMENT

Scale:	1:200 @ A3	NOV 2020	Dwg. 14/015_CON_4
--------	------------	----------	-------------------