

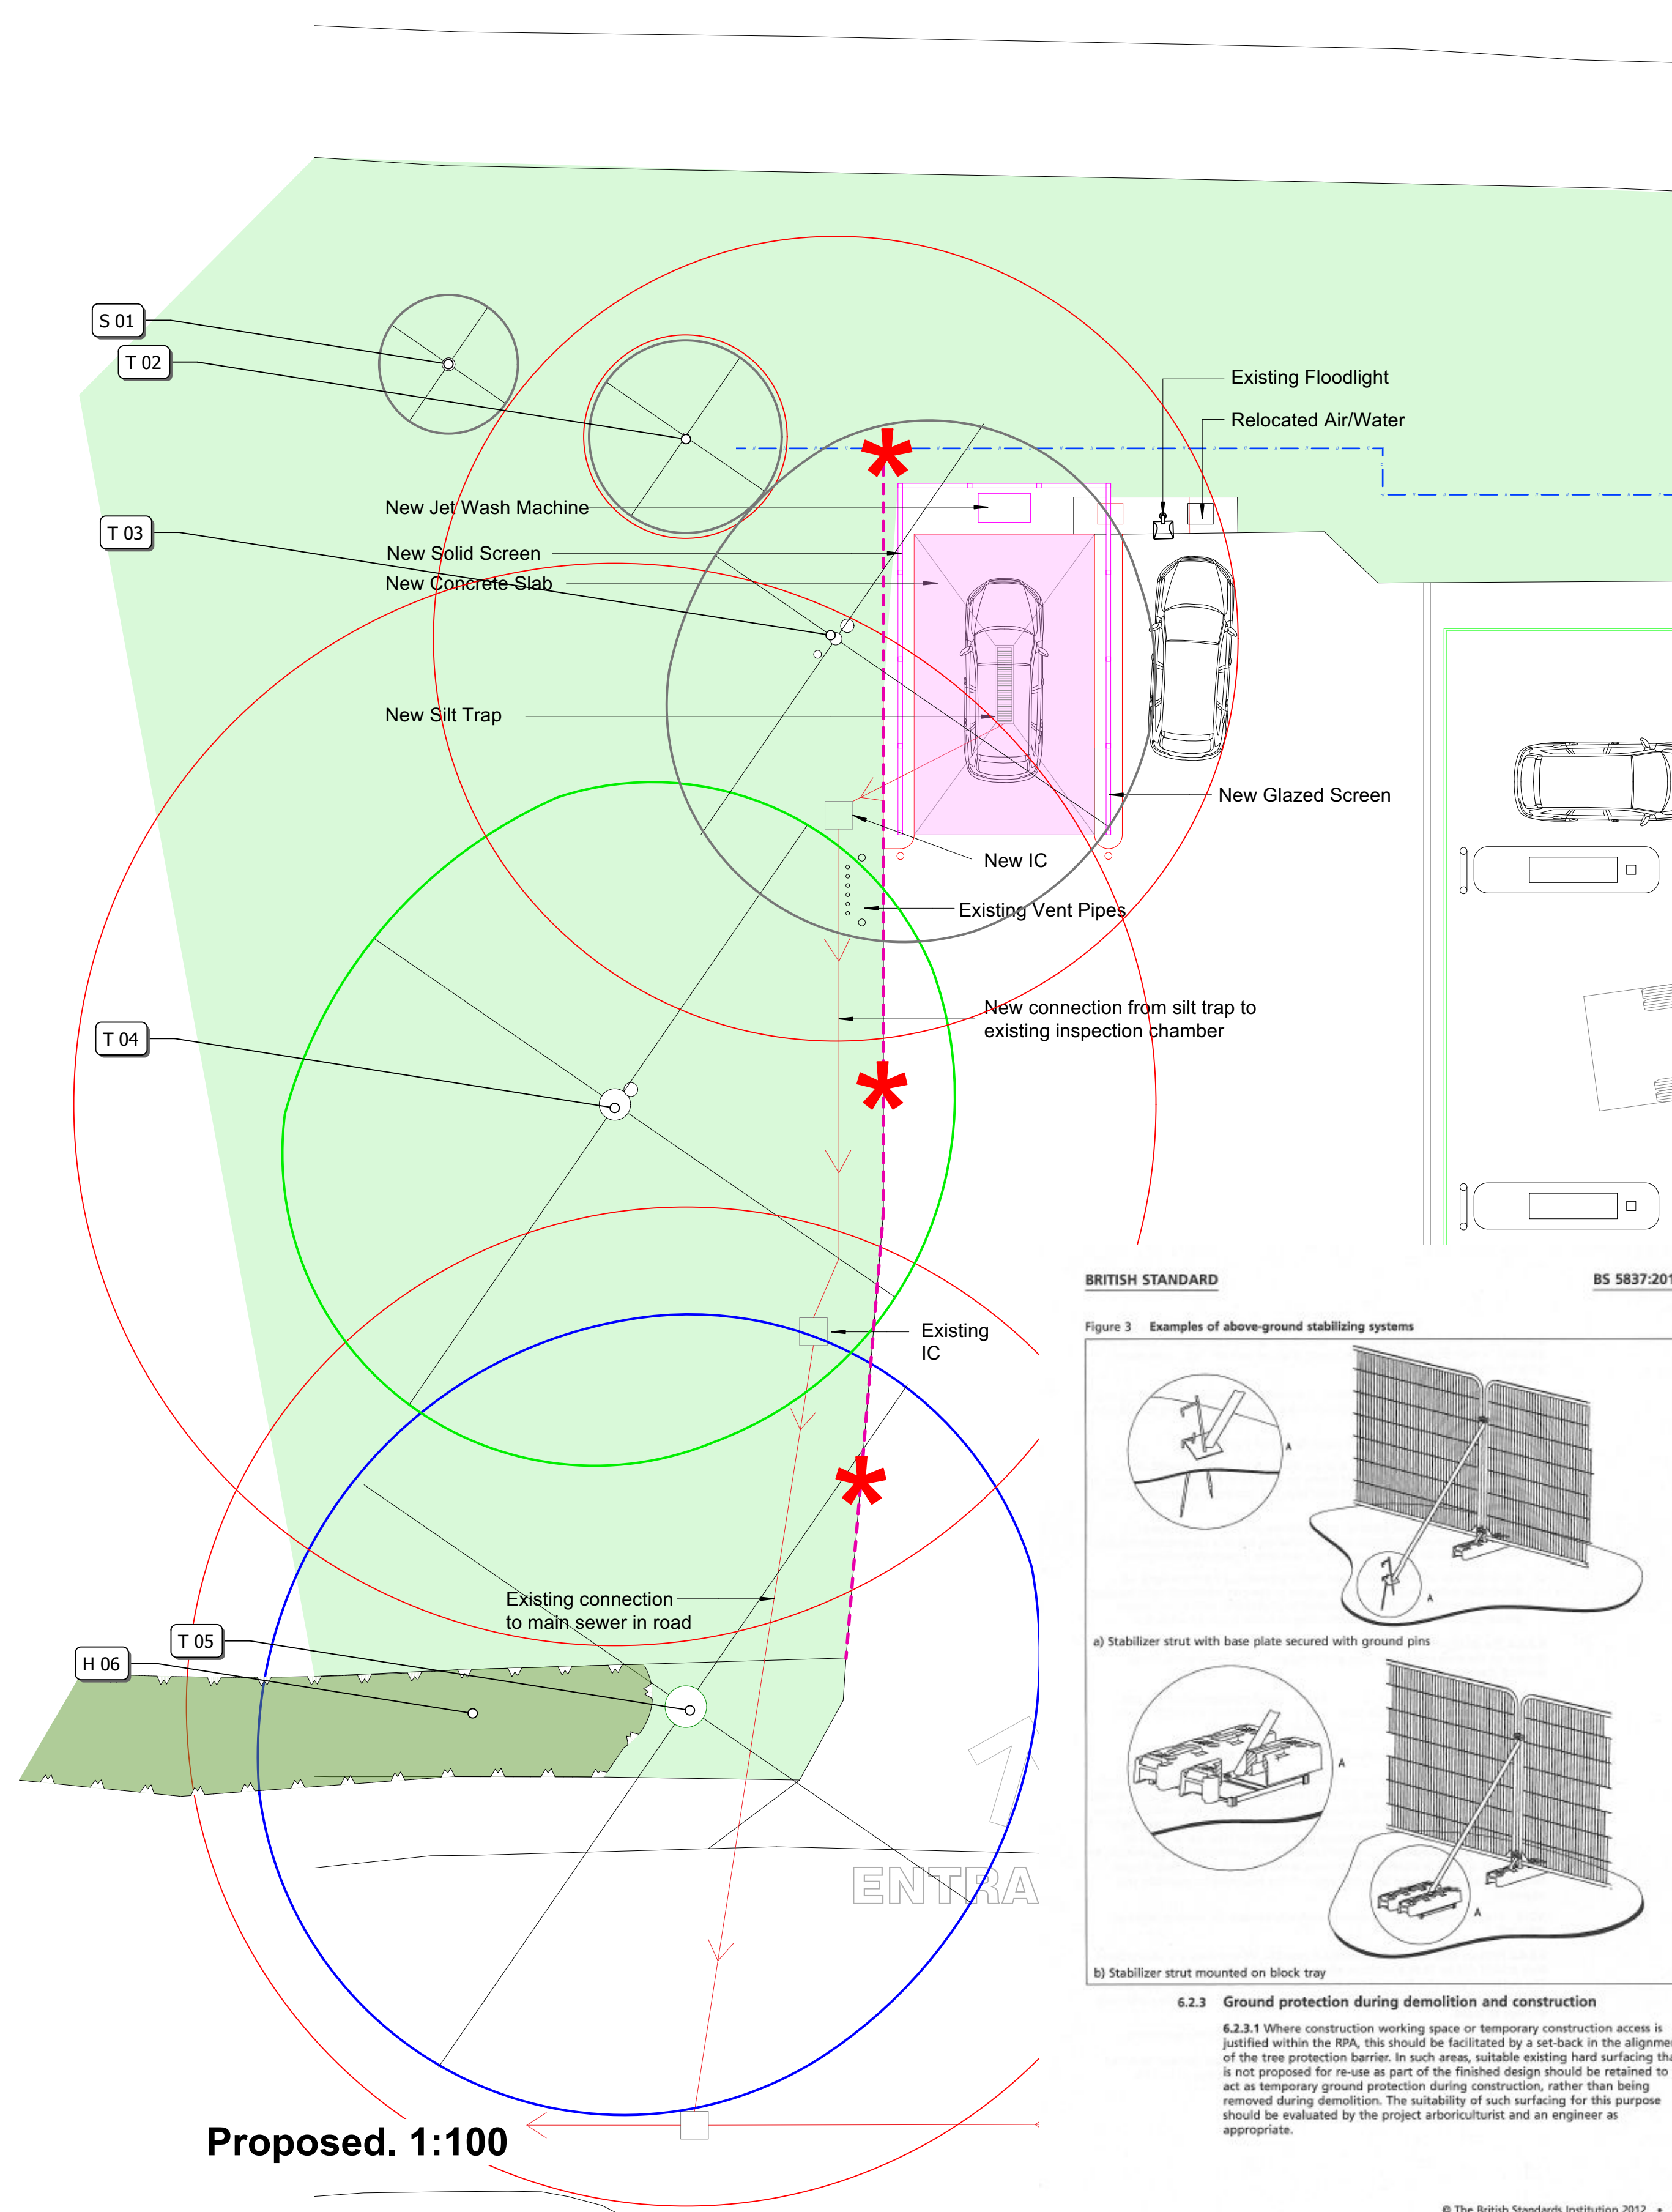
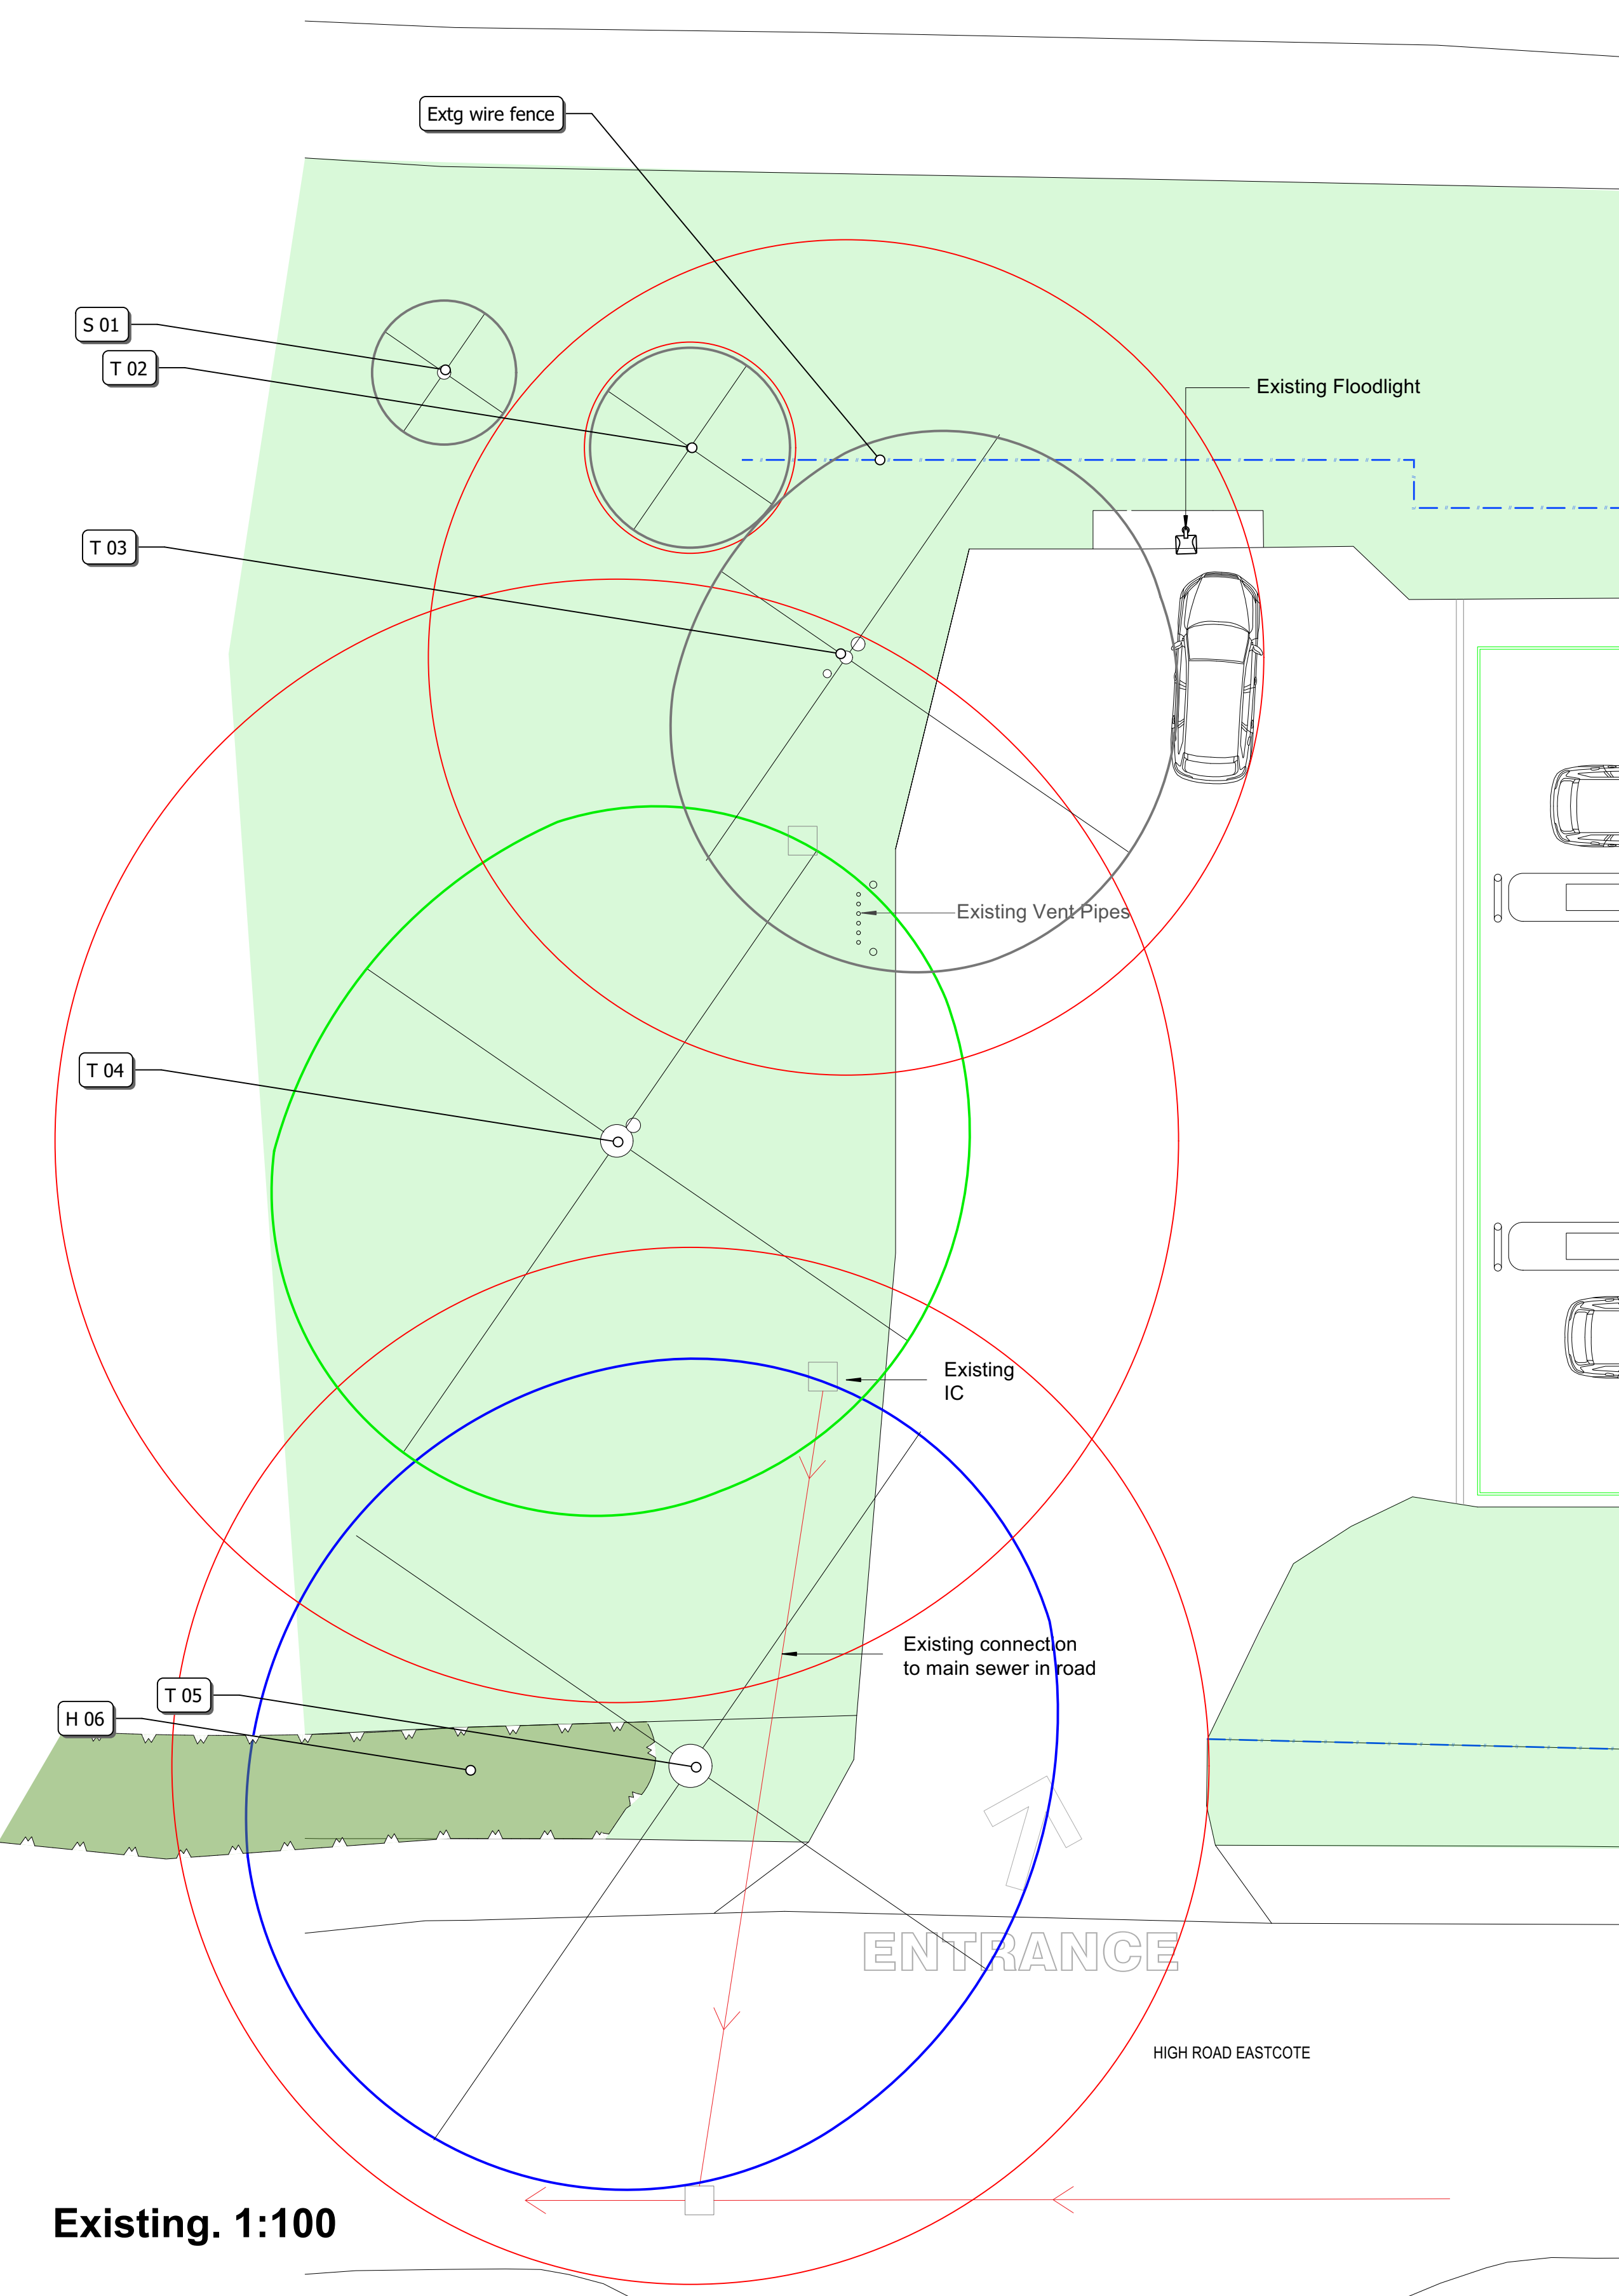
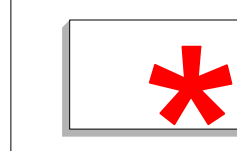
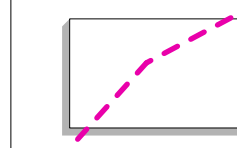
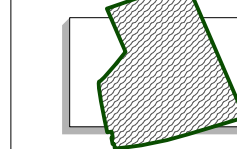
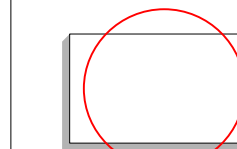
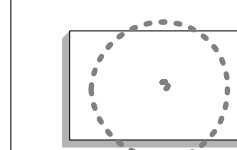
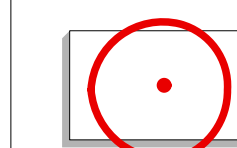
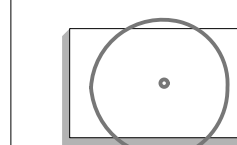
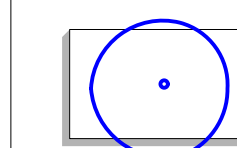


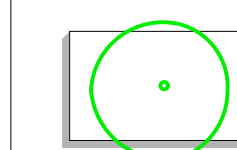

notes:

- All dimensions to be checked and confirmed onsite prior to any works.
- Do not scale off this drawing.
- Any errors, omissions or discrepancies are to be brought to the attention of Lingard Farrow Styles immediately.


key:

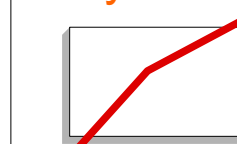

BRITISH STANDARD

BS 5837:2012

Figure 3 Examples of above-ground stabilizing systems

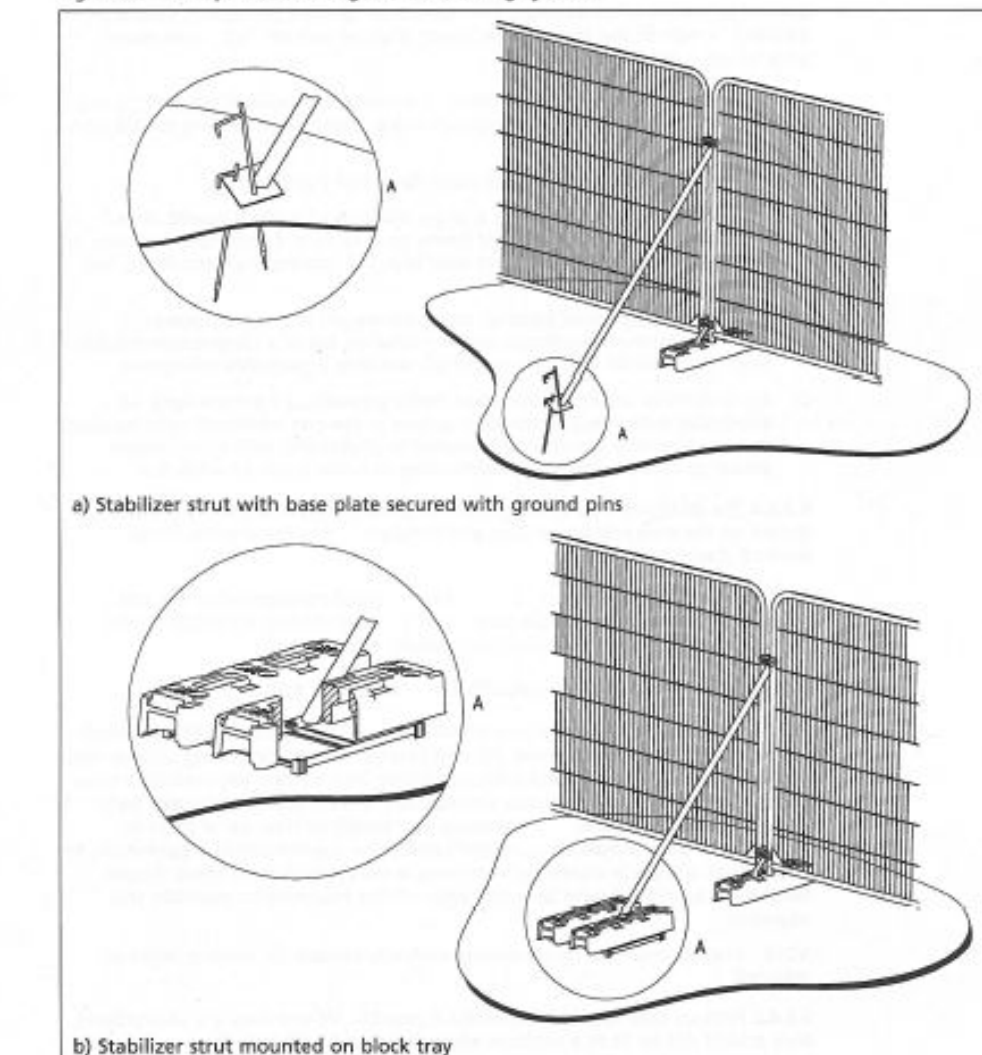

6.2.3 Ground protection during demolition and construction

6.2.3.1 Where construction working space or temporary construction access is justified within the RPA, this should be facilitated by a set-back in the alignment of the tree protection barrier. In such areas, suitable existing hard surfacing that is not proposed for re-use as part of the finished design should be retained to act as temporary ground protection during construction, rather than being removed during demolition. The condition of such areas for this purpose should be evaluated by the project arboriculturist and an engineer as appropriate.

© The British Standards Institution 2012 • 21

lingard·farrow·styles
landscape architects • urban designers / environmental consultants

rev:	date:	description:
-	21/03/19	first issue

tel: 0333 4561132 fax: 01743 243602
email: info@lingardstyles.co.uk
9 College Hill, Shrewsbury Shropshire. SY1 1
udio, Farm Lodge, Leighton, Welshpool, Powys

client / project:

PINNER SERVICE STATION
HIGH ROAD EASTCOTE
PINNER
HA5 2ET

title:

Tree Survey and Protection Plan

dwg. no: 3080-001	rev:	scale: 1:100 @ A1	drawn: tf	chkd by: ps
----------------------	------	----------------------	--------------	----------------

DO NOT SCALE FROM DRAWING. © DRAWING IS COPYRIGHT