


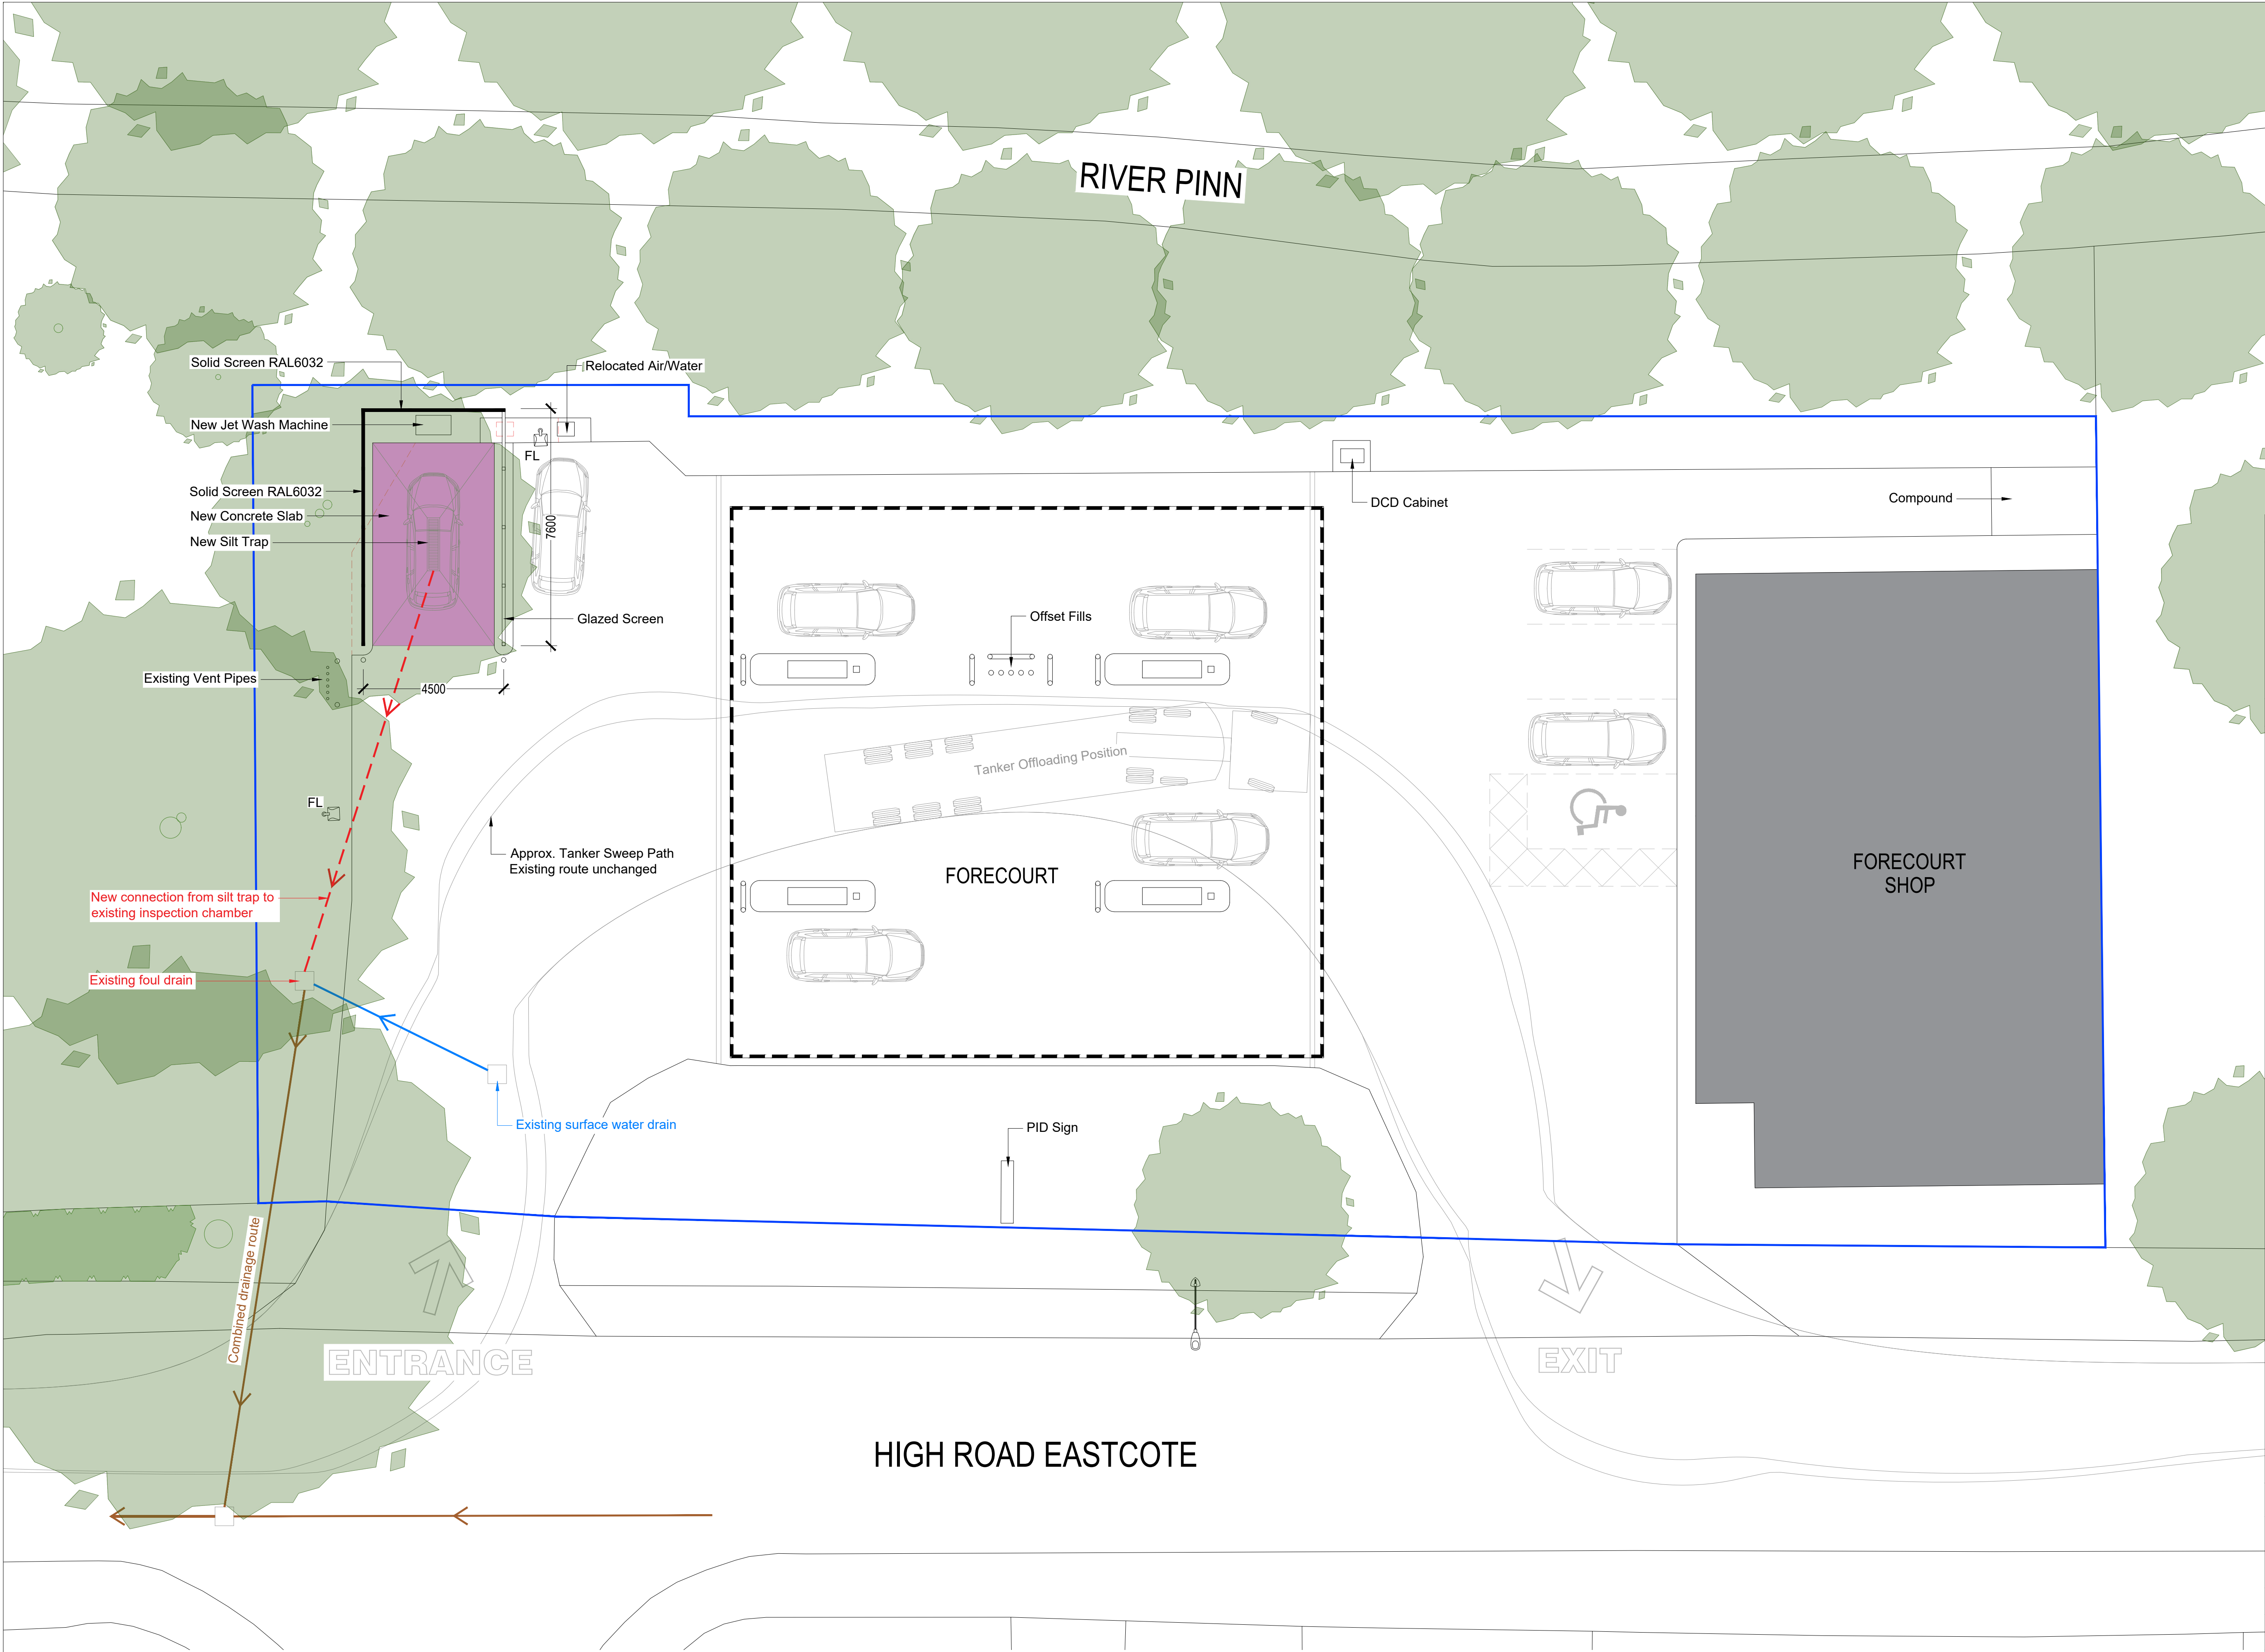

PROPOSED SITE LAYOUT

REVISIONS:

REV	NOTE	DATE
a	Tree survey added	Apr '21

NOTES:


Hard copy prints may not scale accurately. All levels are in metres and dimensions in millimetres unless specified otherwise. To be read in conjunction with all other relevant drawings and specifications.

Planning Application Drawings / Documents:

- PA01b Location and Block Plan
- PA02a Existing Site Elevations
- PA03a Existing Site Layout
- PA04a Proposed Site Layout
- PA05a Proposed Site Elevations

Lingard Farrow Styles:
Arbicultural Impact Assessment, March 2021 ref. 3080
Tree Survey and Protection Plan - 3080-001

Richard K Morris:
Heritage Impact Assessment

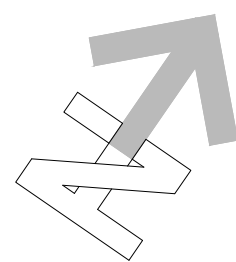

PLANNING
APPLICATION
PINNER 20

CLIENT **mfg**
motor fuel group

PROJECT FORMATION OF JET WASH BAY

ADDRESS
PINNER SERVICE STATION
HIGH ROAD EASTCOTE
PINNER
HA5 2ET

TITLE PROPOSED SITE LAYOUT

SCALE 1:100 @ A1 JOB NO 19839 - 82

DRAWN	PE	DWG NO	PA04a
DATE	19/02/2020	REVISION	PE
CHECKED		DATE	07/04/2021

ADCOCK ASSOCIATES

ELTA HOUSE, BRIMINGHAM ROAD, STRATFORD UPON AVON, CV37 0AQ
enquiries@adcockassociates.co.uk Tel: +44(0)1789 414202 Fax: +44(0)1789 267741

DESIGN ARCHITECTURE PROJECT MANAGEMENT