

Sign A - Scale 1:20



G/CL3500mm D80mm

Sign B - Scale 1:20



G/CL5200mm D20mm




Sign C - Scale 1:20




G/CL830mm D80mm

Sign D - Scale 1:20

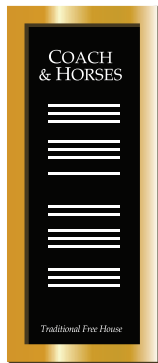

G/CL950mm D80mm

Sign E
PROPOSED

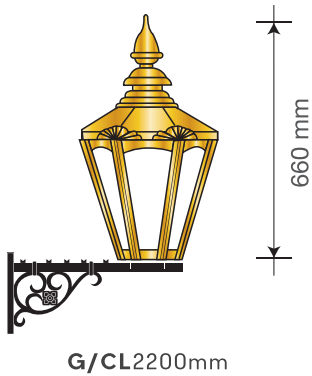

G/CL2200mm

EXISTING



F x2



G/CL4800mm

- Sign A** - Existing pictorial sign to be updated with new timber panels with a matt finish illuminated by trough lights 900mm x 1200mm
- Sign B** - One Sets of individual letters, mounted onto the existing runner bars 2500mm span
- Sign C** - One amenity board constructed out of timber, fixed by screws/rawl plugs and capped, to be fixed through mortor joints only 700mm x 1200mm
- Sign D** - One half A1 menu case, secured to wall by screws and rawl plugs with in unit, to be fixed through mortor joints only, 297mm x 841mm display
- Sign E** - One Brass stratford lanterns
- Sign F** - Two LED flood lights



INSIGNIA
SIGNS & SERVICES

STAND **OUT** FROM THE CROWD

PLANNING SITE DETAILS

W0006667

STONEGATE PUB CO.

COACH & HORSES

ICKENHAM

15, 22 11 17, 02 02 18cc
REV B

COLOURS

BLACK

SIGN COLOUR/FACADE

WHITE

SIGN TEXT

NB: PLEASE ALWAYS REFER TO
ACTUAL PAINT REFERENCES FOR
AN ACCURATE COLOUR MATCH.

THIS DOCUMENT IS THE PROPERTY OF
INSIGNIA SIGNS & SERVICES LTD. WHO
OWN THE COPYRIGHT THEREIN.

THE INFORMATION IN THIS DOCUMENT
IS GIVEN IN CONFIDENCE AND
WITHOUT THE WRITTEN PERMISSION OF
INSIGNIA SIGNS & SERVICES LTD.

GIVEN BY CONTRACT OR OTHERWISE
THE DOCUMENT MUST NOT BE COPIED,
REPRINTED OR REPRODUCED IN ANY
MATERIAL FORM EITHER WHOLLY OR IN
PART NOR MUST THE CONTENTS OF THE
DOCUMENT OR ANY METHOD OR
TECHNIQUE AVAILABLE THERE FROM BE
DISCLOSED TO ANY THIRD PARTY.