

Sign A - Scale 1:20



G/CL3500mm D80mm

Sign B - Scale 1:20



G/CL1600mm D80mm

Sign C - Scale 1:20




G/CL5200mm D20mm

Sign D - Scale 1:20



G/CL830mm D80mm

Sign E - Scale 1:20

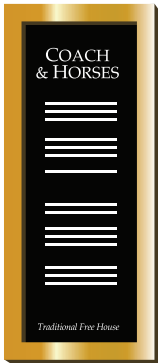

G/CL950mm D80mm

Sign F



G/CL2200mm

G x2



G/CL4800mm

- Sign A** - One double sided pictorial sign illuminated by trough lights 900mm x 1200mm
- Sign B** - Two amenity boards fixed back to back onto post 700mm x 1200mm
- Sign C** - One Sets of individual letters 2500mm span
- Sign D** - One amenity board 700mm x 1200mm
- Sign E** - One half A1 menu case, 297mm x 841mm display
- Sign F** - One Brass stratford lanterns
- Sign G** - LED flood lights



INSIGNIA
SIGNS & SERVICES

STAND **OUT** FROM THE CROWD

PLANNING SITE DETAILS

W0006667

STONEGATE PUB CO.

COACH & HORSES

ICKENHAM

15, 22 11 17cc

REV A

COLOURS

BLACK

SIGN COLOUR/FACADE

WHITE

SIGN TEXT

NB: PLEASE ALWAYS REFER TO ACTUAL PAINT REFERENCES FOR AN ACCURATE COLOUR MATCH.

THIS DOCUMENT IS THE PROPERTY OF INSIGNIA SIGNS & SERVICES LTD. WHO OWN THE COPYRIGHT THEREIN.

THE INFORMATION IN THIS DOCUMENT IS GIVEN IN CONFIDENCE AND WITHOUT THE WRITTEN PERMISSION OF INSIGNIA SIGNS & SERVICES LTD.

GIVEN BY CONTRACT OR OTHERWISE THE DOCUMENT MUST NOT BE COPIED, REPRINTED OR REPRODUCED IN ANY MATERIAL FORM EITHER WHOLLY OR IN PART NOR MUST THE CONTENTS OF THE DOCUMENT OR ANY METHOD OR TECHNIQUE AVAILABLE THERE FROM BE DISCLOSED TO ANY THIRD PARTY.