


COACH & HORSES – PROPOSED FLOOR FINISHES

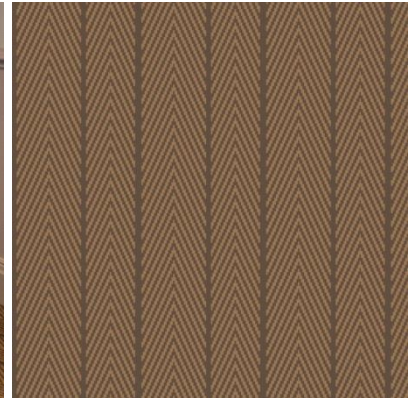

A Axminster carpet by Newhey Carpets
Ref: Expresstogo2 Tempo



B Axminster carpet by Wilton Carpets
Ref: Gaskell Mackay Tartanesque Glen Rosa



C New engineered oak floor boards by Ted Todd Ref: CBB002.
160x20mm UV oiled & brushed finish.



D Feature floor tile.

330x330mm ceramic tile by British Ceramic tile ref: Devonstone Light Brown BCT11057



E Rear entrance floor tile.

450x450mm tile by Blueprint Ceramics ref: Stone, BPBSBDX54 – Textured Finish