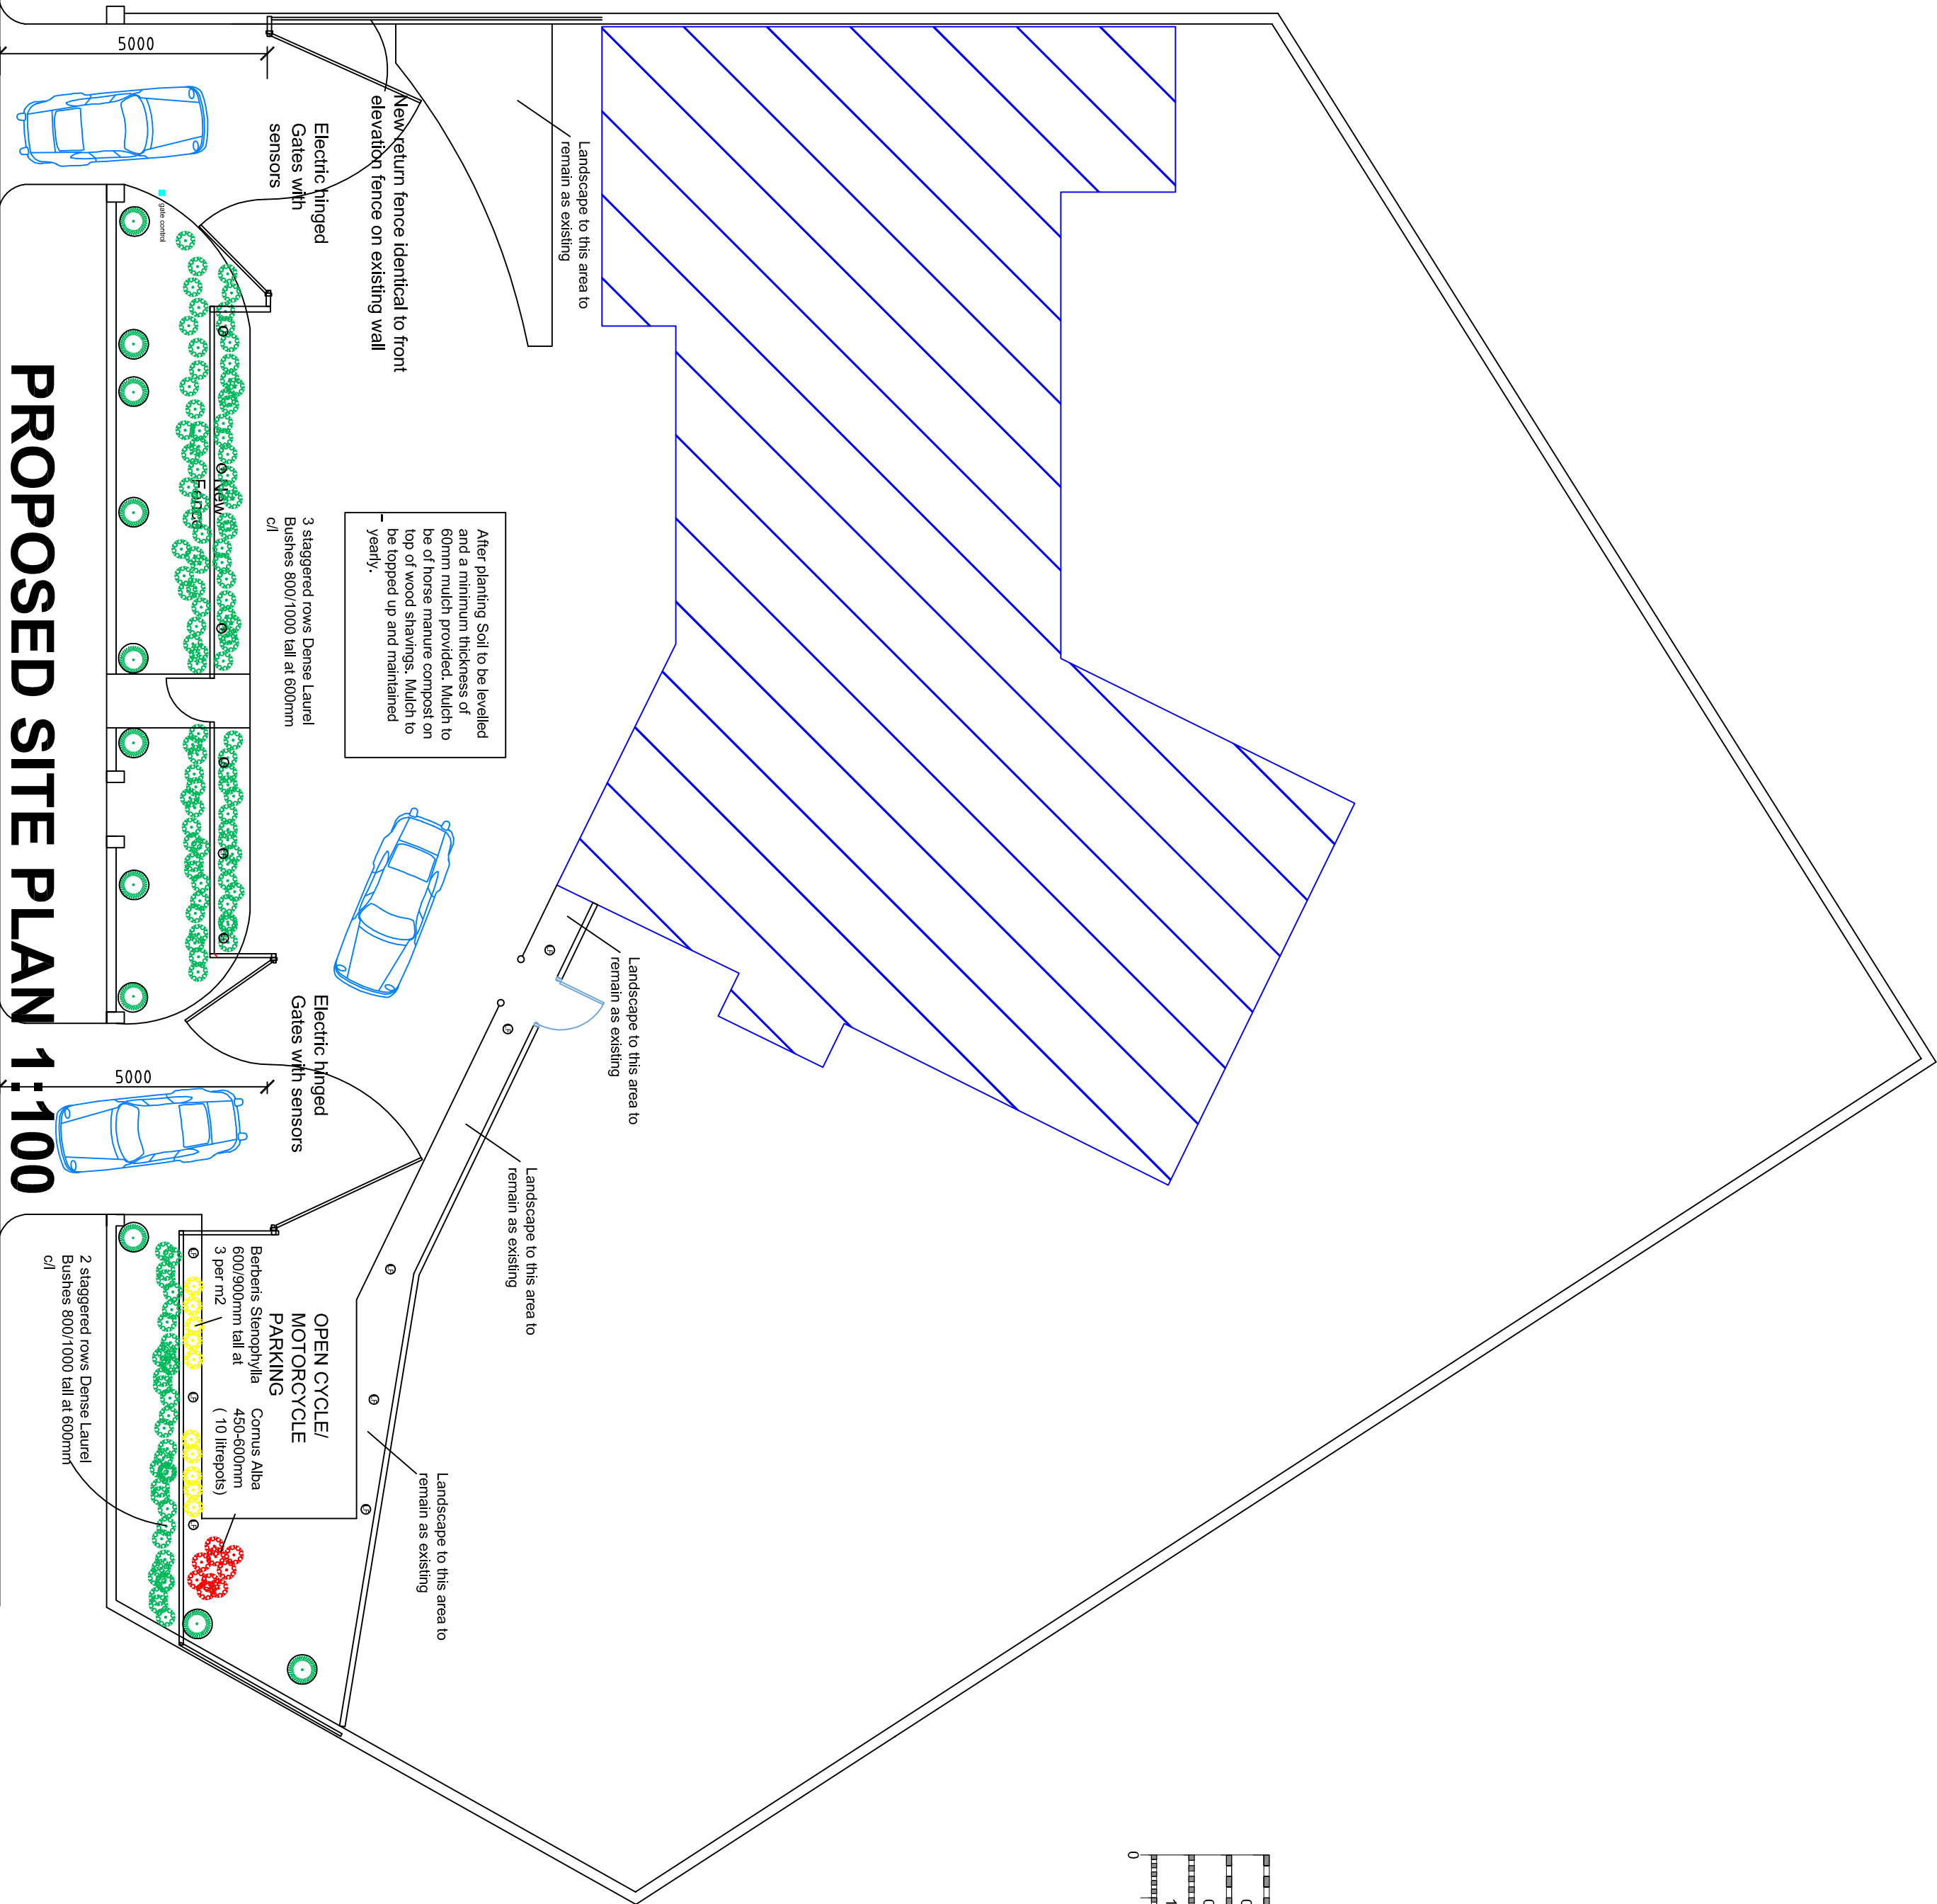
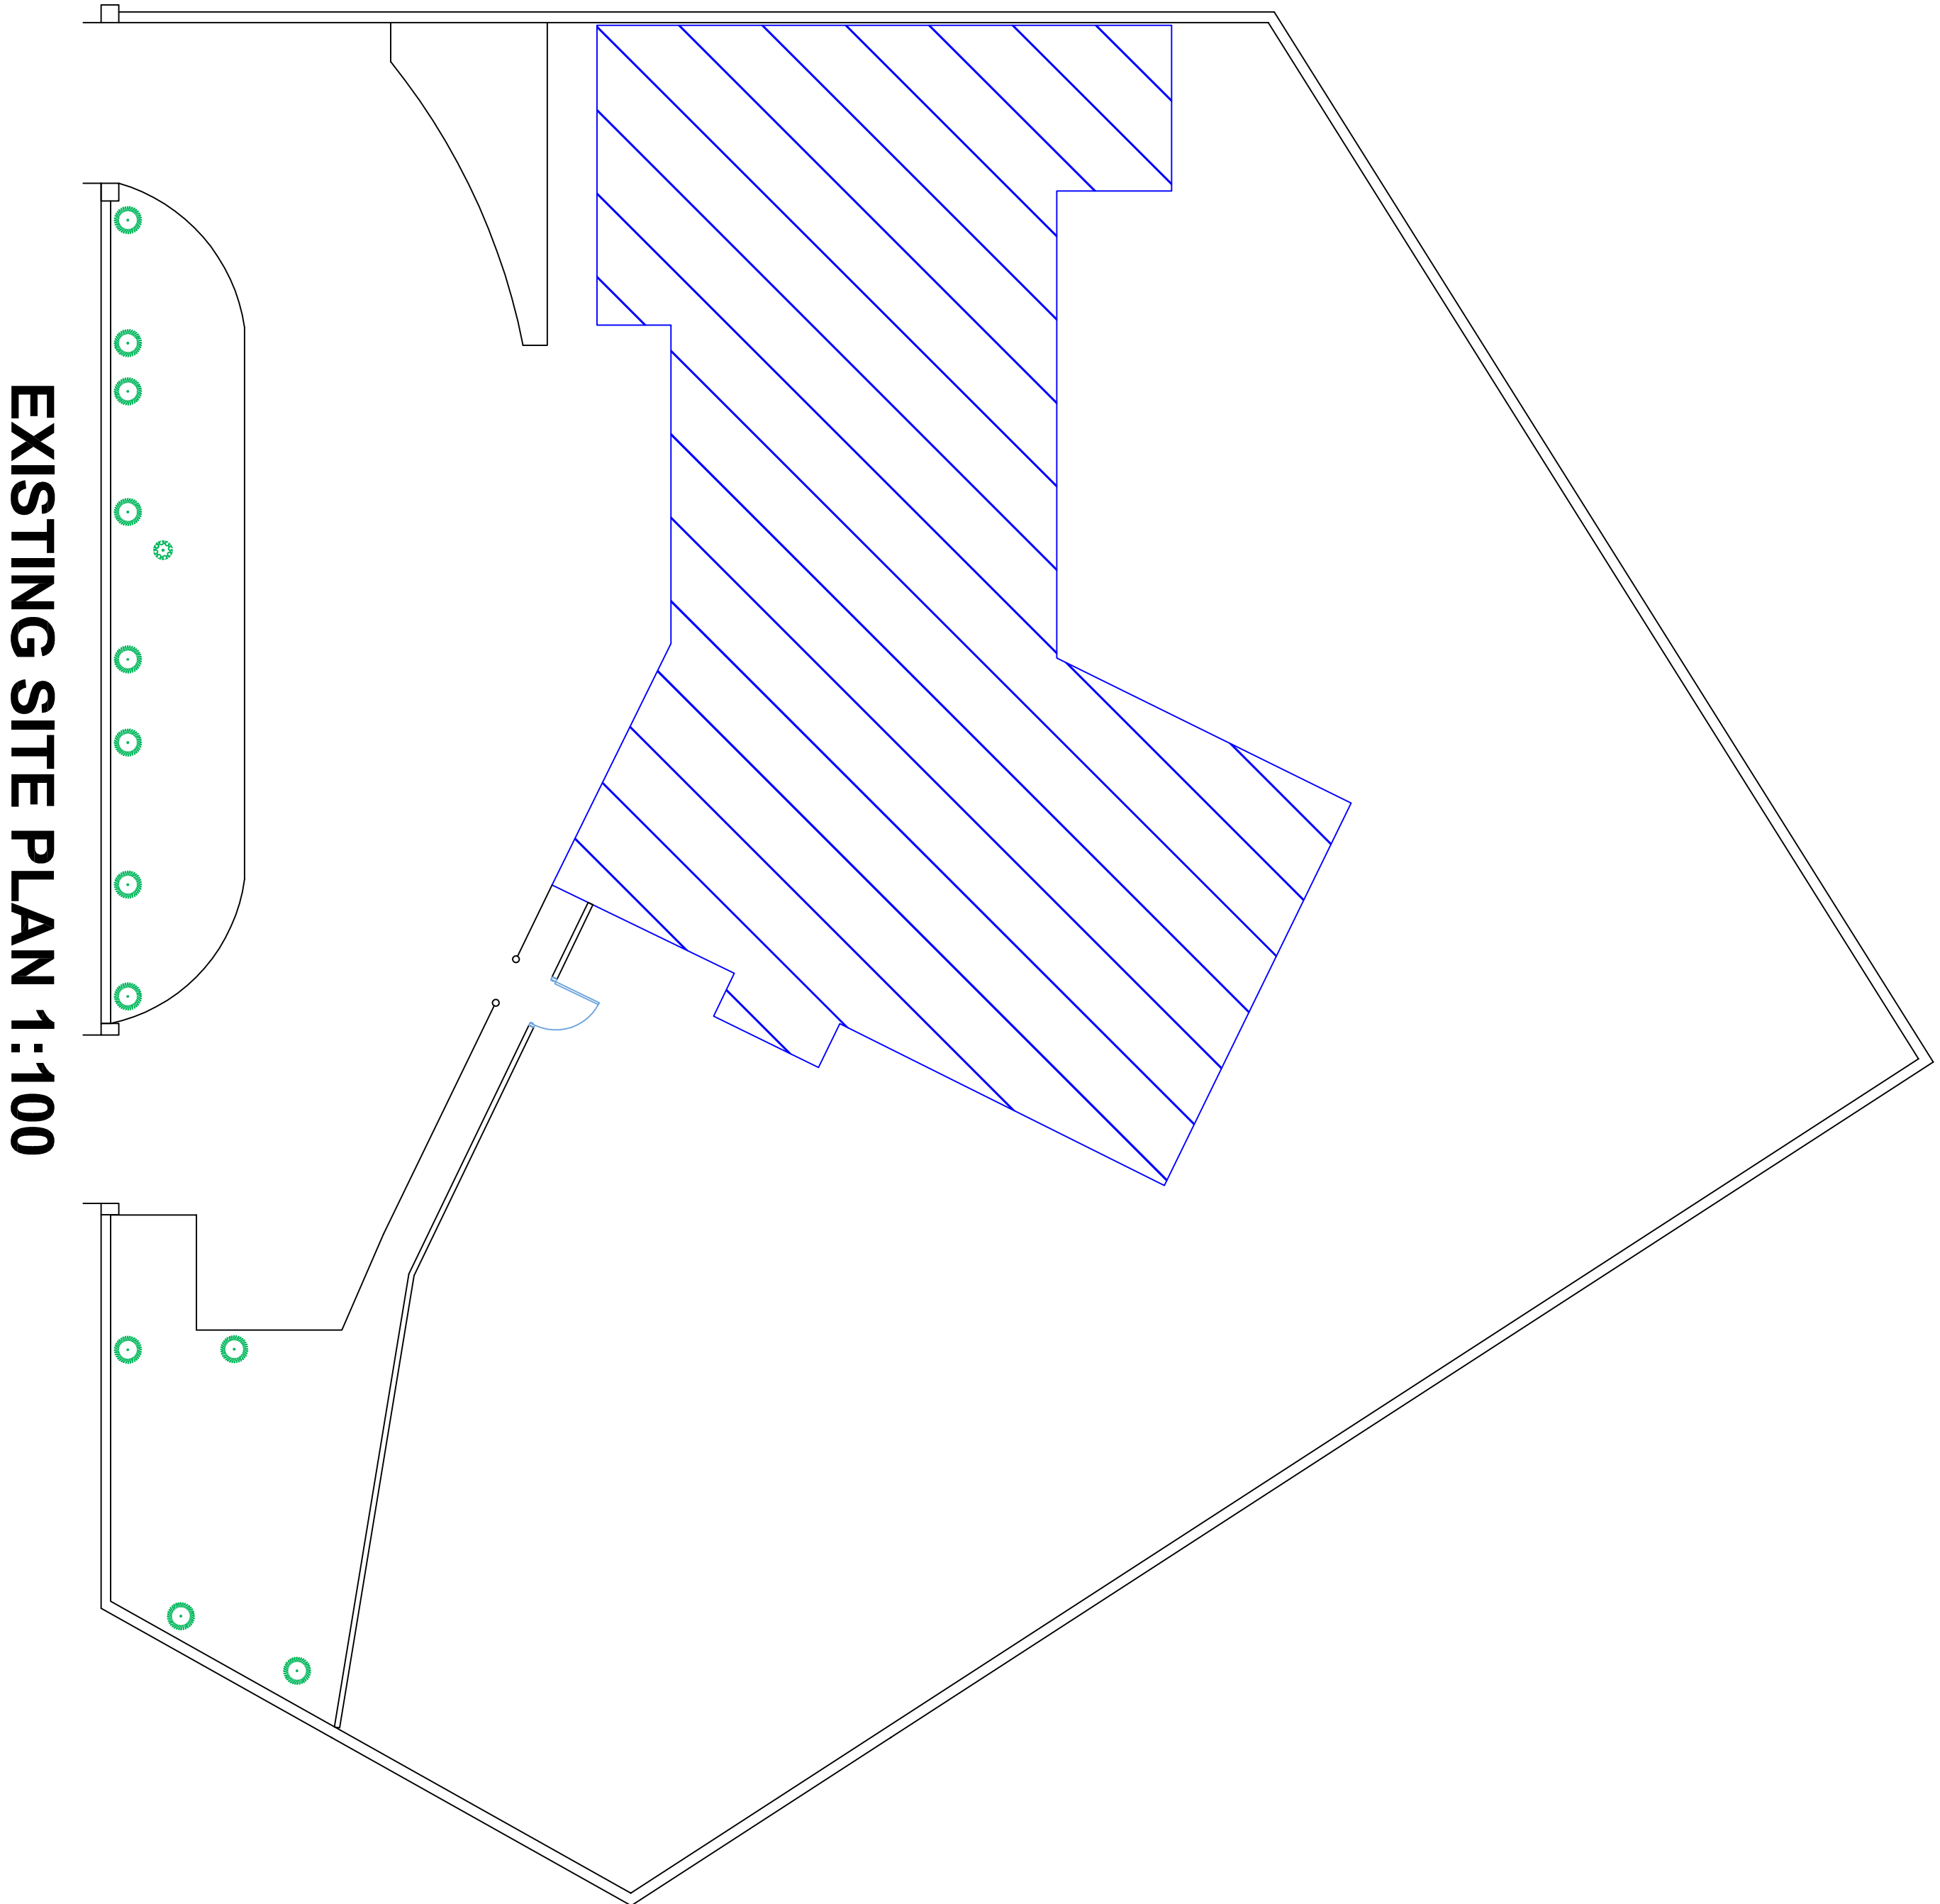


Notes:
All dimensions must be checked on site and not scaled from this drawing

© Copyright

C 23.5.18 WATER FEATURE RCM DEC

Simon Hands and Associates
Chartered Surveyors & Architects
13, Ratcliffe Road
Greenfield
Middlesex
UB8 9DN
Tel: 020 8575 6666
Fax: 020 8575 8866
email: enquiries@shandsassociates.co.uk

Client
Mr & Mrs Saliya

Job Title
**Proposed new front garden fence
& Cycle Store**
2 Linkway
Northwood
HA6 2XB

Drawing Title
**Existing & Proposed
Plans & Elevations
LANDSCAPE**

Scale
1:50, 1:100, 1:1250

Date
JUN 17

Drawn By
JW

Job No
2017113

L9

C

PART ELEVATION OF RETURN FENCE 1:50

OS MAP 1:1250