

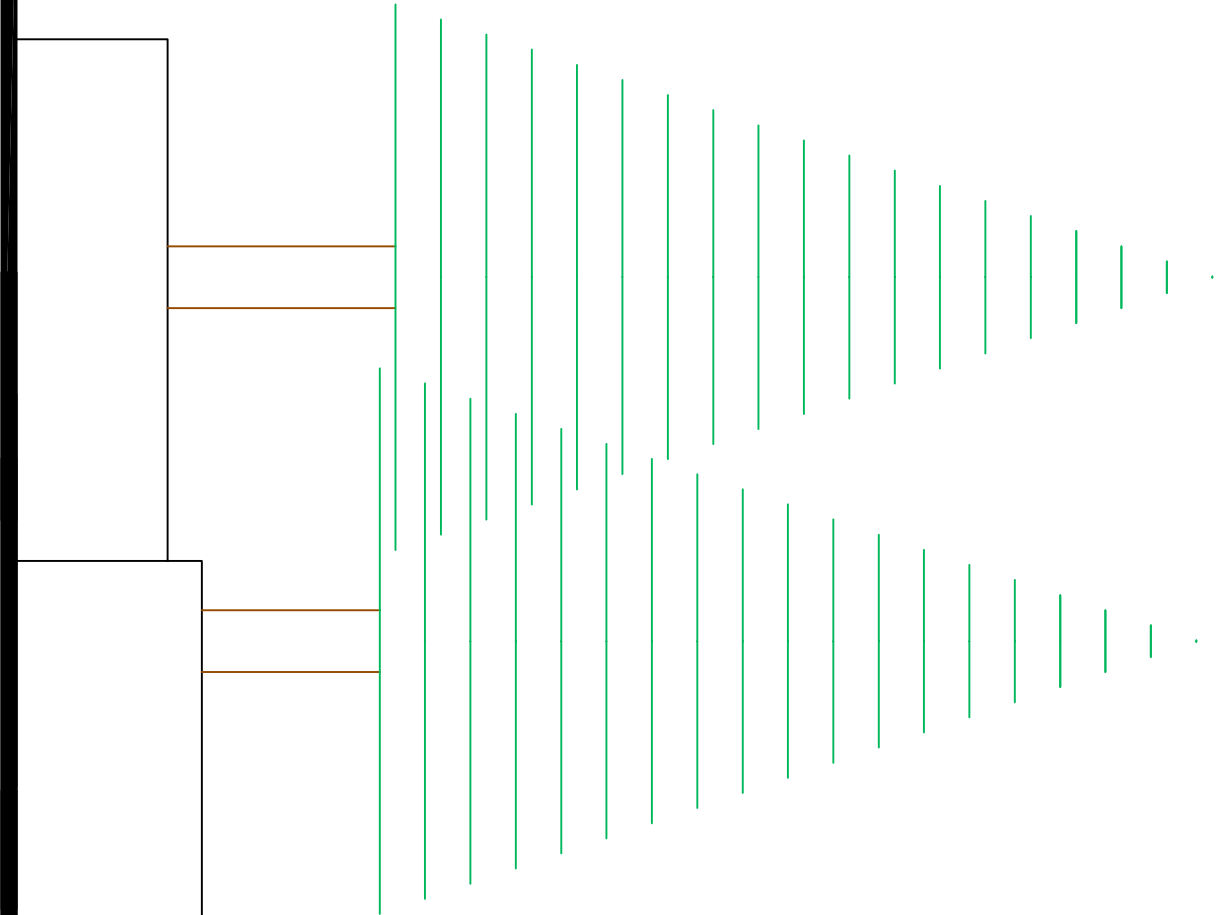


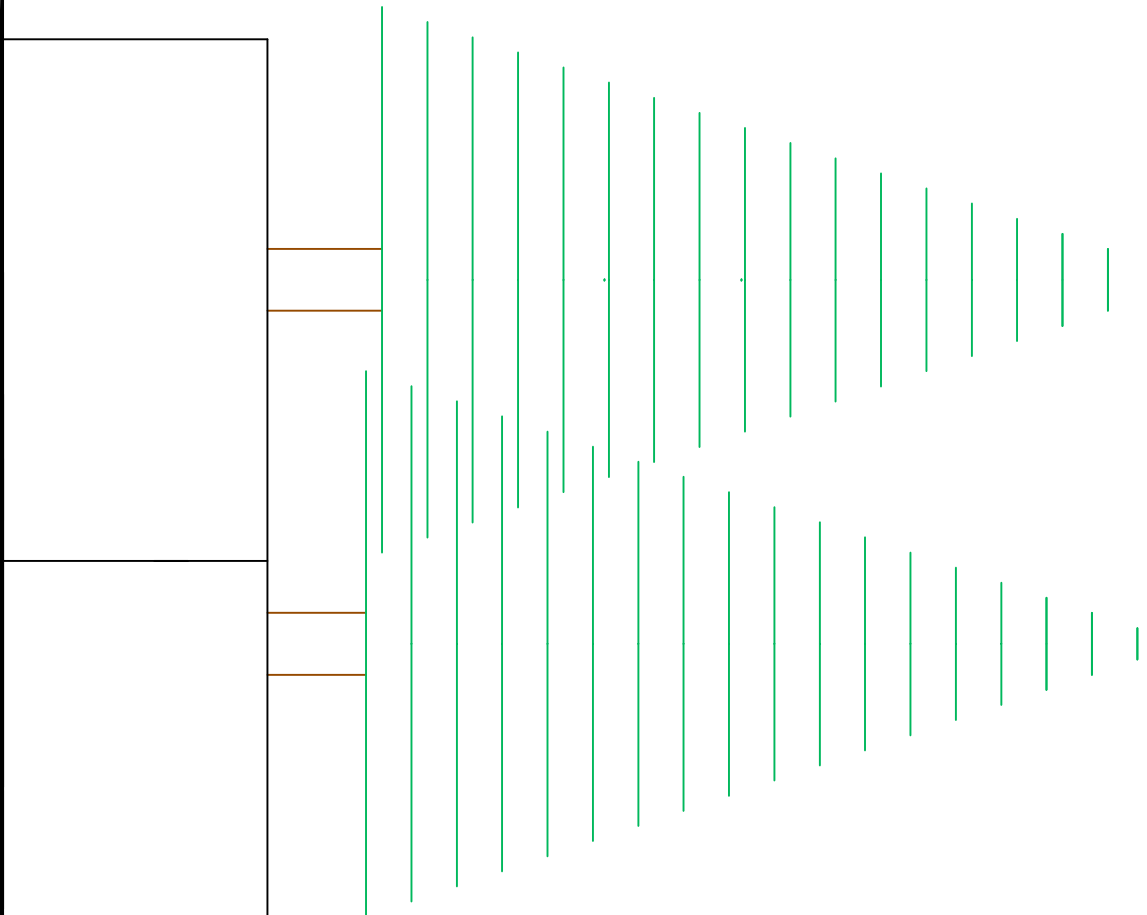

EXISTING SITE SIDE ELEVATION 1.50

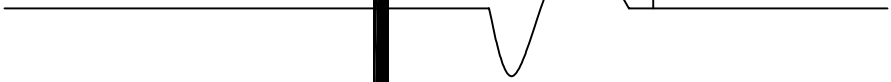

WALL TO BE RAISED WITH
BRICKS TO MATCH EXISTING


PROPOSED SITE SIDE ELEVATION 1.50

METAL FENCING SET INTO UB


215MM FACING BRICK WALL ON UB
ENCASED AROUND BRICKWORK

SQUARE PADS AT MAXIMUM 4500MM C/L TO TAKE WALL
AND FENCE DEPTH TO STABLE GROUND. PADS TO BE
HAND EXCAVATED AND ANY ROOTS OVER 50MM
DIA DIVERTED AROUND OR SLEEVED THROUGH PADS

PROPOSED FENCE SECTION 1.20

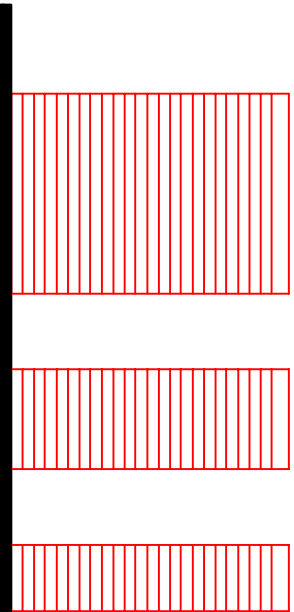

PROPOSED FENCE SECTION 1.50

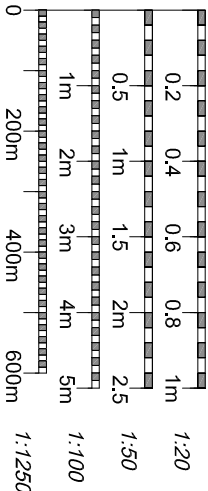

Notes:
All dimensions must be checked on site and not scaled
from this drawing

© Copyright

Simon Hands and Associates
Chartered Surveyors & Architects
12 Belsize Road
Greenfield
Middlesex UB8 3DN
Tel: 020 8575 6969
Fax: 020 8575 8966
email: enquiries@shandsassociates.co.uk

Client:
Mr M Saluja

Job Title:
**Proposed new front garden fence
2 Linksway
Northwood
Hillingdon
HA6 2XB**

Drawing Title:
**Existing & Proposed Elevations
Section**

Scale:
1:50

Paper Size:
A1

Date:
6/3/18

Drawn By:
CEC

Job No:
2017113

102

102