


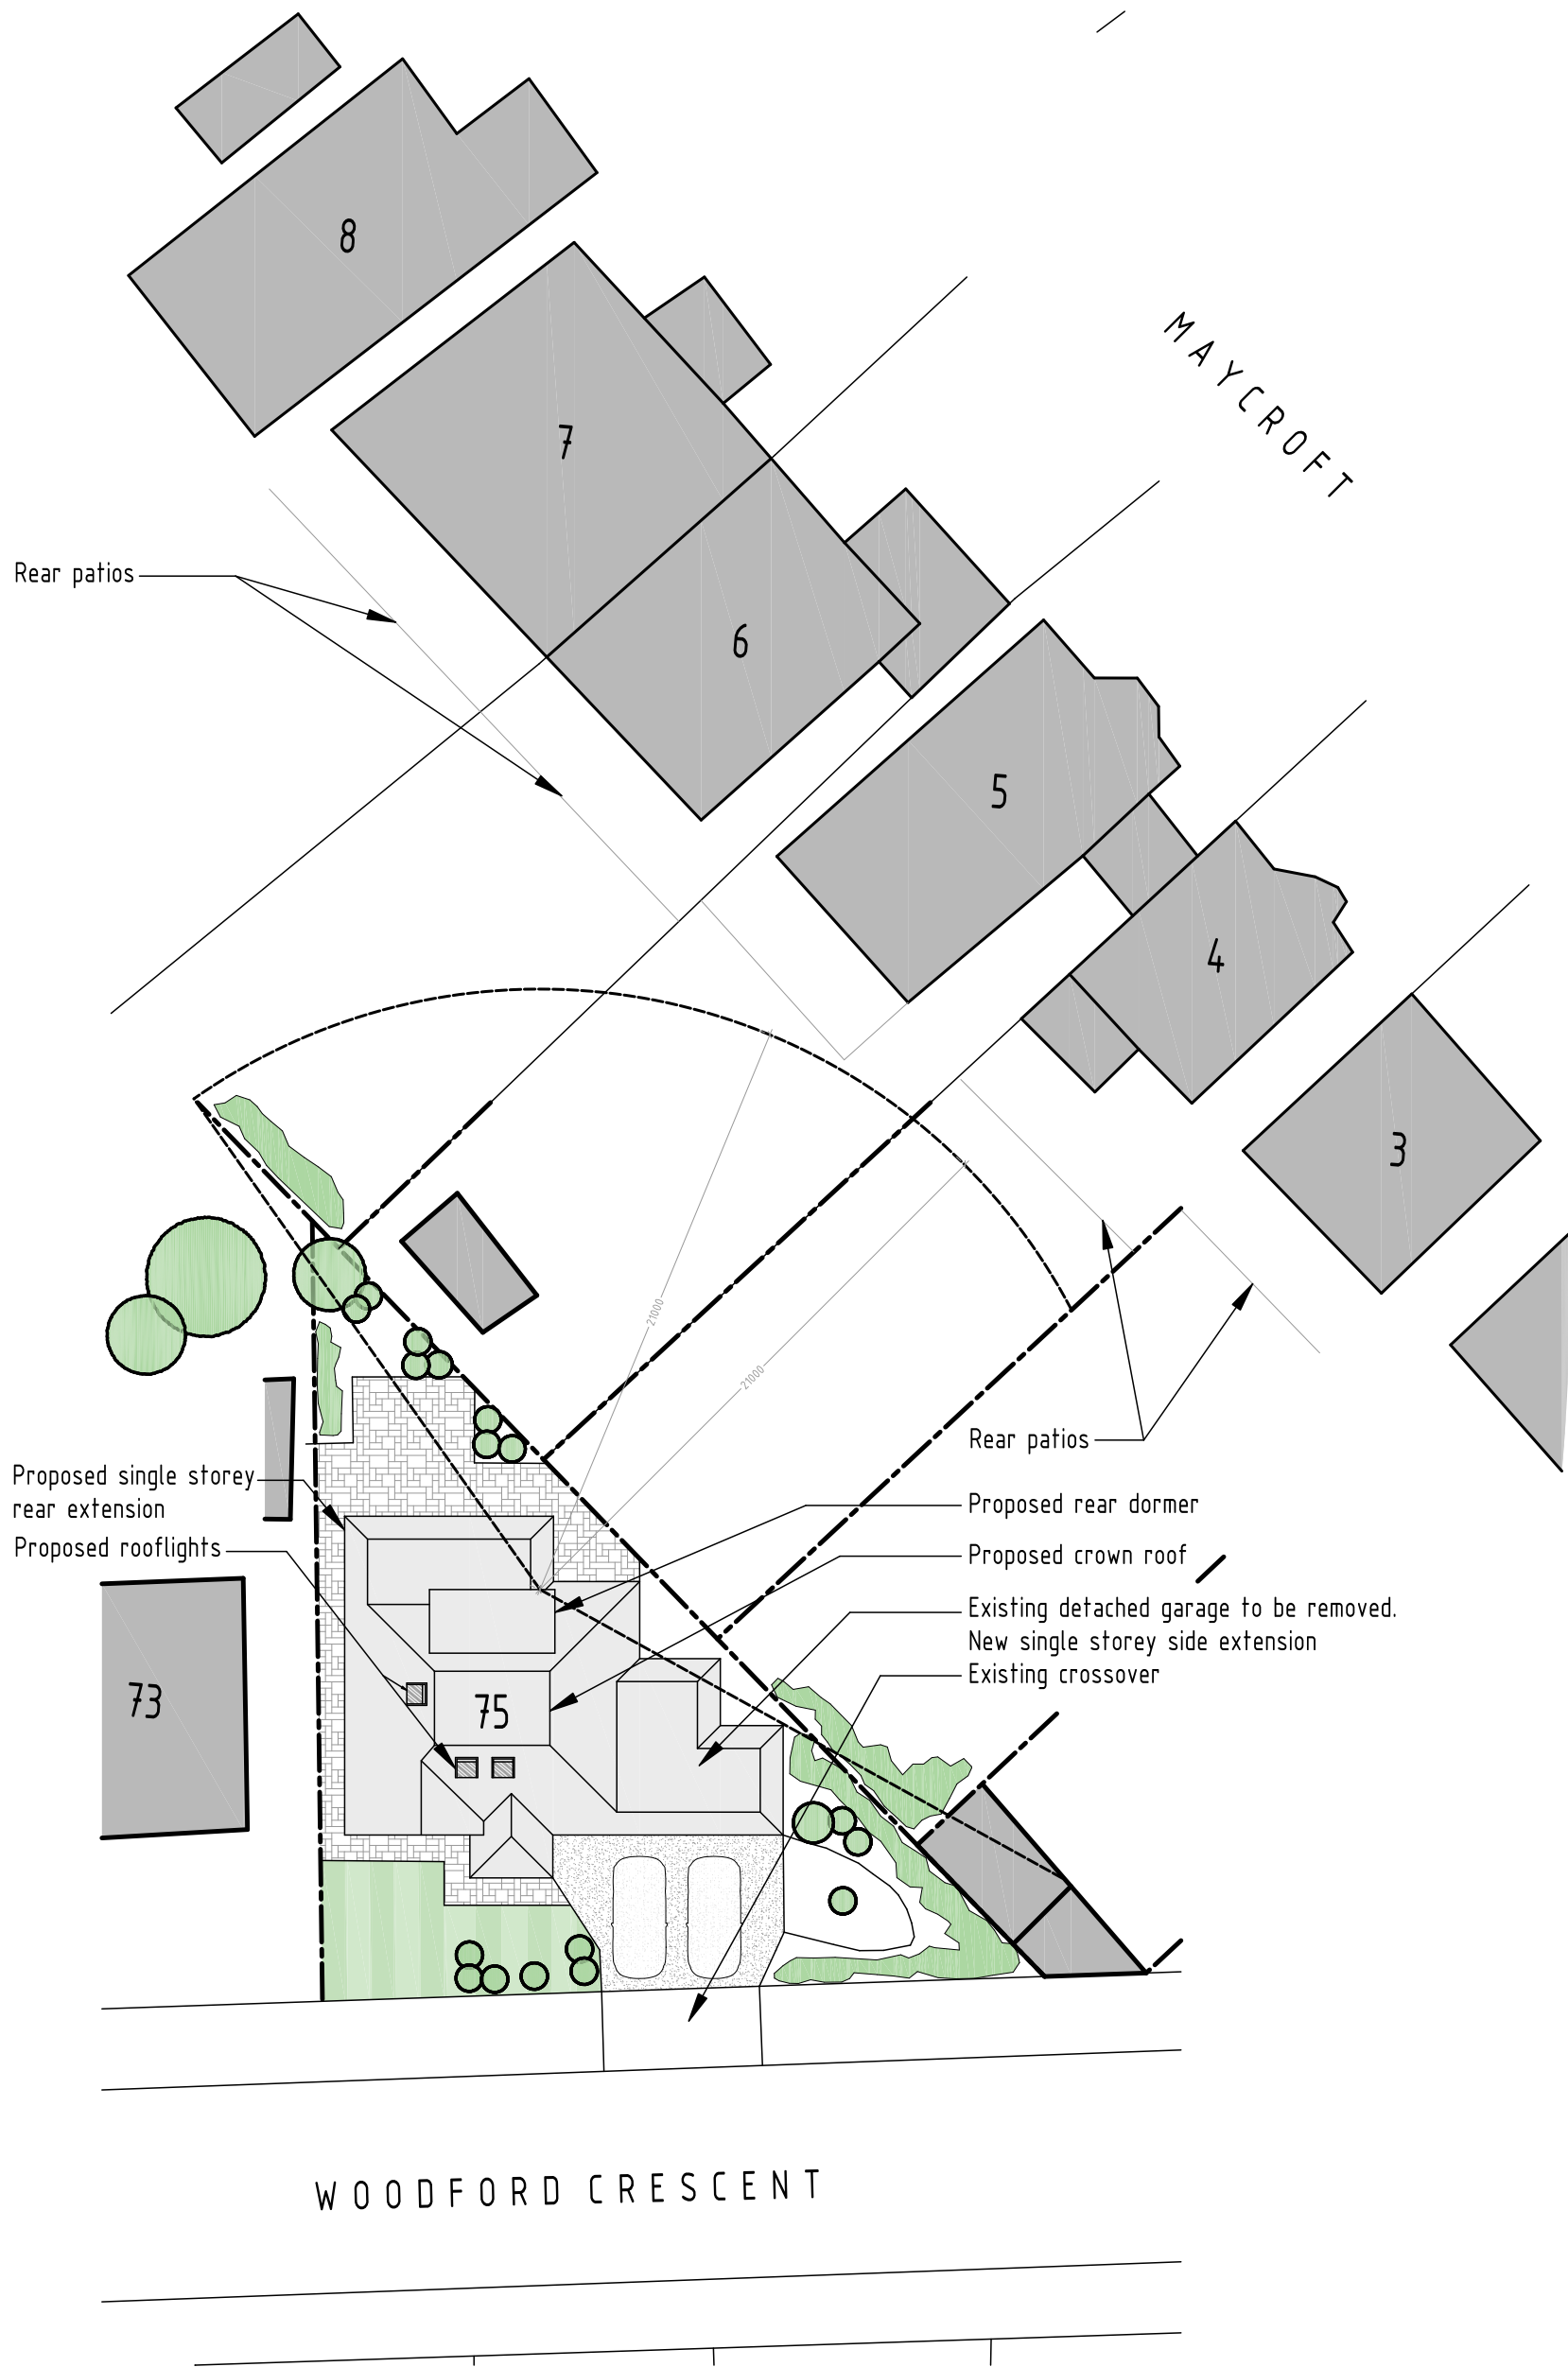

S I T E L A Y O U T P L A N

SCALE 1 : 2 5 0

S C A L E B A R (m)

