
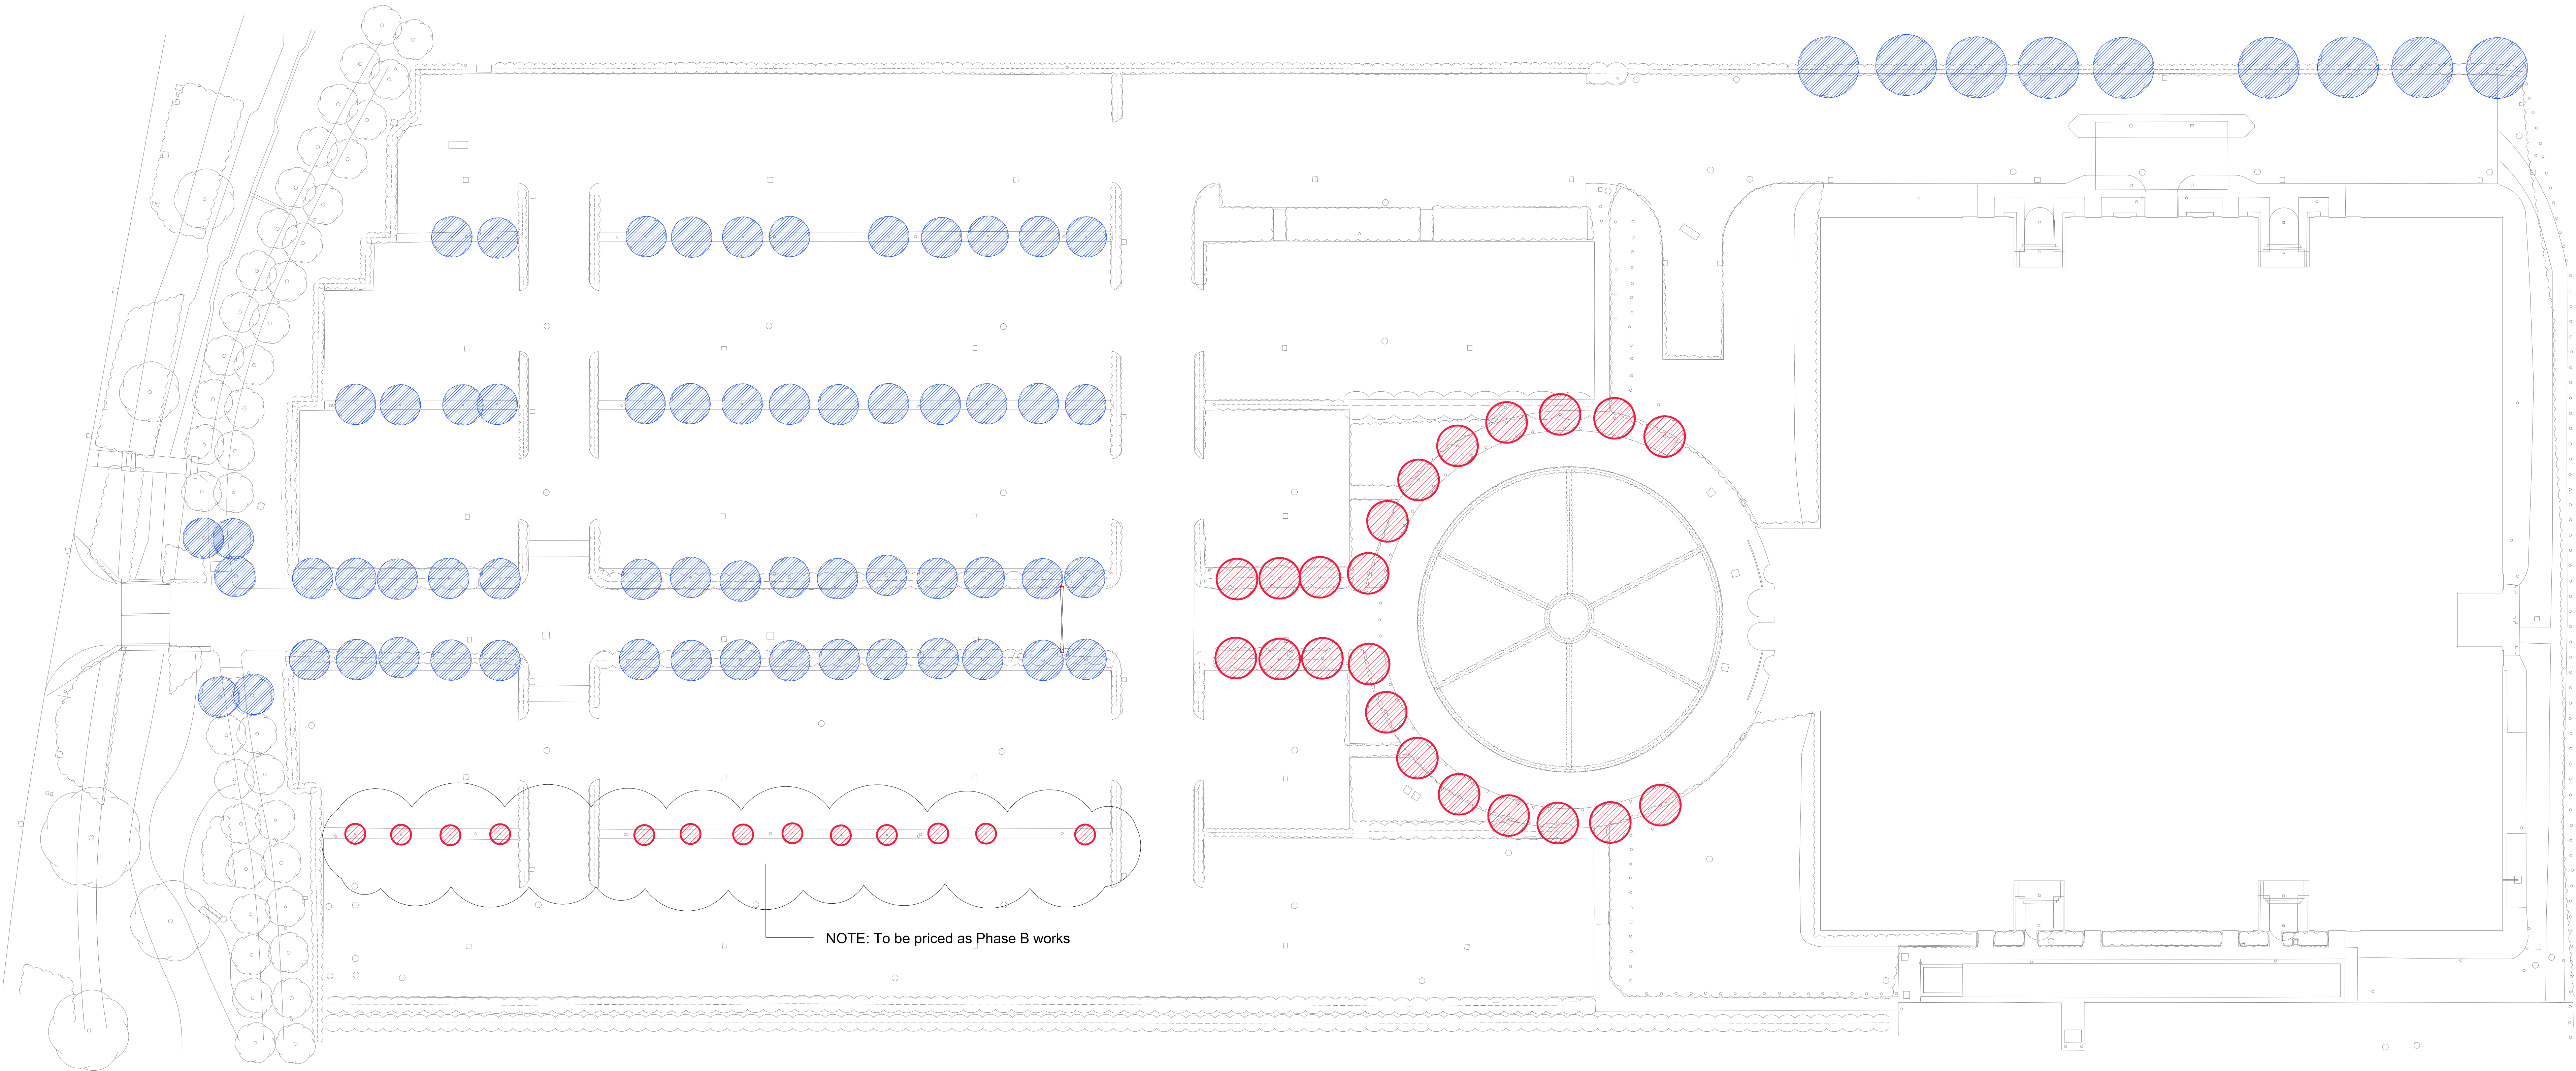
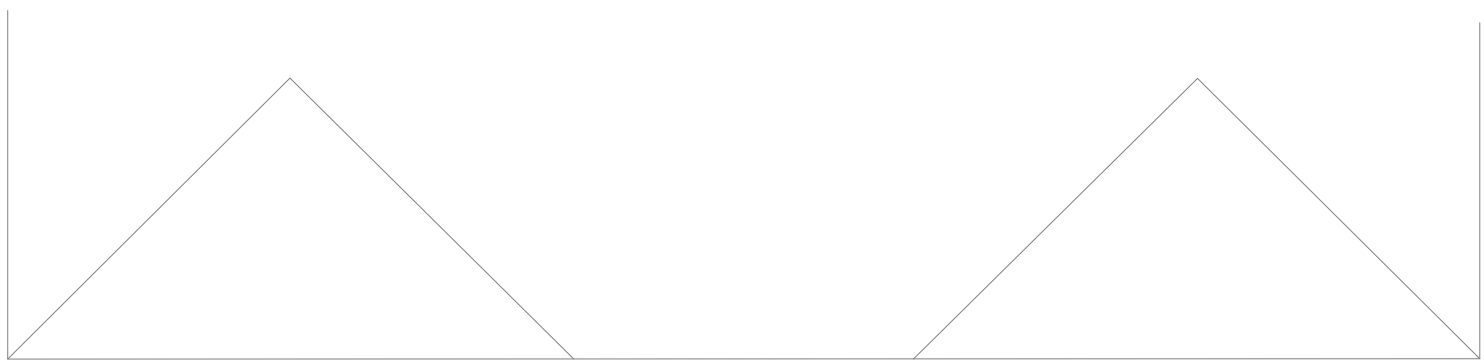



Rev	Date	By	Notes
1	24-02-16	DK	Issue for Construction
2	24-02-16	DK	Issue for Construction
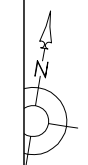


NOTE: To be priced as Phase B works

This drawing is the copyright of Capita. All Dimensions are to be checked and scaled. Capita is not responsible for any errors or omissions in this drawing or in the execution of the work to which it relates which have not been referred to them and their approval is required.

Legend

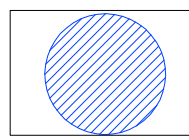

Trees to be retained and protected during construction

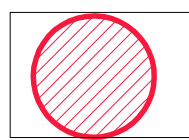

Trees to be removed

NOTE: Drawing to be read in conjunction with tree survey By Landmark Trees carried out according to BS5837:2012 'Trees in relation to design, demolition and construction recommendations'.

24-02-16 DK Construction Drawings Issue

Rev Date By Notes

Client

SWP Property Trust

Project
4 Roundwood Avenue
Stockley Park

Drawing Title

Tree Retention and Removal Plan

Purpose Of Issue
CONSTRUCTION

Scale Date
1:250 @ A0 Sept '15

Drawn Checked Approved
KB Sept '15 PA

Drawing No Rev
066267-C1002 -

N:\066267-03 4 Roundwood Avenue Stockley
Park\066267-03 4 Roundwood Avenue Stockley\066267-C1002 Tree Retention & Removal Plan.dwg

CAPITA
Property and Infrastructure

Capita (ESA),
Castle House
75-76 Wells Street
London W1T3QH

Tel +44(0)20 7492 0200
Fax +44(0)20 7492 0201
www.capita.co.uk

