




Legend

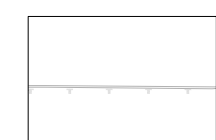


Site boundary

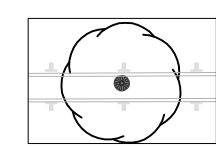


Existing trees retained

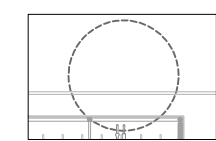

Tree Root Protection Area

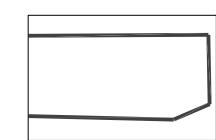

Protective fencing - refer to BS5837:2012 for specification

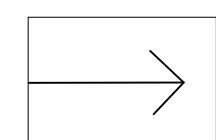

Proposed construction traffic access

NOTE:

- Drawing to be read in conjunction with tree survey By Landmark Trees carried out according to BS5837:2012 'Trees in relation to design, demolition and construction recommendations'.
- Capita drawings to be read in conjunction with ESA external works drawings .
- Car parking layout and setting out, please refer to ESA drawings 900-00A and 900-00B
- For all external works setting out please refer to ESA drawings 900-10 and 900-11
- Capita Landscape drawings to be read in conjunction with Specification no 066267-C7002 Rev C

Rev 24-02-15 OK Construction Drawings Issue

Client
SWMP Property Trust

Project
4 Roundwood Avenue
Stockley Park

Drawing Title
Tree Protection Plan

Purpose Of Issue
CONSTRUCTION

Scale 1:250 @ A0 Date Sept' 15

Drawn KB Checked Sept' 15 Approved PA

Drawing No 066267-C1003 Rev -

N:\066267-03 4 Roundwood Avenue Stockley
Park\066267-03 4 Roundwood Avenue Stockley\066267-C1003 Tree Protection Plan.dwg

CAPITA

Property and infrastructure

Capita (ESA),
Castle House
75-76 Wells Street
London W1T3QH

Tel +44(0)20 7492 0200
Fax +44(0)20 7492 0201
www.capita.co.uk

