



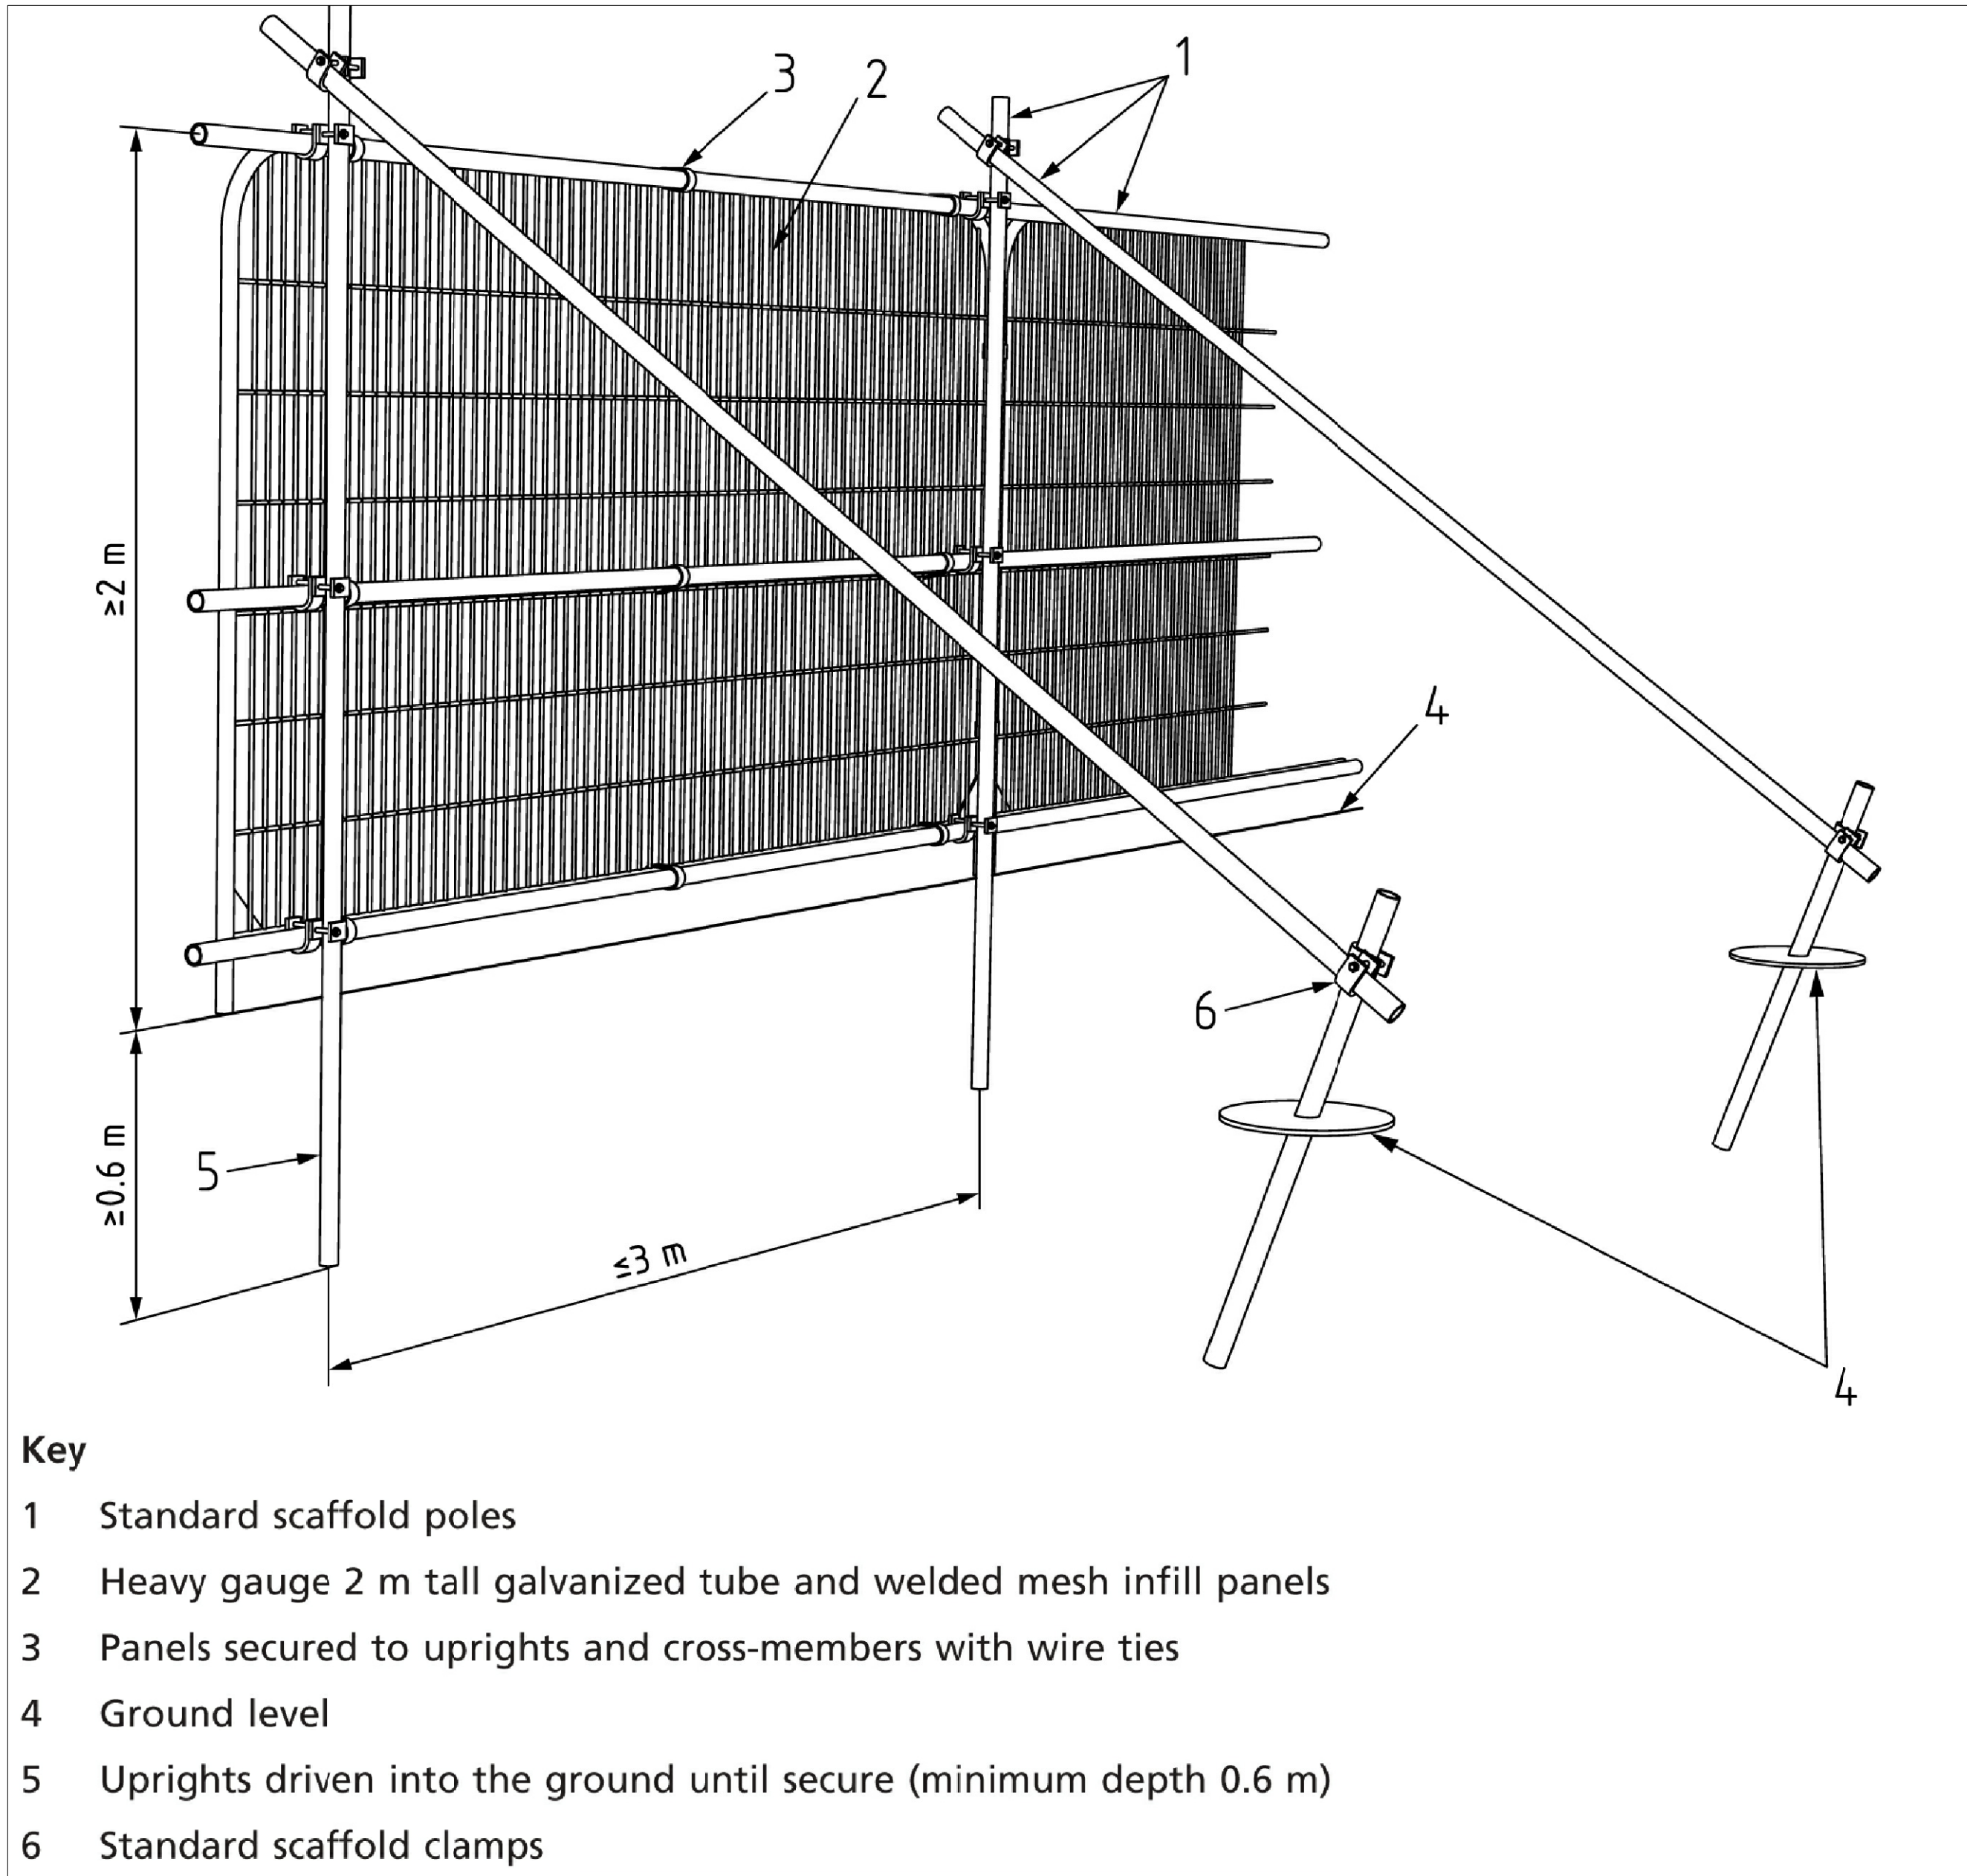

BS 5837 2012 Protective Barrier

NOTE: Drawings taken from BS5837:2012 'Trees in relation to design, demolition and construction recommendations'.

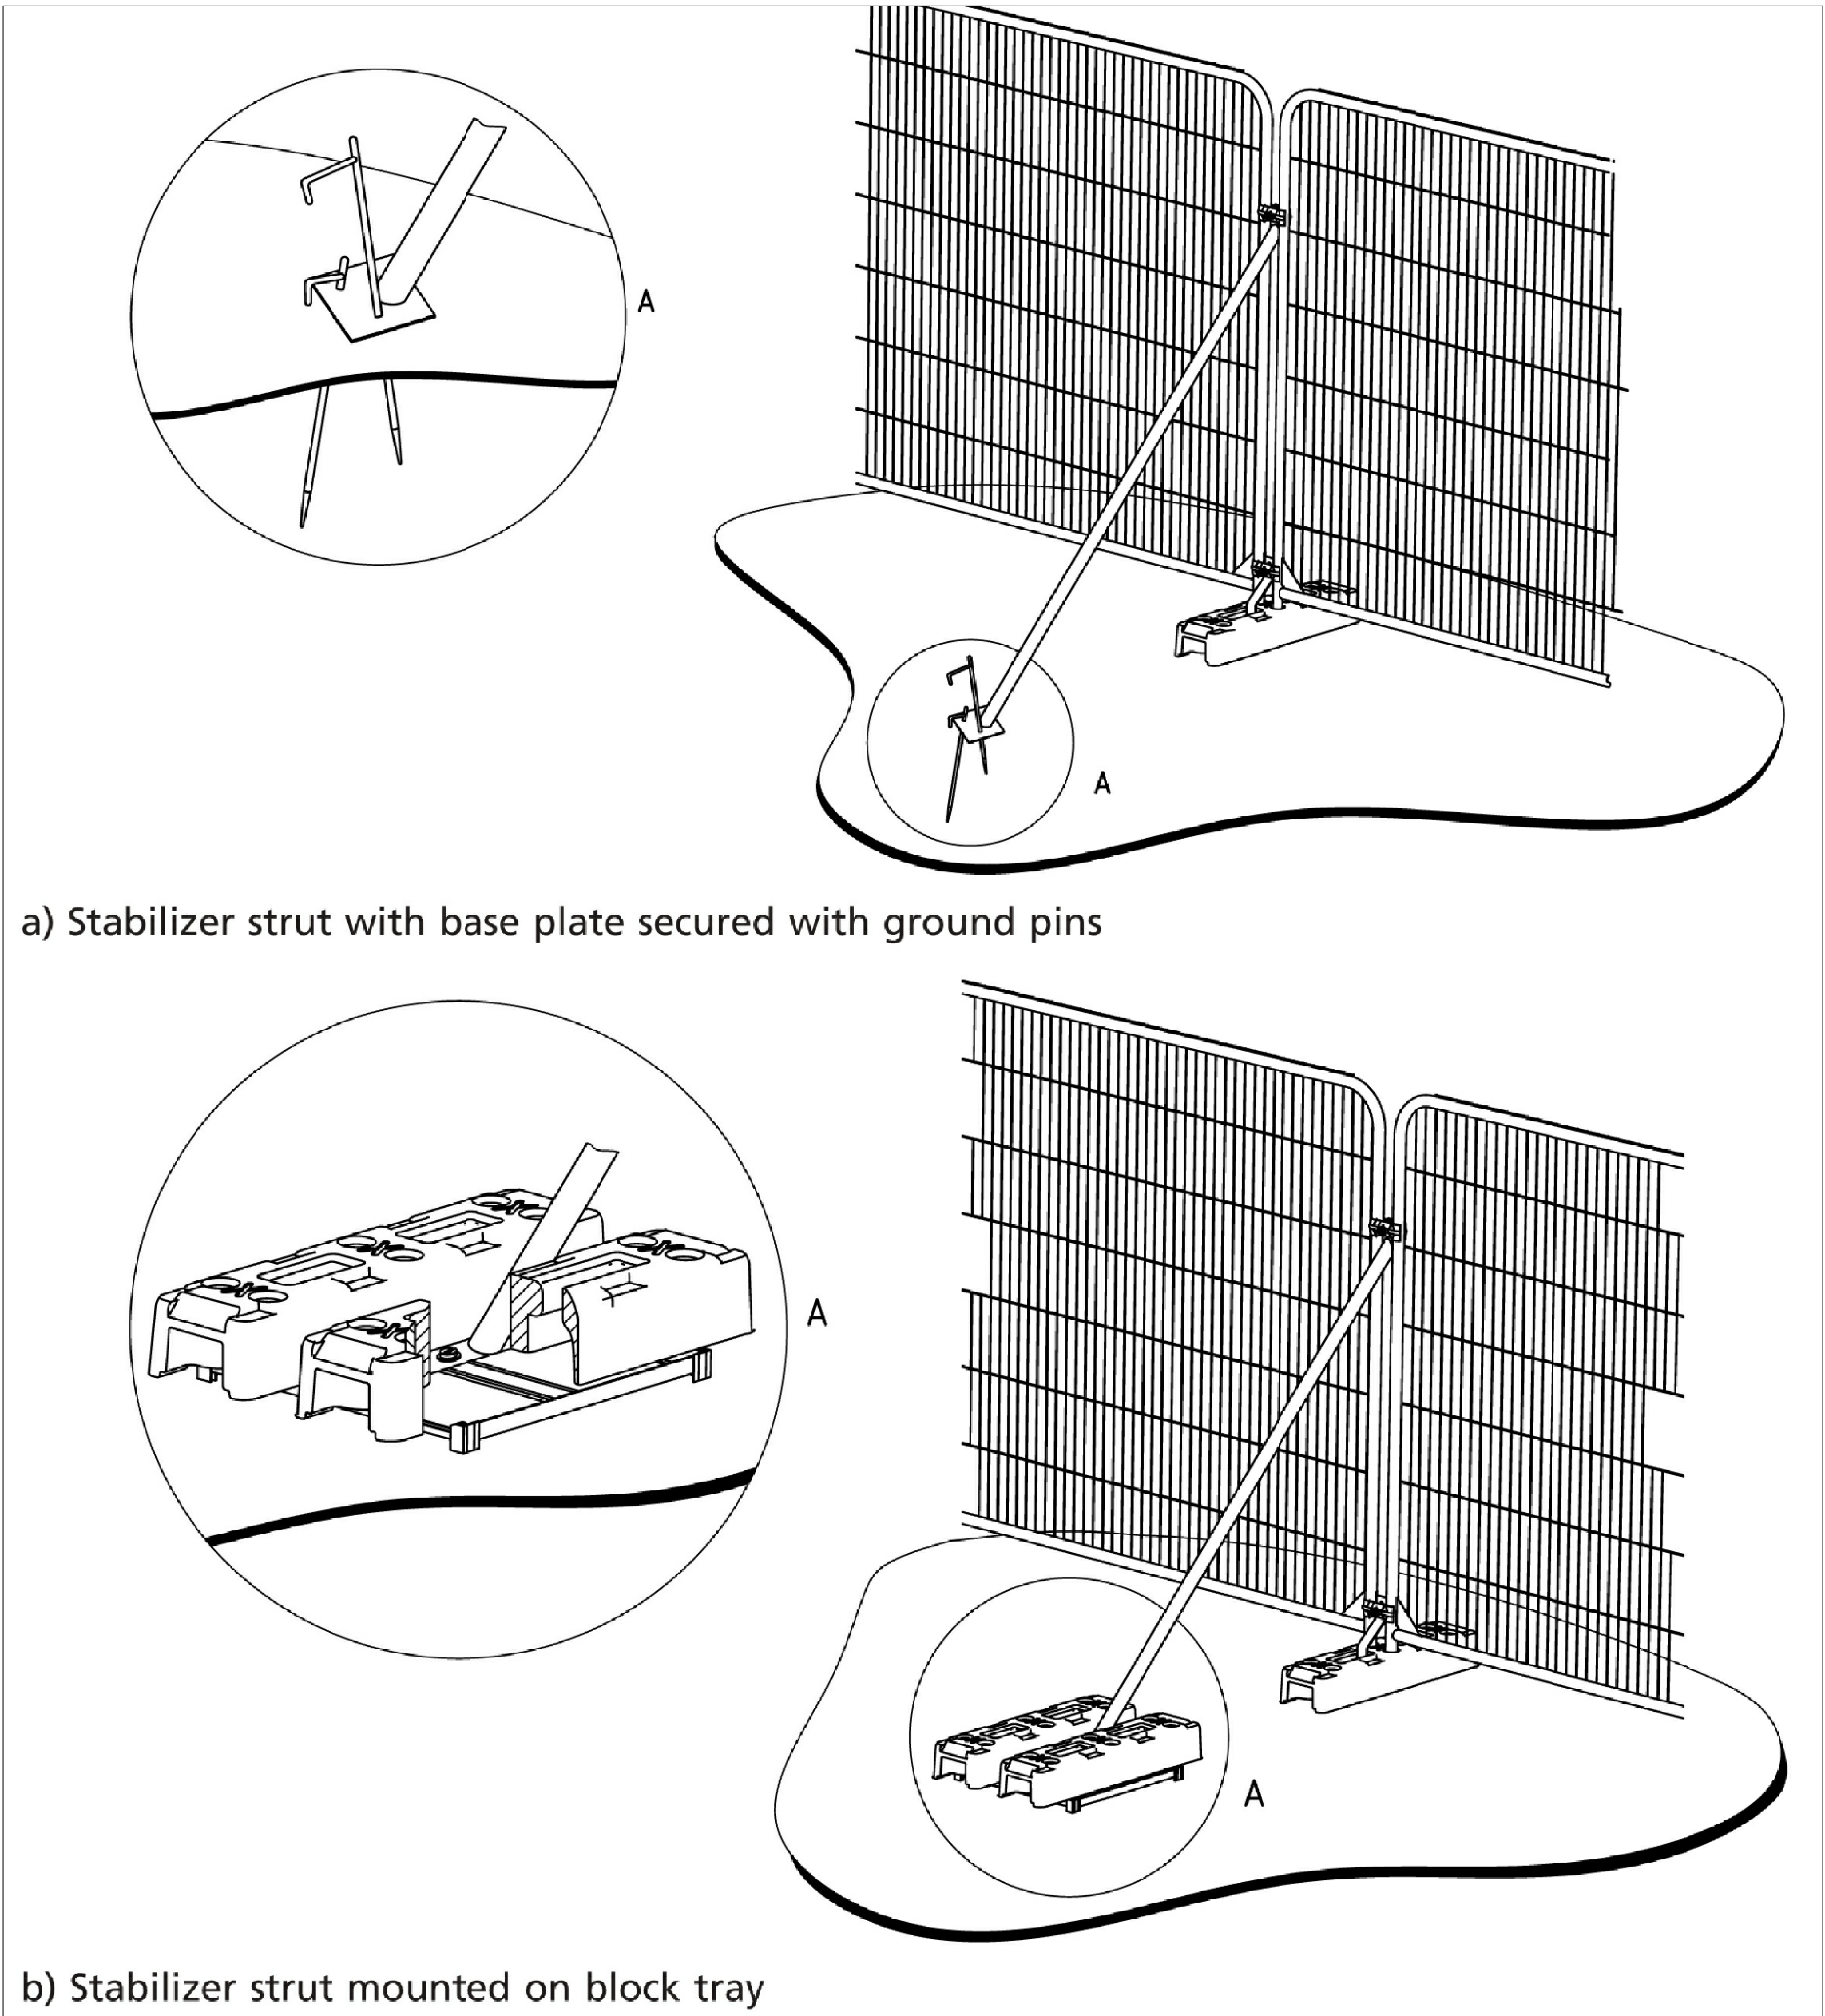

BS 5837 2012 Above-ground Stabilizing System

24-02-16		DK	Construction Drawings Issue	
Rev	Date	By	Notes	
Client				
SWIP Property Trust				
Project				
4 Roundwood Avenue Stockley Park				
Drawing Title				
Tree Protection Fencing				
Purpose Of Issue				
CONSTRUCTION				
Scale		Date		
NTS @ A1		Sept '15		
Drawn	Checked	Approved		
KB	Sept '15	PA		
Drawing No				Rev
066267-C1004				-

N:\sc066267-03 4 Roundwood Avenue Stockley Park\B_Work_Tasks\CAD\Construction\066267-C1004 Tree Protection Fencing.dwg

CAPITA

Property and infrastructure
Capita (ESA),
Castle House
75-76 Wells Street
London W1T3QH

Tel +44(0)20 7492 0200
Fax +44(0)20 7492 0201
www.capita.co.uk