


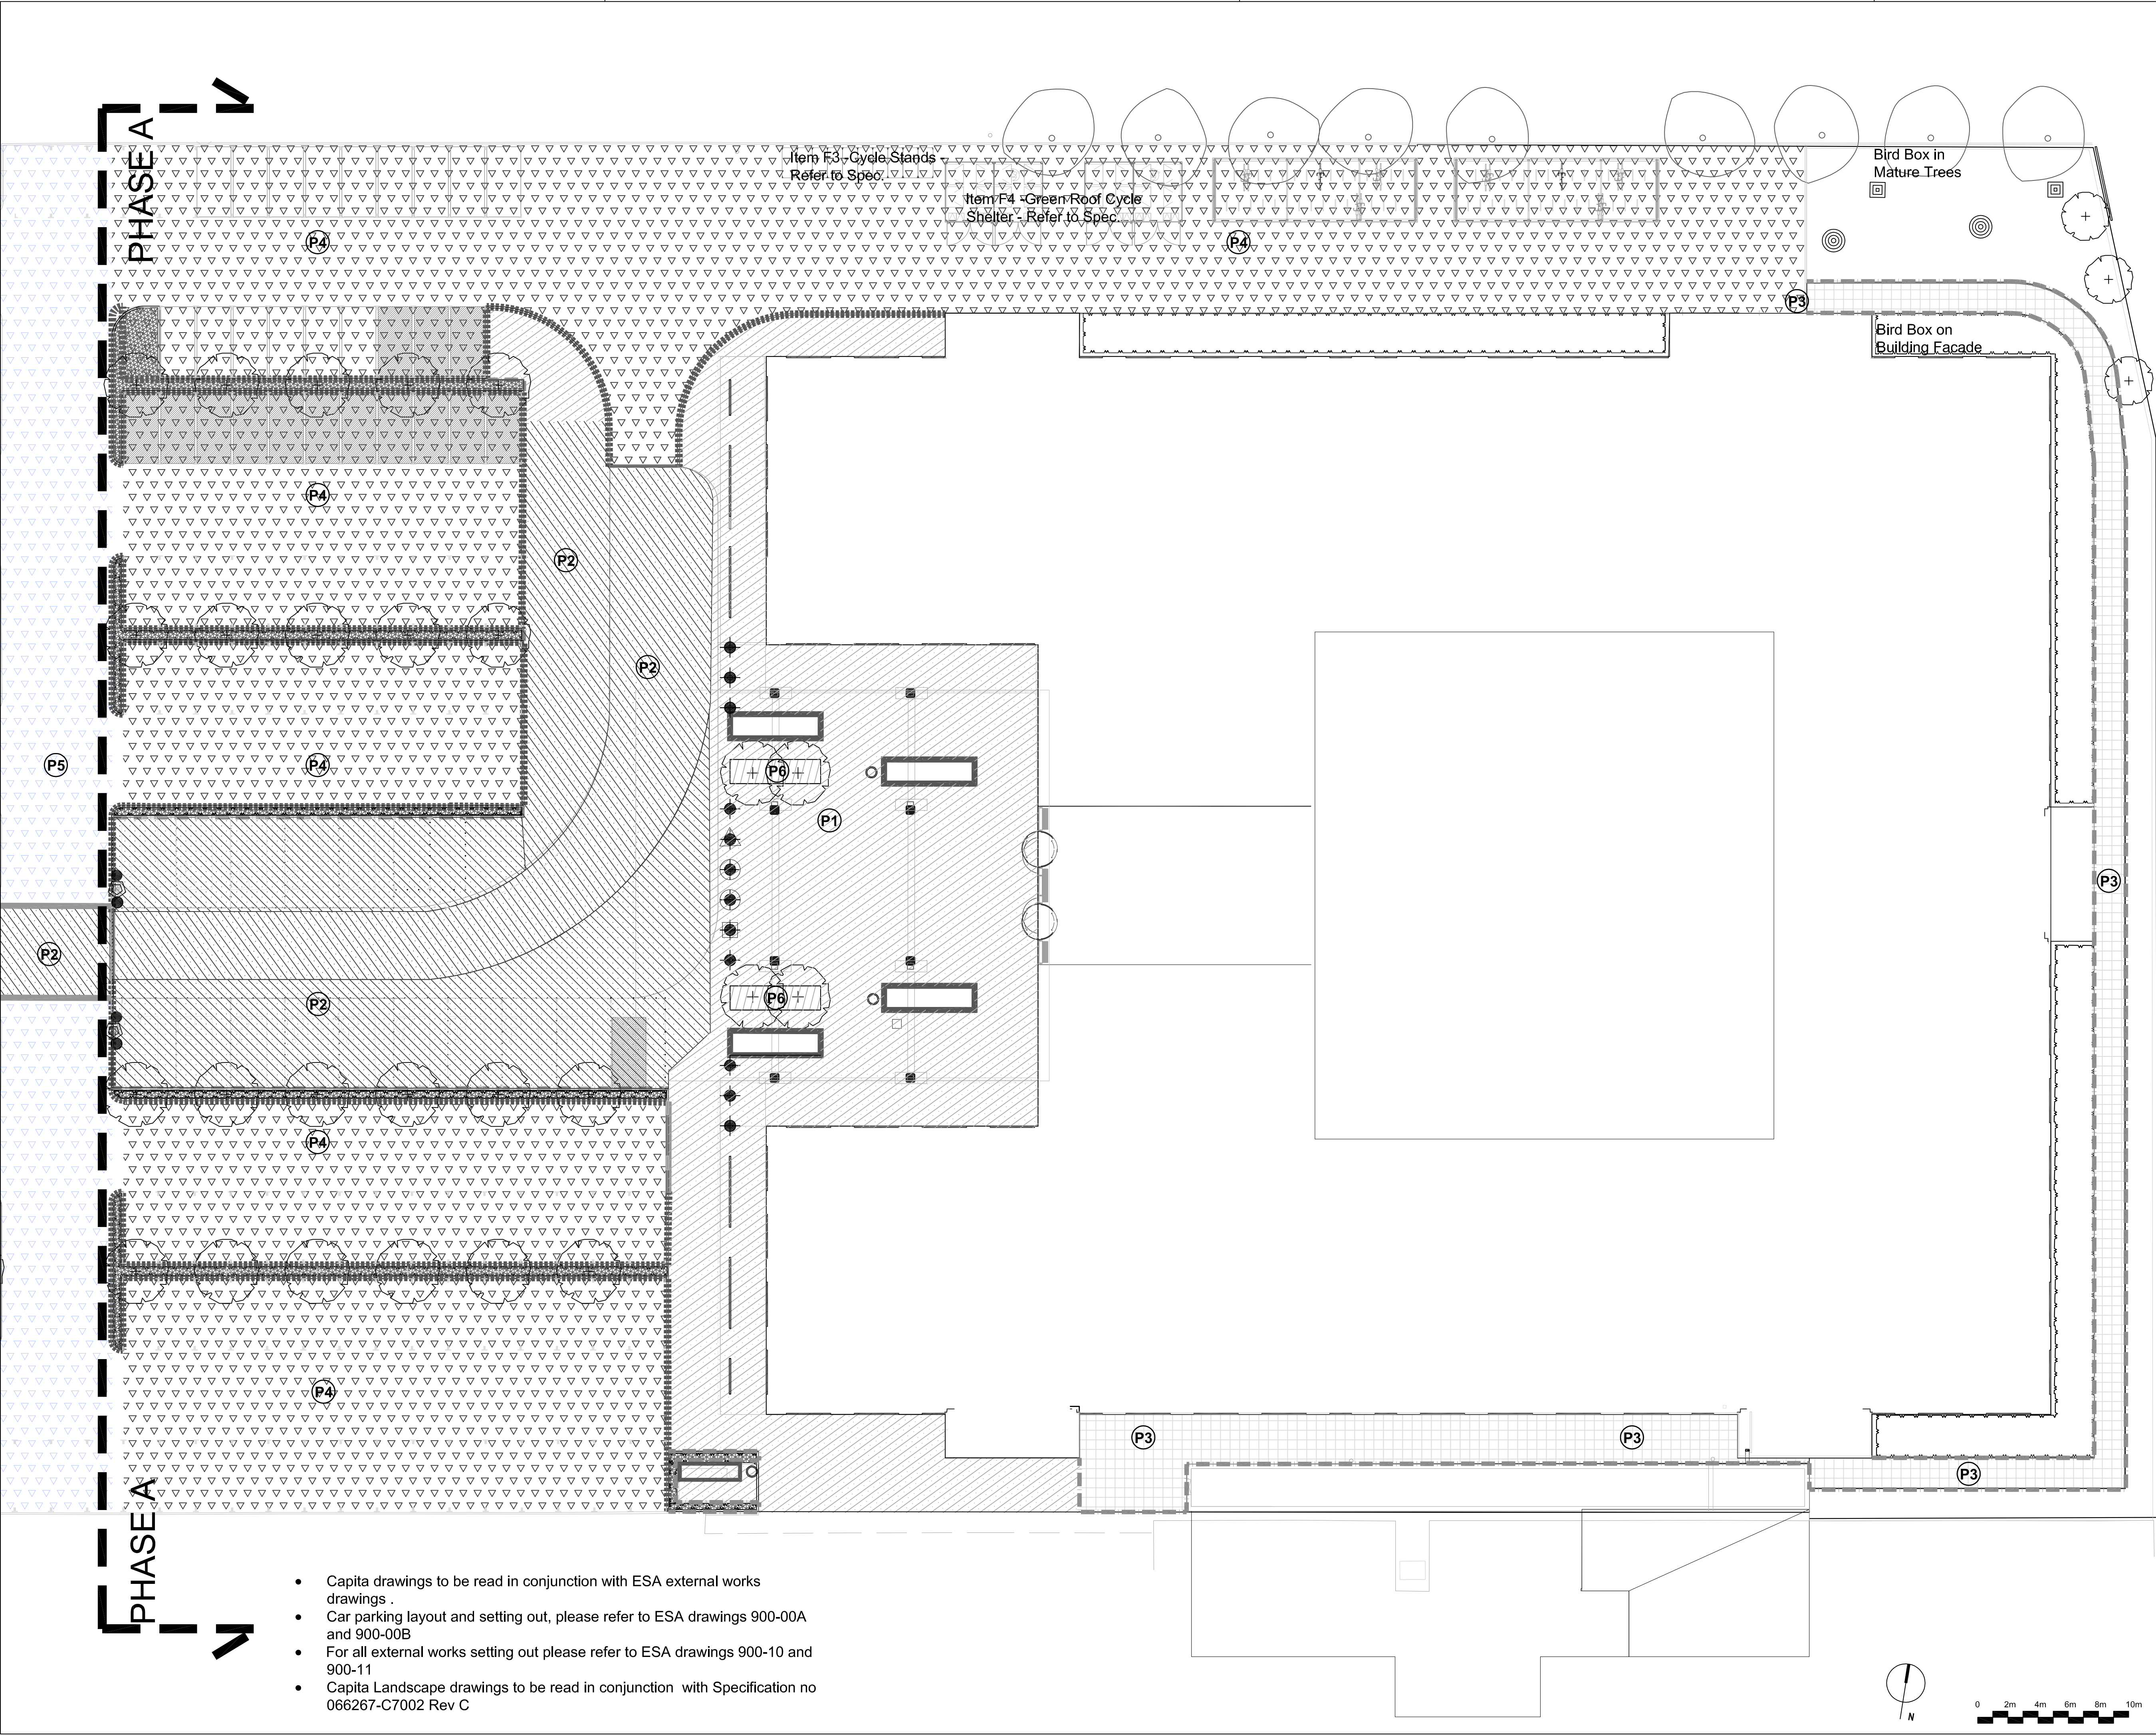

- Capita drawings to be read in conjunction with ESA external works drawings .
- Car parking layout and setting out, please refer to ESA drawings 900-00A and 900-00B
- For all external works setting out please refer to ESA drawings 900-10 and 900-11
- Capita Landscape drawings to be read in conjunction with Specification no 066267-C7002 Rev C

© This drawing is the copyright of Capita. All Dimensions are to be checked not scaled. Capita accept no liability for any expense loss or damage of whatsoever nature and however arising from any variation made to this drawing or in the execution of the work to which it relates which has not been referred to them and their approval obtained.

Legend

Refer to Hard Finishes Specification 066267-L7001 for product details & specification

	Item P1 - Plaza (Pedestrian)
	Item P2 - Plaza (Vehicular)
	Item P3 - Perimeter access paving
	Item P4 - Car Park modified
	Item P5 - Existing Car Park Retained
	Item P6 - Treepit surfacing
	Item E1 - Standard Kerb
	Item E2 - Drop Kerb
	Item E3 - Pin Kerb
	Item E4 - To bench perimeter
	Item E5 - Steel Edge to treepit
	Canopy Columns
	Item F1- Illuminated Bollards
	Item F1A -Lift out Bollard
	Item F1B -PAS68 Bollards
	Item F1C -Standard Bollard
	Item F5 Bins
	Item F6 - Stainless steel demarcation studs
	Low level rail
	Signage (exact locations tbc)
	Proposed bird and insect hotel referred to the Specification and BREEAM Refurbishment (2008) Assessment

C	24-02-16	DK	Updated ESA Architects plan
B	02-02-16	KBP	Revision/Annotations
A	27-01-16	MS	Bench layout amended
Rev	Date	By	Notes

Client			
SWIP Property Trust			
Project			
4 Roundwood Avenue Stockley Park			
Drawing Title			
Hard Landscape GA Phase A			
Purpose Of Issue			
CONSTRUCTION			
Scale		Date	
1:200 @ A1		Sep '14	
Drawn		Checked	Approved
KB		Oct '14	PA
Drawing No		Rev	
066267-C3001		C	

N:\s\066267-03 4 Roundwood Avenue Stockley Park\B_Work_Tasks\CAD\Construction\066267-C3001-2 Hard Landscape GA.dwg

CAPITA

Property and infrastructure
Capita (ESA),
Castle House
75-76 Wells Street
London W1T3QH

Tel +44(0)20 7492 0200
Fax +44(0)20 7492 0201
www.capita.co.uk