
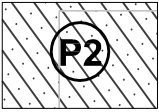
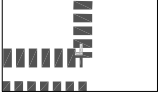
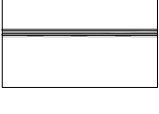
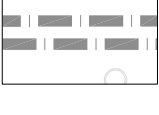
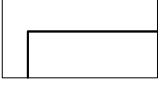
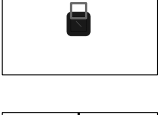
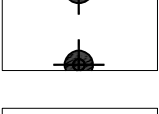
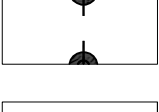
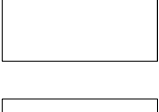
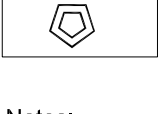


© This drawing is the copyright of Capita. All Dimensions are to be checked not scaled. Capita accept no liability for any expense loss or damage of whatsoever nature and however arising from any variation made to this drawing or in the execution of the work to which it relates which has not been referred to them and their approval obtained.

Legend

- Item P1 - Plaza (Pedestrian)
- Item P2 - Plaza (Vehicular)
- Item P3 - Perimeter access paving
- Item P4 - Car Park modified
- Item P5 - Existing Car Park Retained, refer to specification
- Item E1 - Standard Kerb
- Item E2 - Drop Kerb
- Item E3 - Pin Kerb
- Item E4 - To bench perimeter
- Canopy Columns
- Lighting Bollards
- Bollards
- Bins
- Signage (exact locations tbc)

Notes:
Refer to Hard Finishes Specification 066267-L7001 for product details & specification

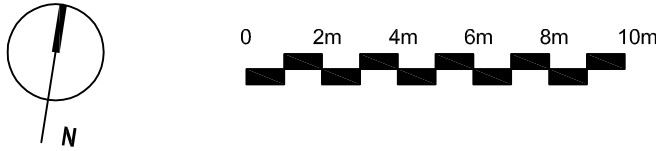

-	24-02-16	DK	Updated ESA Architects plan
Rev	Date	By	Notes

Client

SWIP Property Trust

Project
4 Roundwood Avenue
Stockley Park

Drawing Title
**Hard Landscape GA
Phase B**

Purpose Of Issue
CONSTRUCTION

Scale	Date
1:200 @ A1	Sep '14

Drawn	Checked	Approved
KB	Oct '14	PA

Drawing No	Rev
066267-C3002	-

N:\s\066267-03 4 Roundwood Avenue Stockley Park\B.Work_Tasks\CAD\Construction\066267-C3001-2 Hard Landscape GA.dwg

CAPITA
Property and infrastructure
Capita (ESA),
Castle House
75-76 Wells Street
London W1T3QH

Tel +44(0)20 7492 0200
Fax +44(0)20 7492 0201
www.capita.co.uk