



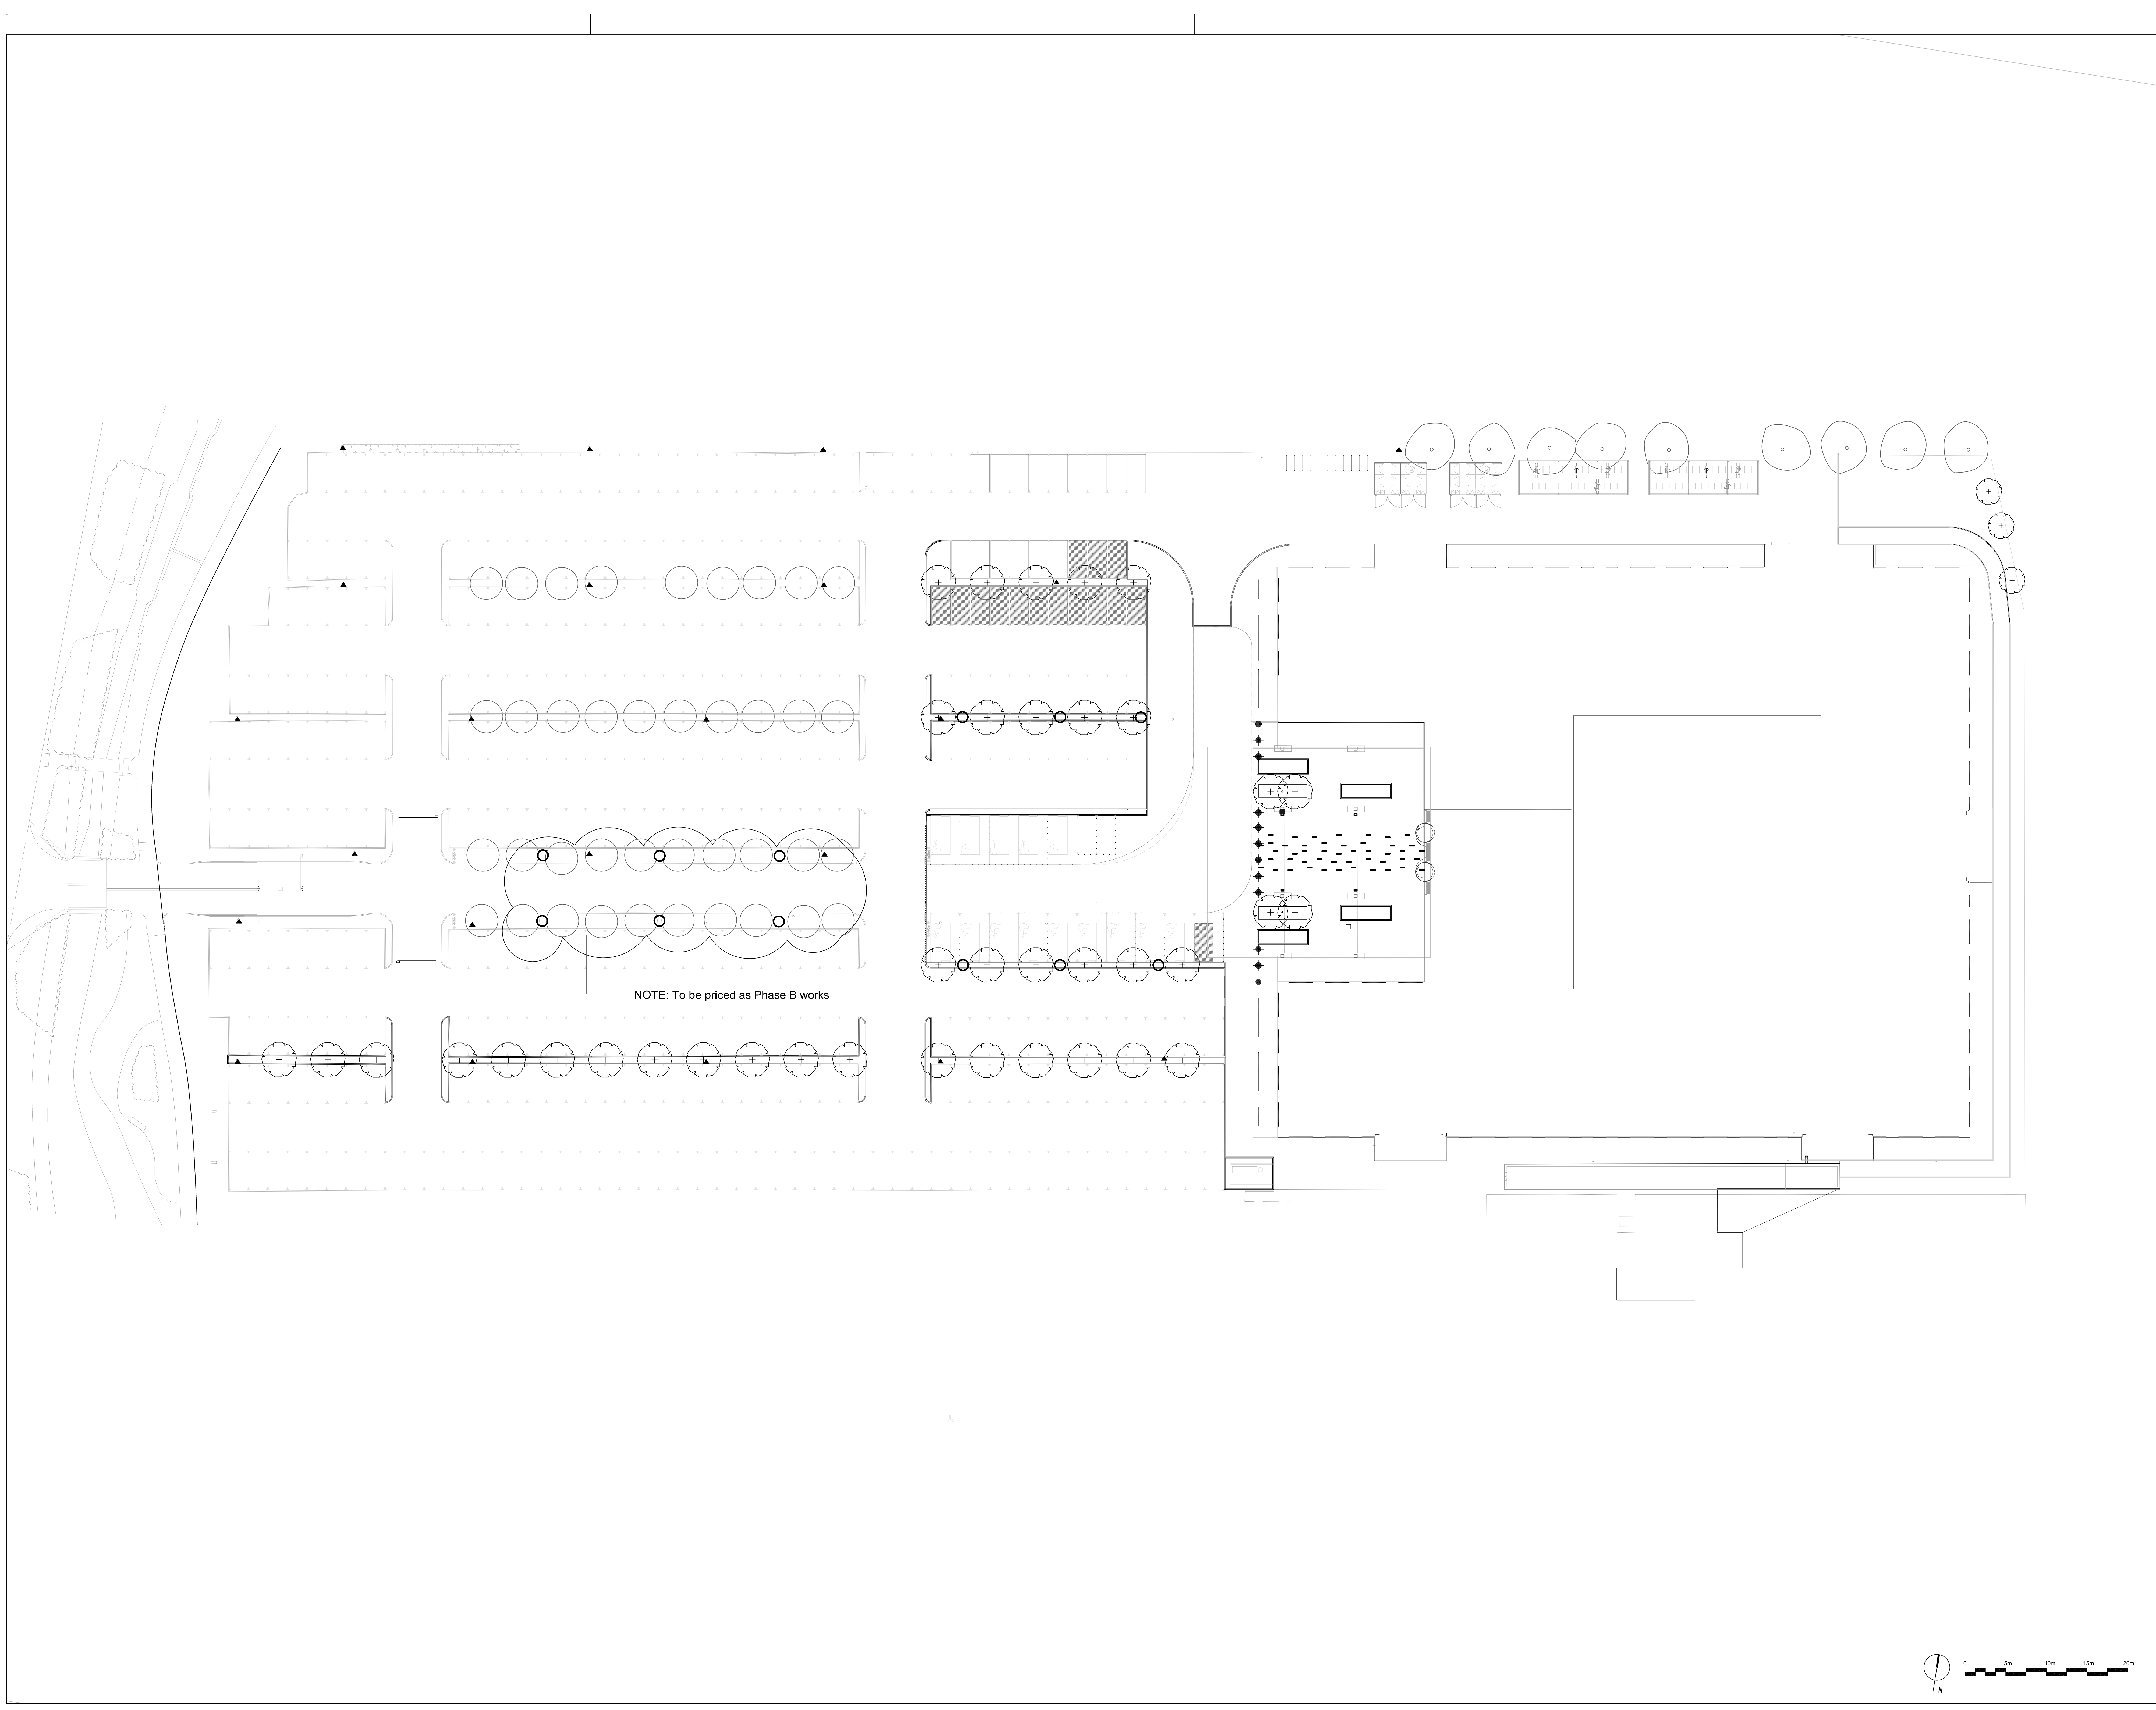


This drawing is the copyright of Capita. All Dimensions are to be checked not scaled. Capita
accepts no liability for any errors due to the use of this drawing or the use of the work to which it relates which have
not been referred to them and their approval is required.


Legend

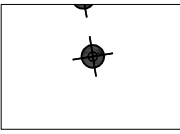


L1 - Lighting Bollard

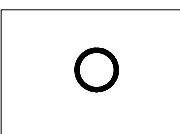


L2 - Feature column
lighting along Avenue

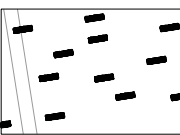


L3 - Feature Inset Lighting
Strips in Entrance Plaza

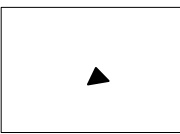

L4 - Existing Lighting
Columns to be refurbished
(new RAL paint, bulb and
head to be replaced)

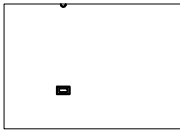

L5 - Inground uplight for
columns

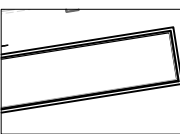

L6 - Lighting strip on
bespoke bench

NOTE:

- Contractor to appoint specialist lighting designer to ensure lux levels and secured by design standards are met.
- Light fixtures and fittings to M+E specification.
- Contractor to conduct survey of all existing lighting
- Capita drawings to be read in conjunction with ESA external works drawings .
- Car parking layout and setting out, please refer to ESA drawings 900-00A and 900-00B
- For all external works setting out please refer to ESA drawings 900-10 and 900-11
- Capita Landscape drawings to be read in conjunction with Specification no 066267-C7002 Rev C

B 24-02-15 DK Updated ESA Architects plan
A 02-02-15 DK Lighting Strategy Update

Rev Date By Notes

Client

SWP Property Trust

Project

4 Roundwood Avenue

Stockley Park

Drawing Title

Lighting Strategy

Purpose Of Issue

Construction

Scale

1:250 @ A0

Date

Sep '14

Drawn

KB

Checked

Oct '14

Approved

PA

Drawing No

066267-C3004

Rev

B

N:\066267-03 4 Roundwood Avenue Stockley
Park\066267-03 4 Roundwood Avenue Stockley Park\066267-C3004 Lighting Strategy.dwg

CAPITA

Property and infrastructure

Capita (ESA),

Castle House

75-76 Wells Street

London W1T3QH

Tel +44(0)20 7492 0200

Fax +44(0)20 7492 0201

www.capita.co.uk

