




Legend

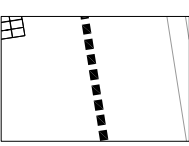


D1 - Slot Drain

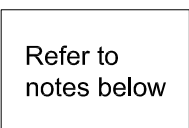


D2 - Channel Drain

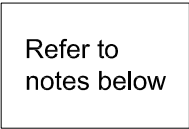


D3 - Gully

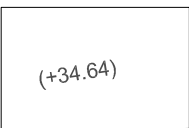

Existing Levels

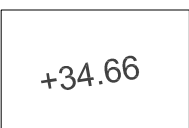

Proposed Levels

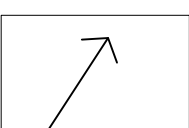

Proposed Falls

NOTE:

- Drawings for Civil Engineer's drawings for drainage details, locations, run-off calculations and underground connections.
 - Gullies and channel drains may be required, contractor to make allowance
 - Capita drawings to be read in conjunction with ESA external works drawings.
 - Car parking layout and setting out, please refer to ESA drawings 900-00A and 900-00B
 - For all external works setting out please refer to ESA drawings 900-10 and 900-11
 - Capita Landscape drawings to be read in conjunction with Specification no 066267-C7002
- Rev C

A	24-02-16	DK	Updated ESA Architects plan
-	12-11-15	DK	Construction drawing issue
Rev	Date	By	Notes

SWIP Property Trust

Project
4 Roundwood Avenue
Stockley Park

Drawing Title

Purpose Of Issue

CONSTRUCTION

Scale	Date
1:250 @ A0	Sep '14

Drawn	Checked	Approved
KB	Oct '14	PA

Drawing No
066267-C3005

066267-C3005

CAPITA

Property and infrastructure
Capita (ESA).

Capita (ESA),
Castle House
75-76 Wells Street
London W1T3QH

Tel +44(0)20 7492 0200
Fax +44(0)20 7492 0201
www.capita.co.uk

