


Legend

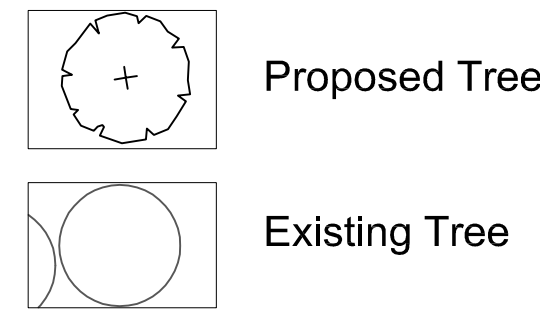

- NOTE
- Capita drawings to be read in conjunction with ESA external works drawings.
 - Car parking layout and setting out, please refer to ESA drawings 900-00A and 900-00B
 - For all external works setting out please refer to ESA drawings 900-10 and 900-11
 - Capita Landscape drawings to be read in conjunction with Specification no 066267-C7002 Rev C

C	24-02-16	DK	Bird boxes moved to Hard Landscape GA
B	02-02-16	KBP	Bird boxes added per ecologists advice
A	27-01-16	MS	Trees and canopy layout amended
-	12-11-15	DK	Construction Drawing Issue
-	12-11-15	DK	Trees under canopy added
Rev	Date	By	Notes

Client
SWMP Property Trust

Project
4 Roundwood Avenue
Stockley Park

Drawing Title
Soft Landscape GA - Trees

Purpose Of Issue
CONSTRUCTION

Scale
1:250 @ A0

Date
Sep '14

Drawn
MS

Checked
Oct '14

Approved
PA

Drawing No
066267-C4001

Rev
C

N:\066267-03 4 Roundwood Avenue Stockley
Hard & Soft Landscape GA - Trees.dwg

CAPITA

Property and infrastructure

Capita (ESA),
Castle House
75-76 Wells Street
London W1T3QH

Tel +44(0)20 7492 0200
Fax +44(0)20 7492 0201
www.capita.co.uk

TREES Species	Form	Age	Girth	Height	Root
Acer campestre	Standard	2x	20-25cm	5.0-5.5m	RB
Platanus x hispanica	Standard	2x	20-25cm	5.0-6.0m	RB
Sorbus aria 'Lutescens'	Standard	2x	20-25cm	5.0-5.5m	RB
Prunus 'Accolade'	Standard	2x	25-30cm	5.0-5.5m	RB

