


Legend

- Urban tree soil for trees & hedges in car-parking
- Engineered topsoil for ornamental and native shrub planting
- Scarification of subsoil to wildflower meadow

Notes:

- Refer to Soft Landscape Specification 066267-L7002 for product details & specification
- For further detail see L5003 Soft Landscape Details
- Capita drawings to be read in conjunction with ESA external works drawings.
- Car parking layout and setting out, please refer to ESA drawings 900-00A and 900-00B
- For all external works setting out please refer to ESA drawings 900-10 and 900-11
- Capita Landscape drawings to be read in conjunction with Specification no 066267-C7002 Rev C

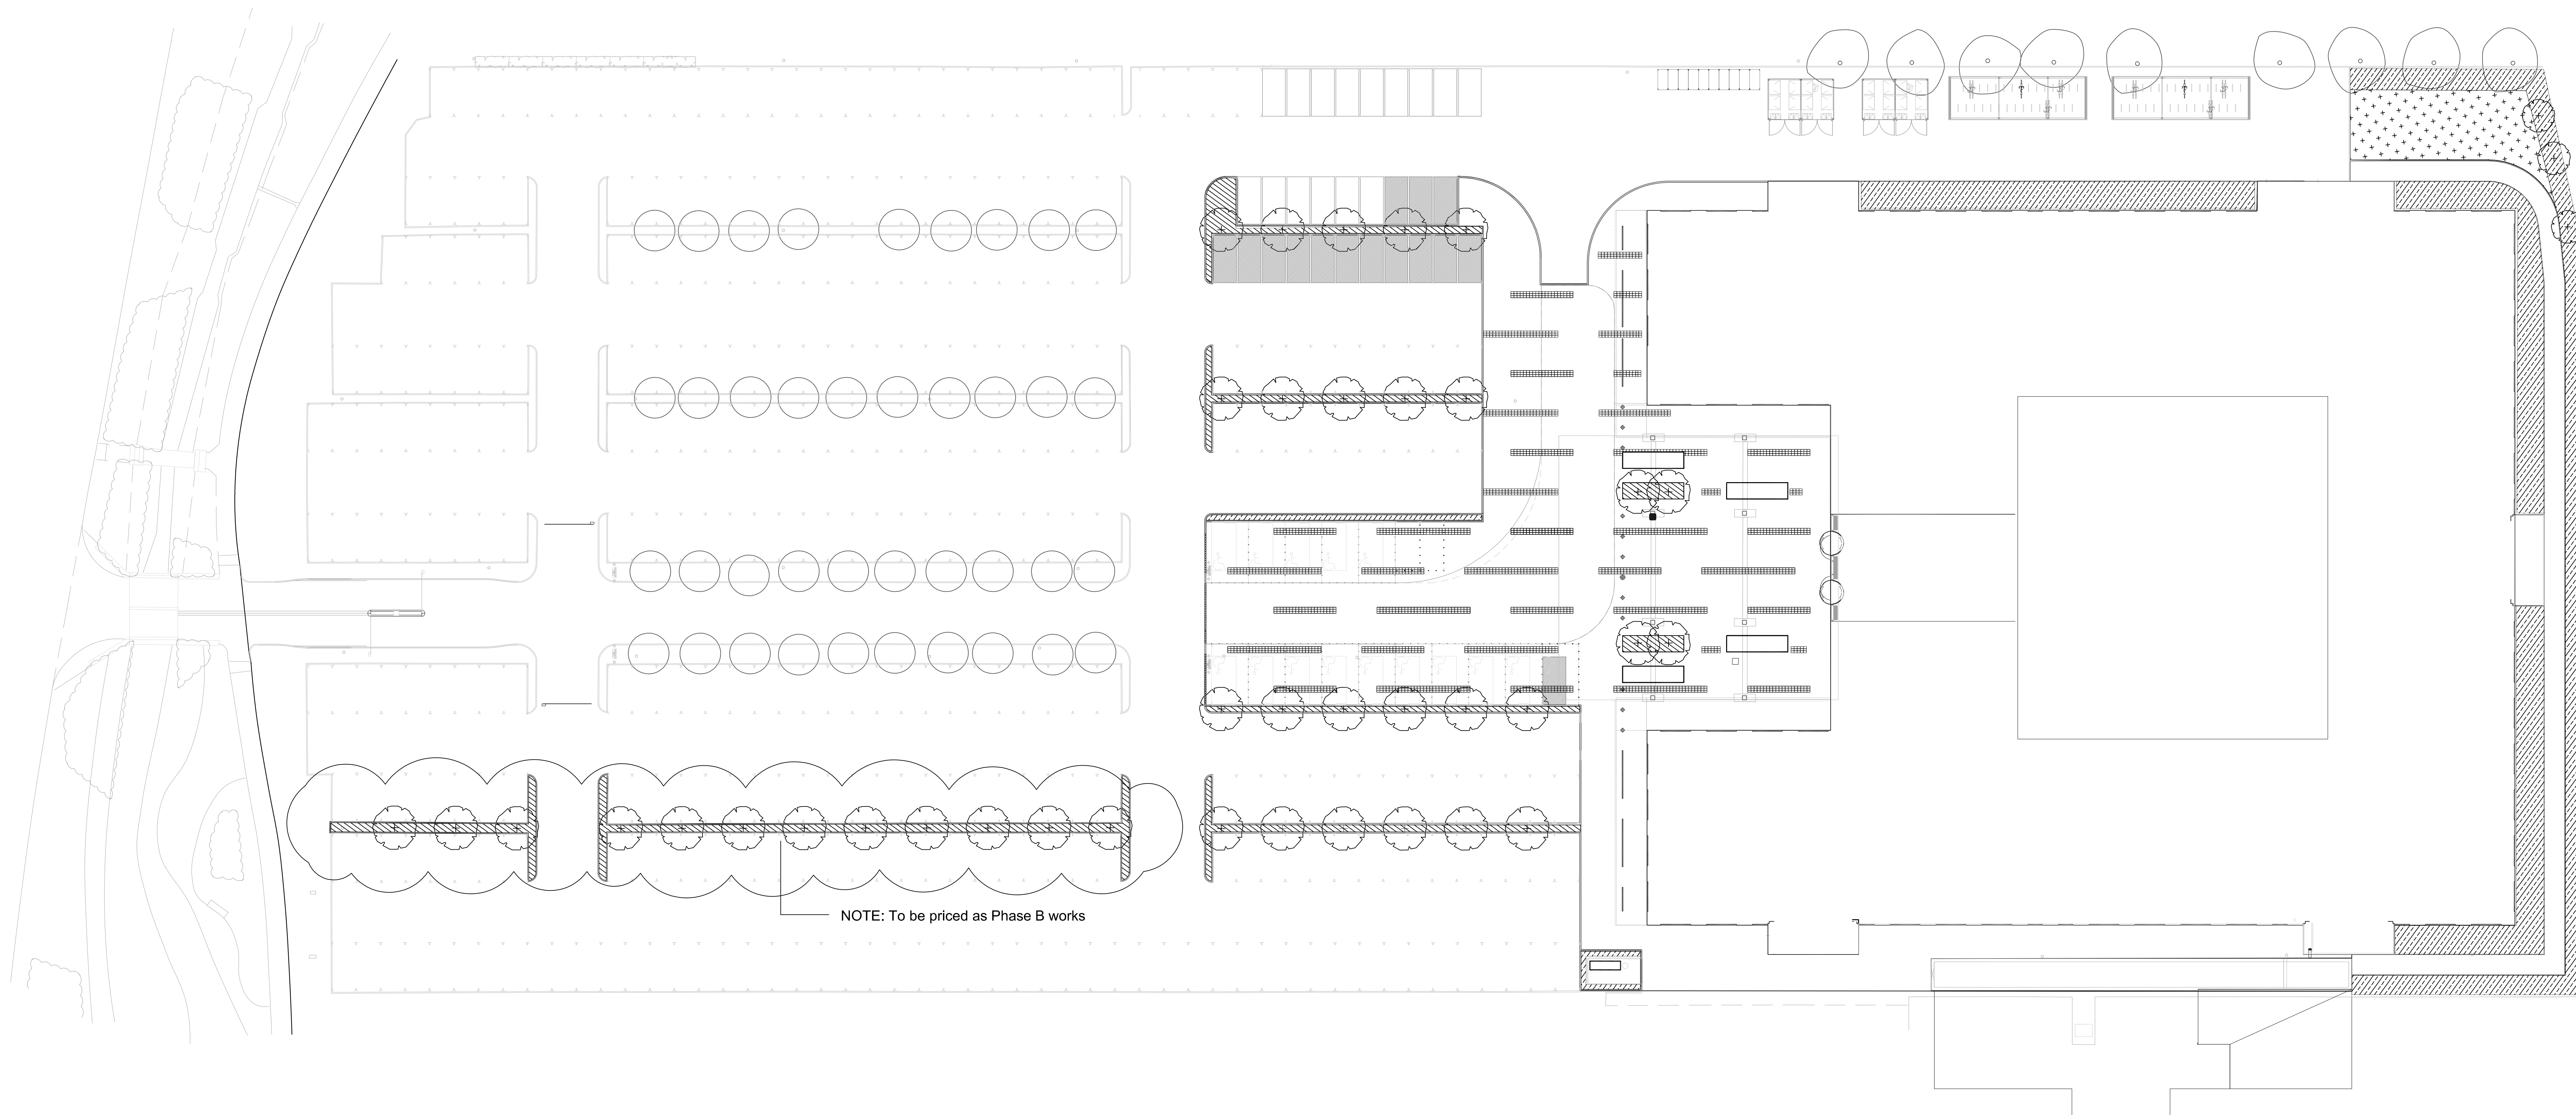

B	24-02-18	DK	Updated ESA Architects plan
A	27-10-18	MS	Trees under canopy and bench layout amended
-	18-11-18	DK	Construction Drawing Issue
-	12-11-18	DK	Tree pits added

Rev Date By Notes

Client

SWP Property Trust

Project

4 Roundwood Avenue
Stockley Park

Drawing Title

Landscape Soiling Plan

Purpose Of Issue

CONSTRUCTION

Scale

1:250 @ A0

Date

Sep '14

Drawn

MS

Checked

Oct '14

Approved

PA

Drawing No

066267-C4004

Rev

B

N:\066267-03 4 Roundwood Avenue Stockley
Park\B-Block_Soiling\03\066267-C4004-Landscape Soiling Plan_Rev A.dwg

CAPITA

Property and Infrastructure

Capita (ESA),

Castle House

75-76 Wells Street

London W1T3QH

Tel +44(0)20 7492 0200

Fax +44(0)20 7492 0201

www.capita.co.uk



0 2m 4m 6m 8m 10m