


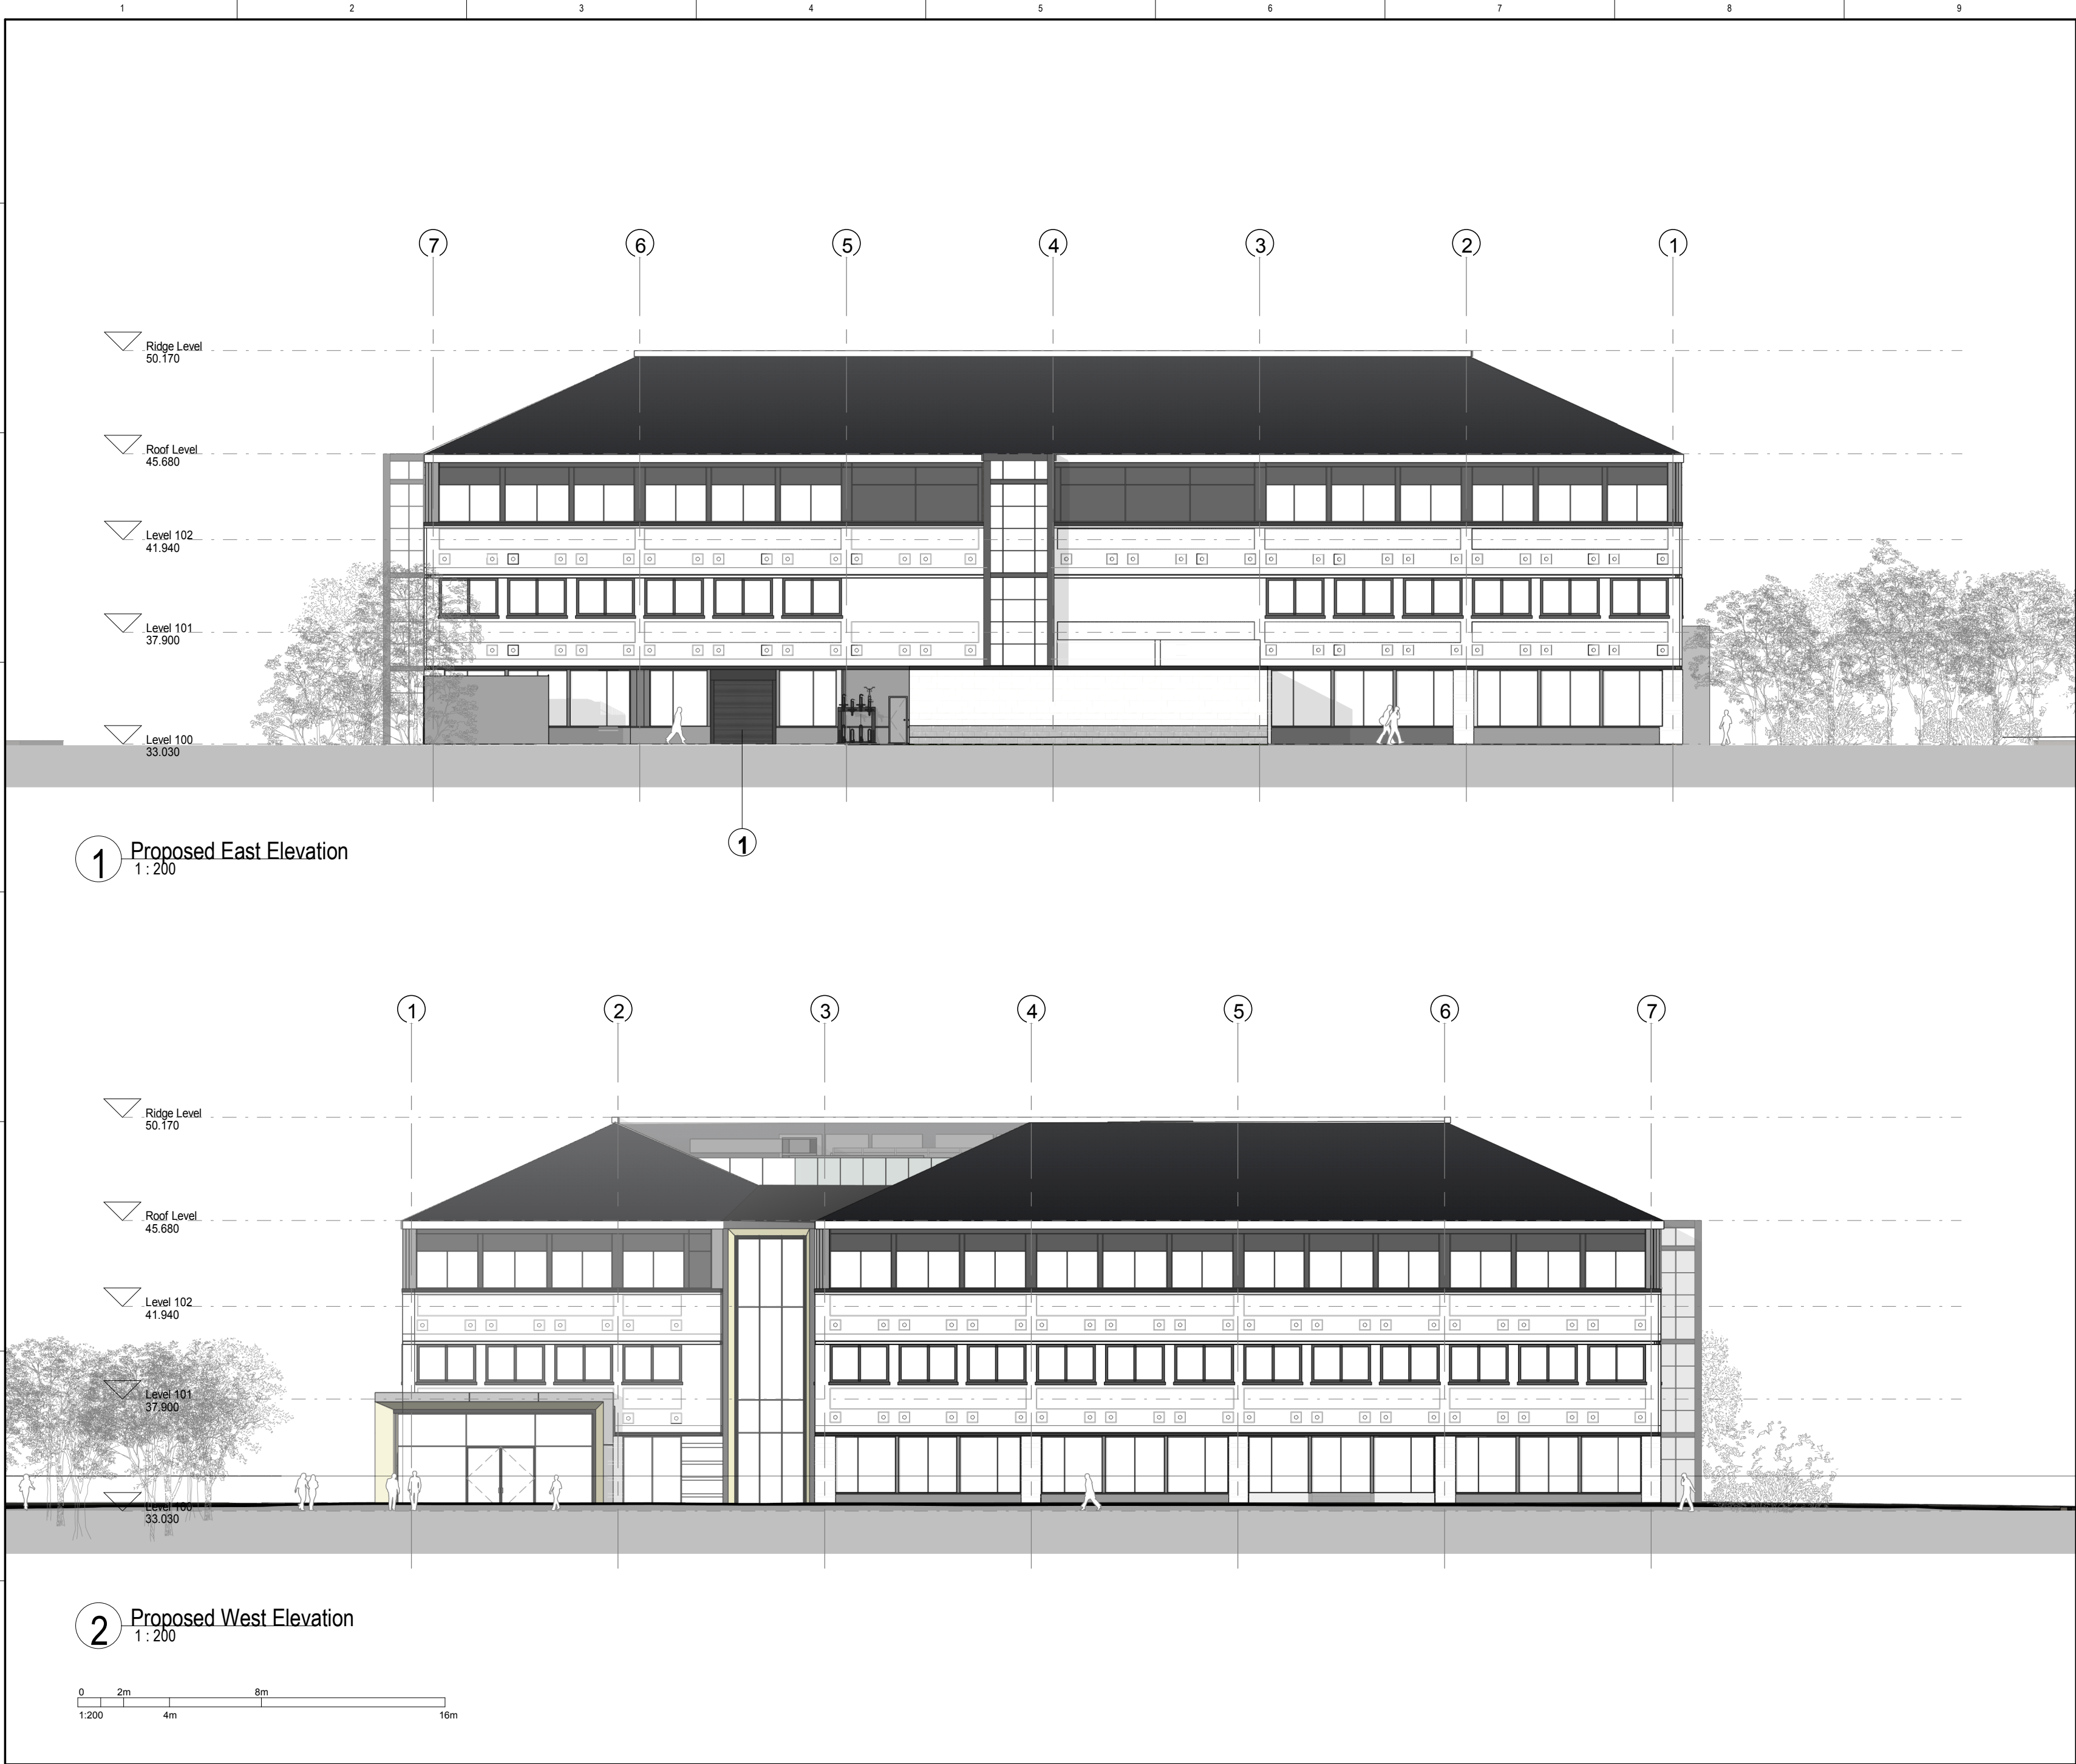

CLIENT

Tritax


NOTES:

DO NOT SCALE. FIGURED DIMENSIONS ONLY TO BE TAKEN FROM THIS DRAWING. CHECK DIMENSIONS ON SITE AND REPORT DISCREPANCIES TO THE ARCHITECT.

THIS DRAWING IS PROTECTED BY COPYRIGHT.

ALL AREAS HAVE BEEN MEASURED FROM CURRENT DRAWINGS. THEY MAY VARY BECAUSE OF INTER ALIA SURVEY, DESIGN DEVELOPMENT, CONSTRUCTION TOLERANCES, STATUTORY REQUIREMENTS OR RE-DEFINITION OF THE AREAS TO BE MEASURED.

KEY PLAN:

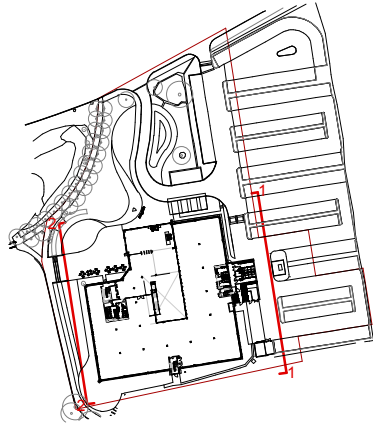

LEGEND:

1. NEW SECTIONAL DOOR

P2	21-09-2021	Roller shutter changed to sectional door	HG	NS
P1	10-09-2021	Issue for Planning	DK	HG
No.	Date	Comments	Drawn	Checked

Revisions

Issue Status

Planning

tp bennett

architecture
interiors
planning

One America Street London SE1 0NE UK +44 (0) 20 7208 2000 www.tpbenett.com

Project

Lakeside House
Stockley Business Park
Uxbridge UB11 1BD

Drawing Title

Proposed Elevations

Drawn	Date	Scale @ A2	Alt. Ref.
DK	10/09/2021	1:200	

tp bennett Project No.	Series	Zone	Drawing Number	Rev.
------------------------	--------	------	----------------	------

A11633 D 2 201 P2