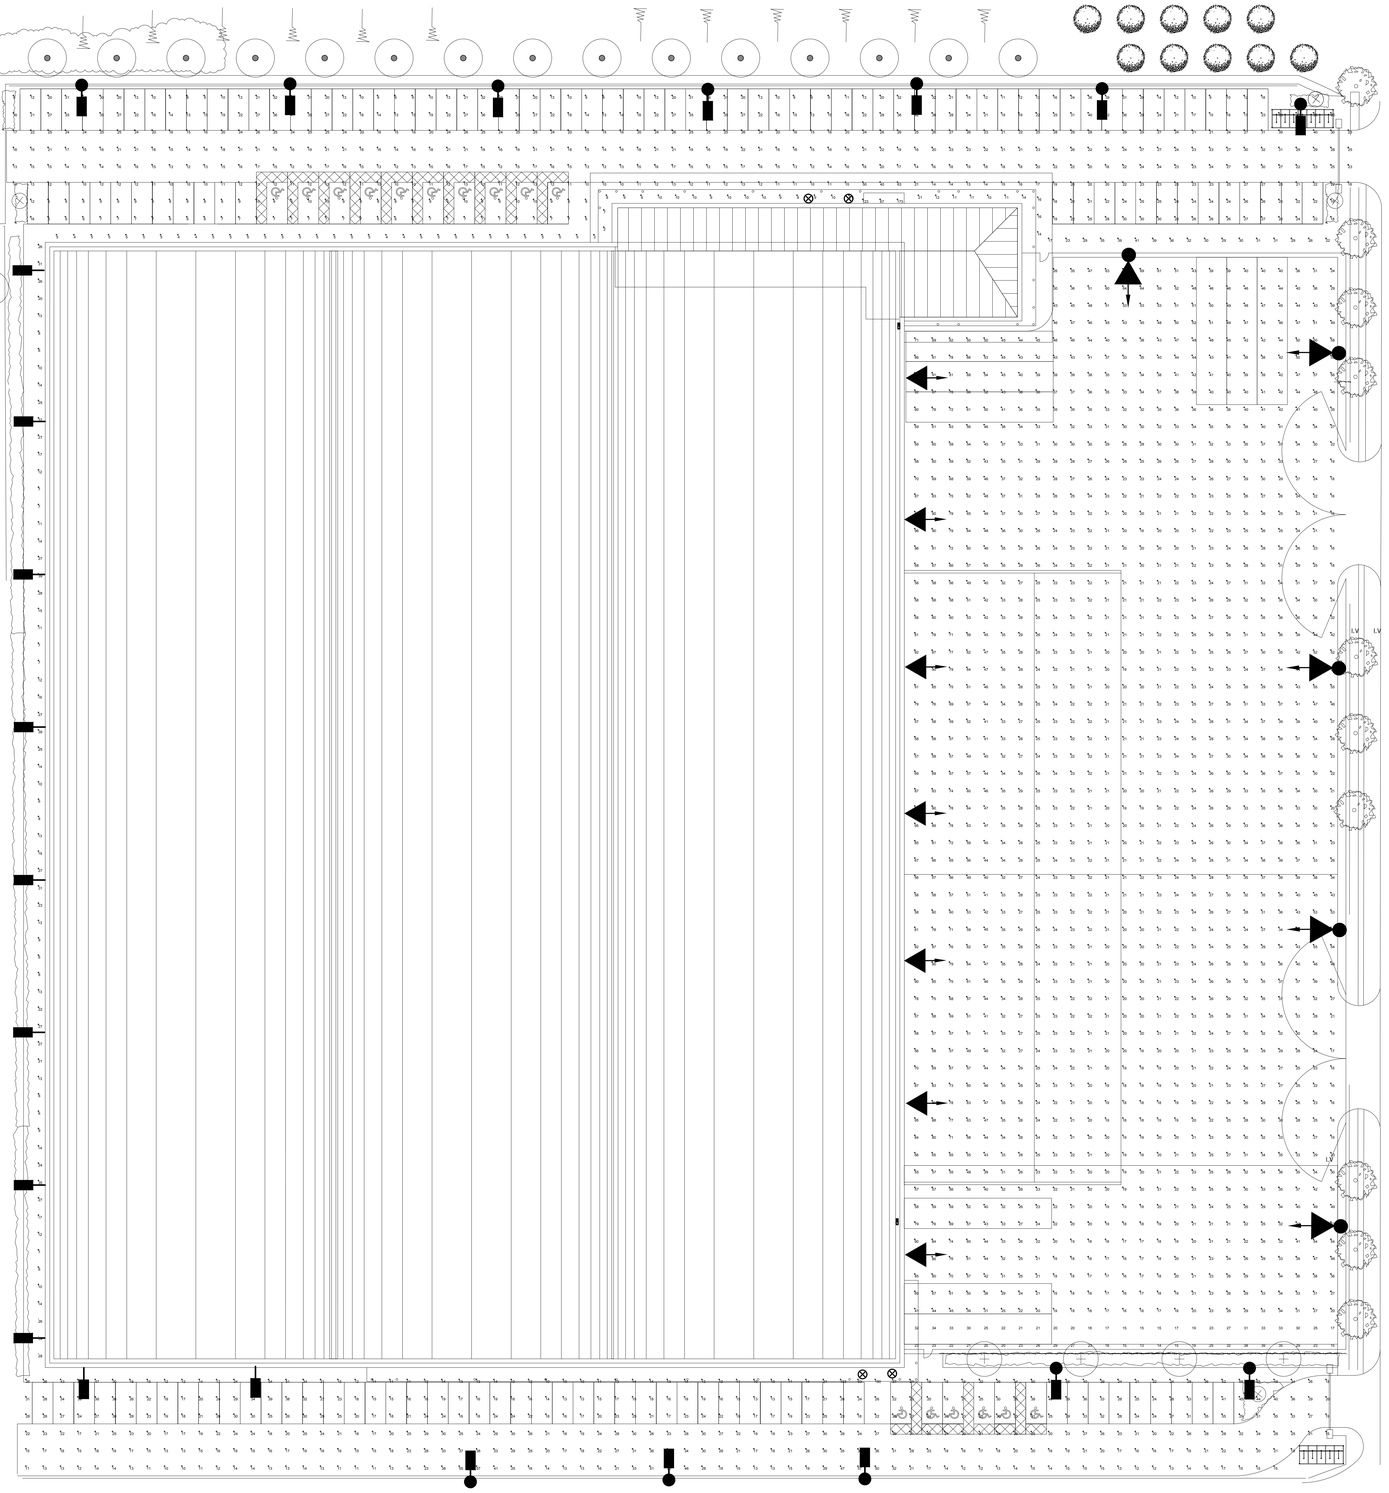

BREEAM

Kingfisher Lighting

Pol 04 Reduction of night time light pollution

No. of credits available: 1 **Minimum Standards: No**

Zone	Surrounding	Lighting Environment	Examples
E1	Natural	Dark (no city light)	National parks or protected dark areas
E2	Rural	Low (Village or Rural)	Industrial or residential rural areas
E3	Suburban	Medium (Urban) brightness	Industrial or residential suburbs
E4	Urban	High (Urban) brightness	Town centres and commercial use

Table 2 – Obtrusive Light Limitations for Exterior Lighting Installations – General Observation

Environmental Zone of Zone	Sky Glow ULR (Upward Light Ratio) Max	Light Intrusion (into Windows) Ev [lux] [1]		Luminaire Intensity I [candelas] [2]		Building Luminaire Pre-up-time Average, Lmax [cd/klm]
		Pre-curfew	Post-curfew	Pre-curfew	Post-curfew	
E0	0	0	0	0	0	0
E1	0	2	0 / 1 [3]	2,500	0	0
E2	2.5	5	1	7,500	500	5
E3	5.0	10	2	10,000	1,000	15
E4	15	25	5	25,000	2,500	25

ENE 01 - Internal lighting

No. of credits available: 1 **Minimum Standards: No**

Aim

To recognise and encourage the specification of energy efficient light fittings for external and artificial environments.

Assessment Criteria

The following demonstrates compliance:

- The building has been designed to operate without the need for external lighting (other than that required by law, for safety or security purposes). Where the building does have external lighting, zero credits will be awarded as follows.
- The average initial luminous efficacy of the external light fittings within the development exceeds 60 luminaire lumens per circuit watt.
- All external light fittings are automatically controlled for prevention of operation during daylight hours and presence detection in areas of intermittent pedestrian

Wat 01 Flood control

No. of credits available: 1 **Minimum Standards: No**

Aim

To ensure lighting has been designed in line with best practice for visual performance and comfort.

Assessment Criteria

The following demonstrates compliance:

- All external lighting located within the construction zone is designed to provide illuminance levels that enable users to perform outdoor visual tasks efficiently and accurately, especially during the night.
- For the purposes of this assessment, illuminance levels must comply with:
  BS 5489-1:2013 Lighting of roads and public amenity areas
  BS EN 12464-2:2014 Lighted lighting - Lighting of work places - Part 2: Outdoor work places.

The criteria for a design to achieve the EN0 01 credit have now changed. Designs are now required to achieve an average of 60 luminaires lumens per circuit watt average of 60 luminaires lumens per circuit watt This affects the type of fitting and light source that can be used. Please ensure that this is considered when designing the lighting to achieve designs in keeping to this criteria. For more information contact our lighting design department on p.m. http://goo.gl/fb/oDDyL BREEAM UK New Construction

Kingfisher Lighting

BREEAM

D32158b - Prologis Ph 3 Stockley Park Units 3A, 3B

Ele	Range	Light Source	Lamp Lumens	Circuit Watts	Lm/W	LOR	Luminaire Lumens	ULOR	Upward Lumens	Rfa	MF	MMF Hour Req	SDP Calculation for year	
													CSP Energy	Method
A	Item 1	50W 3000K 4 Module	10380	53	111.32	100.0%	10420	0.0%	0	75	32	0.11	1532.76	Item 1
B	Item 2 (CU)	70W LED Module	11700	69	107.39	76.9%	9000	4.9%	441	75	32	0.16	1532.76	Item2-CU
C	Item 3	70W LED Module	11700	69	107.39	100.0%	11700	0.0%	0	75	32	0.16	1532.76	Item3
D	Item 4	50W 700mm 3 Module	10380	296	106.38	100.0%	10380	0.0%	0	75	32	0.43	4265.98	Item4
E	Quadra LED	29w T26 LED Module	1760	20	87.80	100.0%	1800	0.0%	0	75	32	0.06	106.65	Quadra-BD

Total Installed Lumens: 56004.36

213.95W

Table 1 compliance: Pass

Environmental zone: E3

Sky Glow: Target 5.00% Achieved 0.00% Blame Pass

Source Intensity (candelas)
Pre-curfew: 25,000 0 Pass
Post-curfew: 1,000 0 Pass

Light Trespass into windows(Lux)
Pre-curfew: 10 0 Pass
Post-curfew: 2 0 Pass

Building Luminaire (cd/klm): 10

Compliance Status
Pol 04 – Reduction of night time light pollution: Pass
Ene 01 – Energy efficient external lighting: Pass
Hea 13 – Internal and external lighting levels: Pass

Note - BREEAM this report only applies to exterior lighting

Note - we have not been able to calculate this as no housings shown on the drawing
Note - we have assumed no fittings will be left on Post curfew

Note - we have not been able to calculate this as no housings shown on the drawing
Note - we have assumed no fittings will be left on Post curfew

Total Circuit Watts: 0.00

Power CSP per year (Tunning): 11.55

Total Electrical consumption (Kw): 4.74

Total Electrical consumption per year (Kwh): 36,774.36

Average luminaire lumens per circuit Watt: 157.97

The criteria for a design to achieve the EN0 01 credit have now changed. Designs are now required to achieve an average of 60 luminaires lumens per circuit watt average of 60 luminaires lumens per circuit watt This affects the type of fitting and light source that can be used. Please ensure that this is considered when designing the lighting to achieve designs in keeping to this criteria. For more information contact our lighting design department on p.m. http://goo.gl/fb/oDDyL BREEAM UK New Construction

Calculation Summary							
Label	**CalcType**	**Units**	**Avg**	**Max**	**Min**	**Min/Avg**	**Min/Max**
Cycle Bays	Illuminance	Lux	11.80	16	8	0.68	0.50
Left Access Path	Illuminance	Lux	17.91	39	6	0.34	0.15
Lower Staff Entrance	Illuminance	Lux	102.50	146	58	0.57	0.40
Unit 3A & 3B Loading Bays	Illuminance	Lux	75.51	97	56	0.74	0.58
Unit 3A & 3B Service Yard	Illuminance	Lux	33.01	96	13	0.39	0.14
Unit 3A Car Park	Illuminance	Lux	18.91	63	6	0.32	0.10
Unit 3B Car Park	Illuminance	Lux	23.98	180	10	0.42	0.06
Upper Paths	Illuminance	Lux	12.75	41	2	0.16	0.05
Upper Staff Entrance	Illuminance	Lux	121.00	173	67	0.55	0.39

REV	DATE	DESCRIPTION	BY
C0	09.07.18	ISSUED FOR CONSTRUCTION	HVS
P1	21.05.18	XREF AMENDED, LIGHTING AMENDED TO UNIT 3B	HVS
P0	20.04.18	PRELIMINARY ISSUE	HVS

WM BUILDING SERVICES
657 Melton Road
Thurmaston
Leicester
LE4 8EB
Tel: (0116) 311 2477
Fax: (0116) 260 9537
Email: office@wmbuildingservices.com
Web: www.wmbuildingservices.com

Project:
Prologis Park
West London
Units 3a & 3b

Client:
readie

Title:
External Lighting
Lux Plot Layout

Scale at A0:	Date:	Designed:	Drawn:	Design Check:
1:250	03/18	HVS	HVS	RWF

Drawing No: 2088-E-501
Rev: C0

CONSTRUCTION