





Suite E, Maples Business Centre
144 Liverpool Road
London, N1 1LT


Client: Troutbourne LLP
Drawing No.: SK02
Scale: 1:500@A4
Revision: -

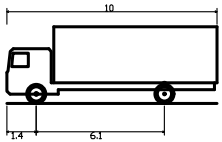

FTA Design 13/18 Tonne Rigid Vehicle (2016)
Overall Length 10.000m
Overall Width 2.550m
Overall Body Height 3.645m
Min Body Ground Clearance 0.440m
Track Width 2.470m
Lock to lock time 3.00s
Kerb to Kerb Turning Radius 11.000m

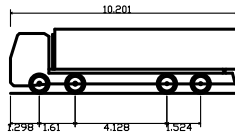

Large Tipper
Overall Length 10.201m
Overall Width 2.495m
Overall Body Height 2.890m
Min Body Ground Clearance 0.341m
Track Width 2.471m
Lock to lock time 6.00s
Kerb to Kerb Turning Radius 11.550m

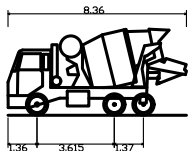

Concrete Mixer
Overall Length 8.360m
Overall Width 3.615m
Overall Body Height 4.027m
Min Body Ground Clearance 0.358m
Max Track Width 2.413m
Lock to lock time 6.00s
Kerb to Kerb Turning Radius 8.210m

NOTES:

SWEPT PATHS FOR INDICATIVE PURPOSES ONLY. ALL ROAD HIGHWAY DIMENSIONS/ARRANGEMENTS TO BE CONFIRMED ON SITE AND VEHICLE MEASUREMENTS AND CHARACTERISTICS CONFIRMED BY END USER.

HIGHWAY ARRANGEMENT TO BE AGREED/APPROVED WITH LOCAL HIGHWAY AUTHORITY.

FOR PLANNING ONLY, NOT TO BE USED FOR CONSTRUCTION.