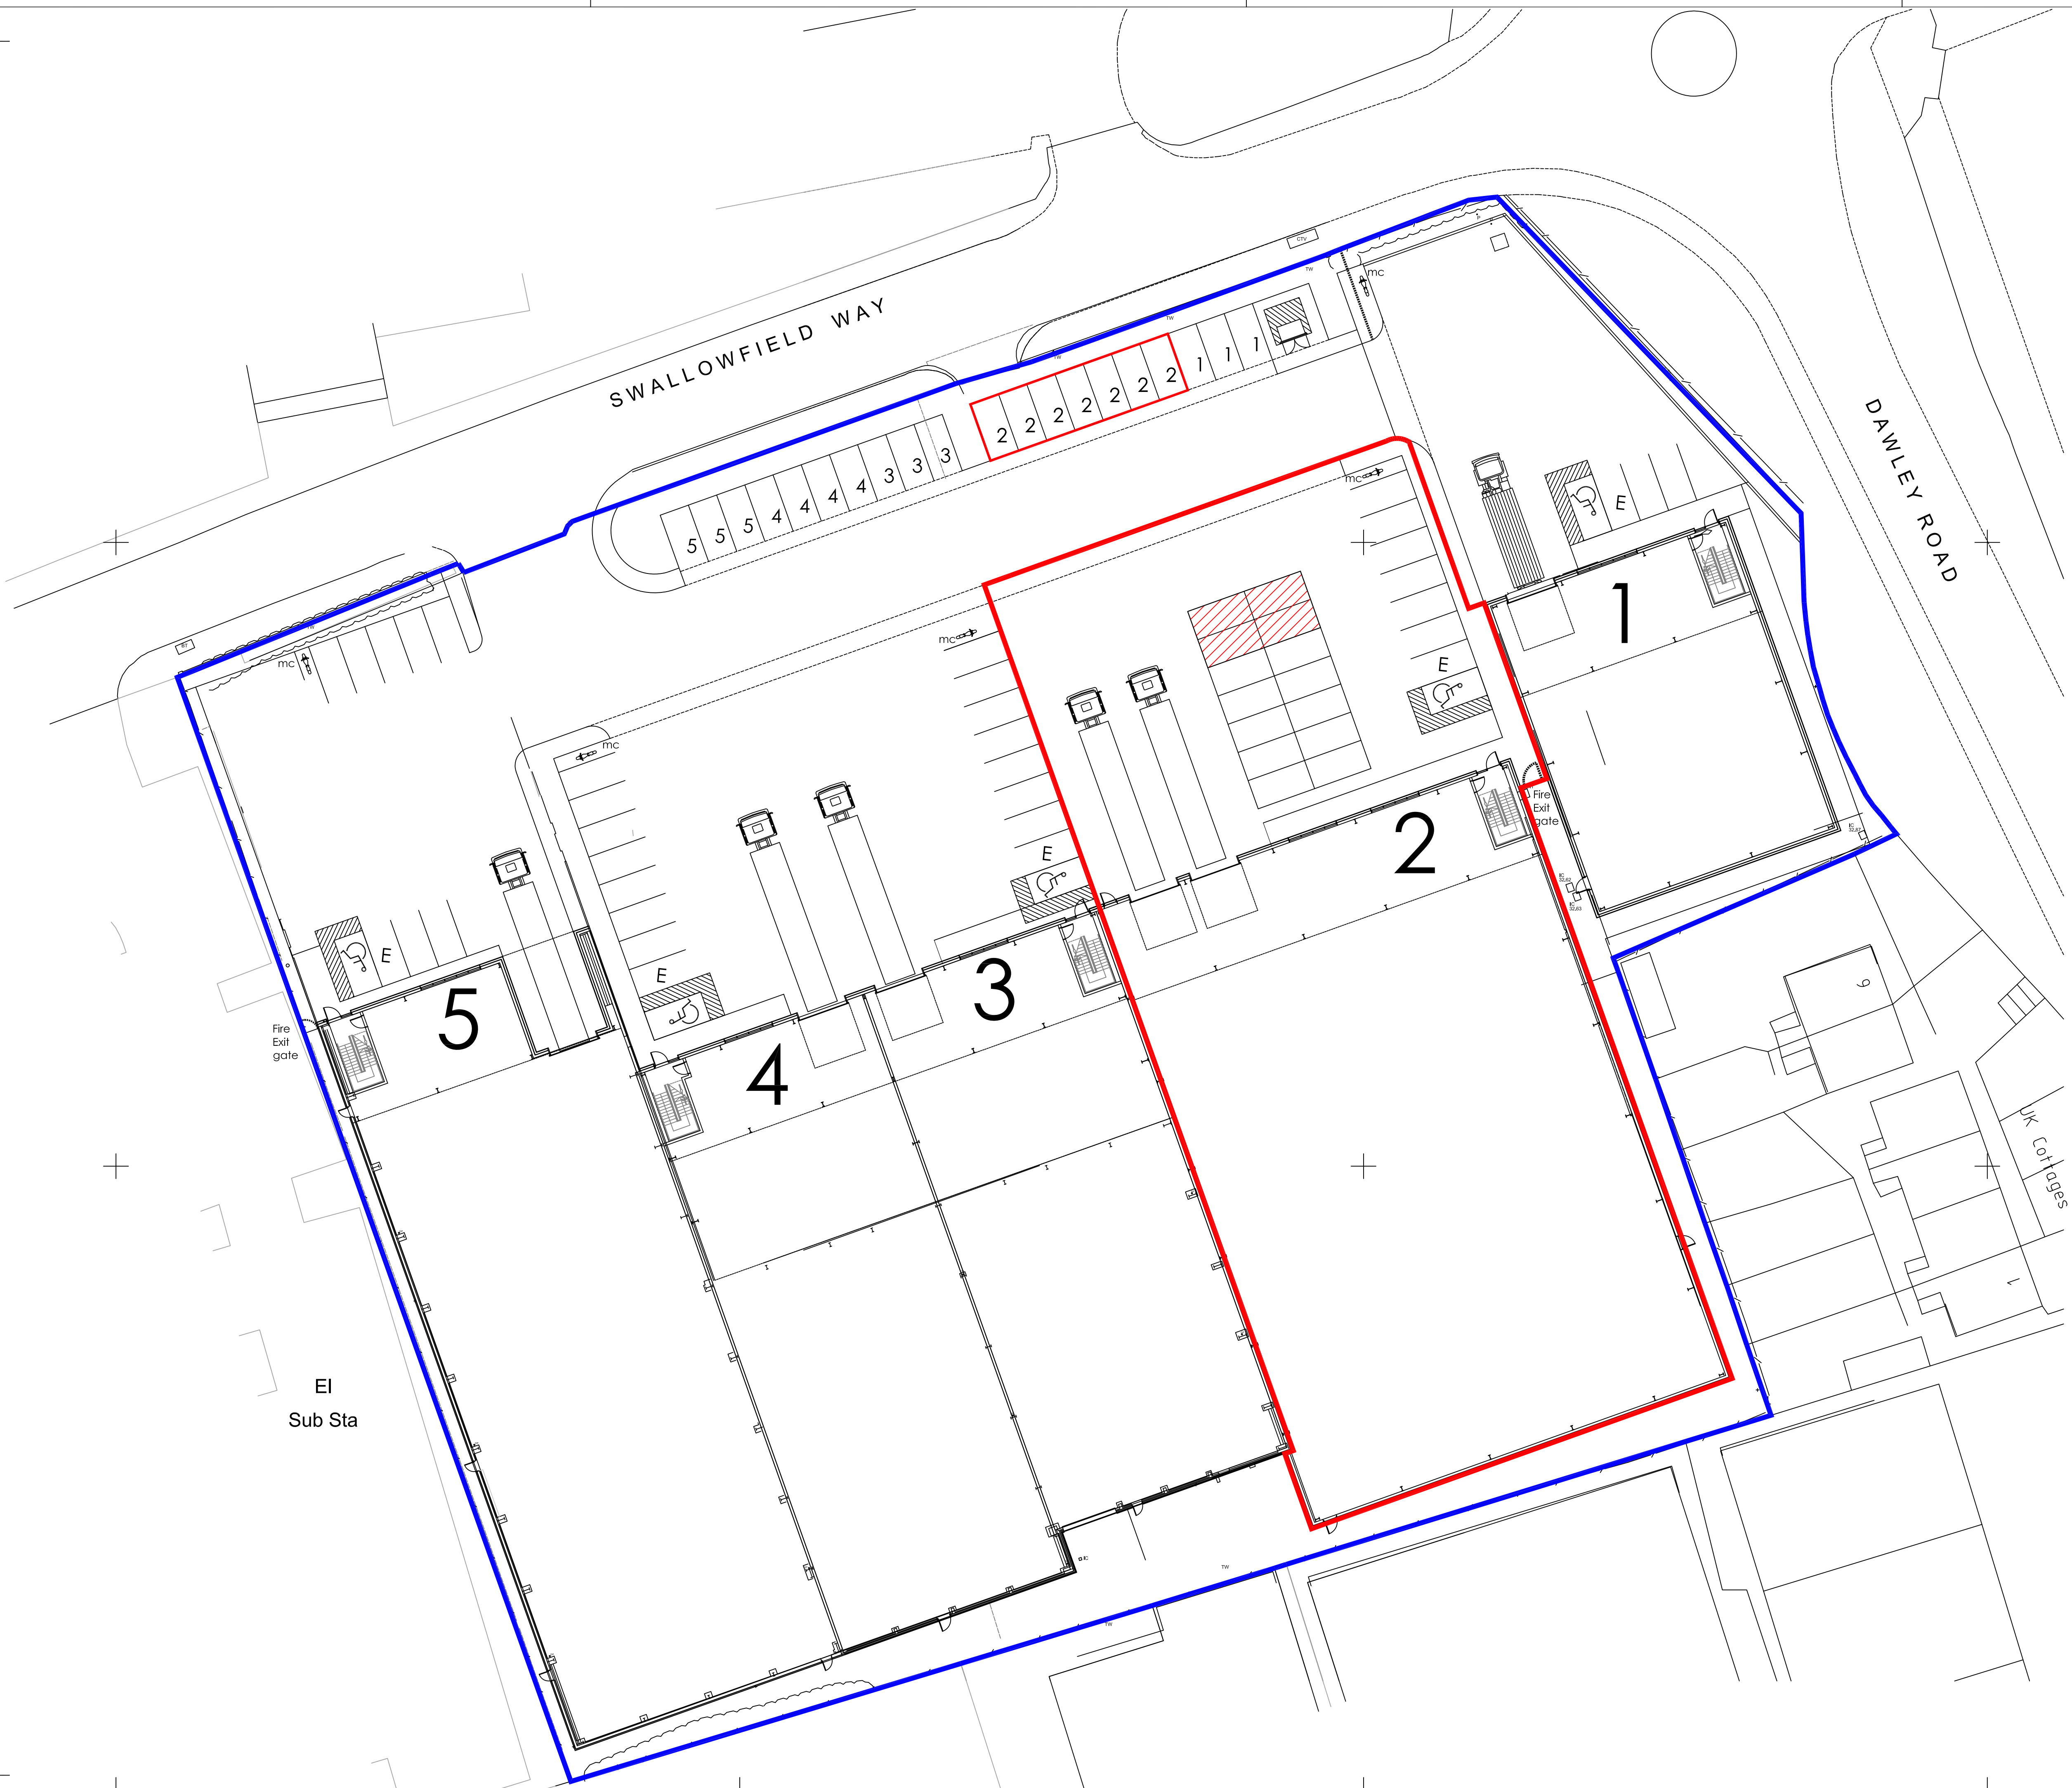


Site - 11,080m²


All units areas:
6,540m² GEA
(5,604m² at ground
floor and 936m² at
mezzanine level)

Cars - 69

— Estate
Proposed parking spaces

This drawing is based upon
Ian C King
Associates-Architects drawing
1620-U2-Transfer Plan with
prior consent.

Sole copyright remains with
Ian C King Associates

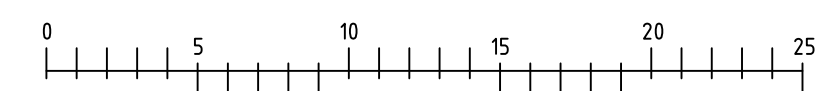

Rev C: 26-9-2016: Parking amended to unit 2
Rev B: 11-6-2015: Unit 2 joined with unit 3, parking amended to
suit, motorcycle parking added
Rev A: 17-9-2014: Estate blue boundary corrected
© COPYRIGHT VINCENT & GORING LIMITED 2016

**EC HOUSE
HAYES
LONDON
UB3 1DQ**
DRAWING TITLE
**UNIT 2
TRANSFER PLAN 1**

SCALE 1:250 @A1	DRAWN DATE 8-2014	CHECKED DATE	REV No. 1620-U2-TRANSFER PLAN 1 C
--------------------	-------------------------	-----------------	---

VINCENT AND GORING
CHARTERED ARCHITECTS AND TOWN PLANNERS
STERLING COURT NORTON ROAD STEVENAGE HERTS SG1 2JY
TELEPHONE 01438 316331 FAX 01438 722035
web: www.vincent-goring.co.uk e-mail: architects@vincent-goring.co.uk

File Path P:\5160 Swallowfield Way Hayes\Drawings\1620- UNIT 2 TRANSFER PLAN 1 - rev C.dwg