


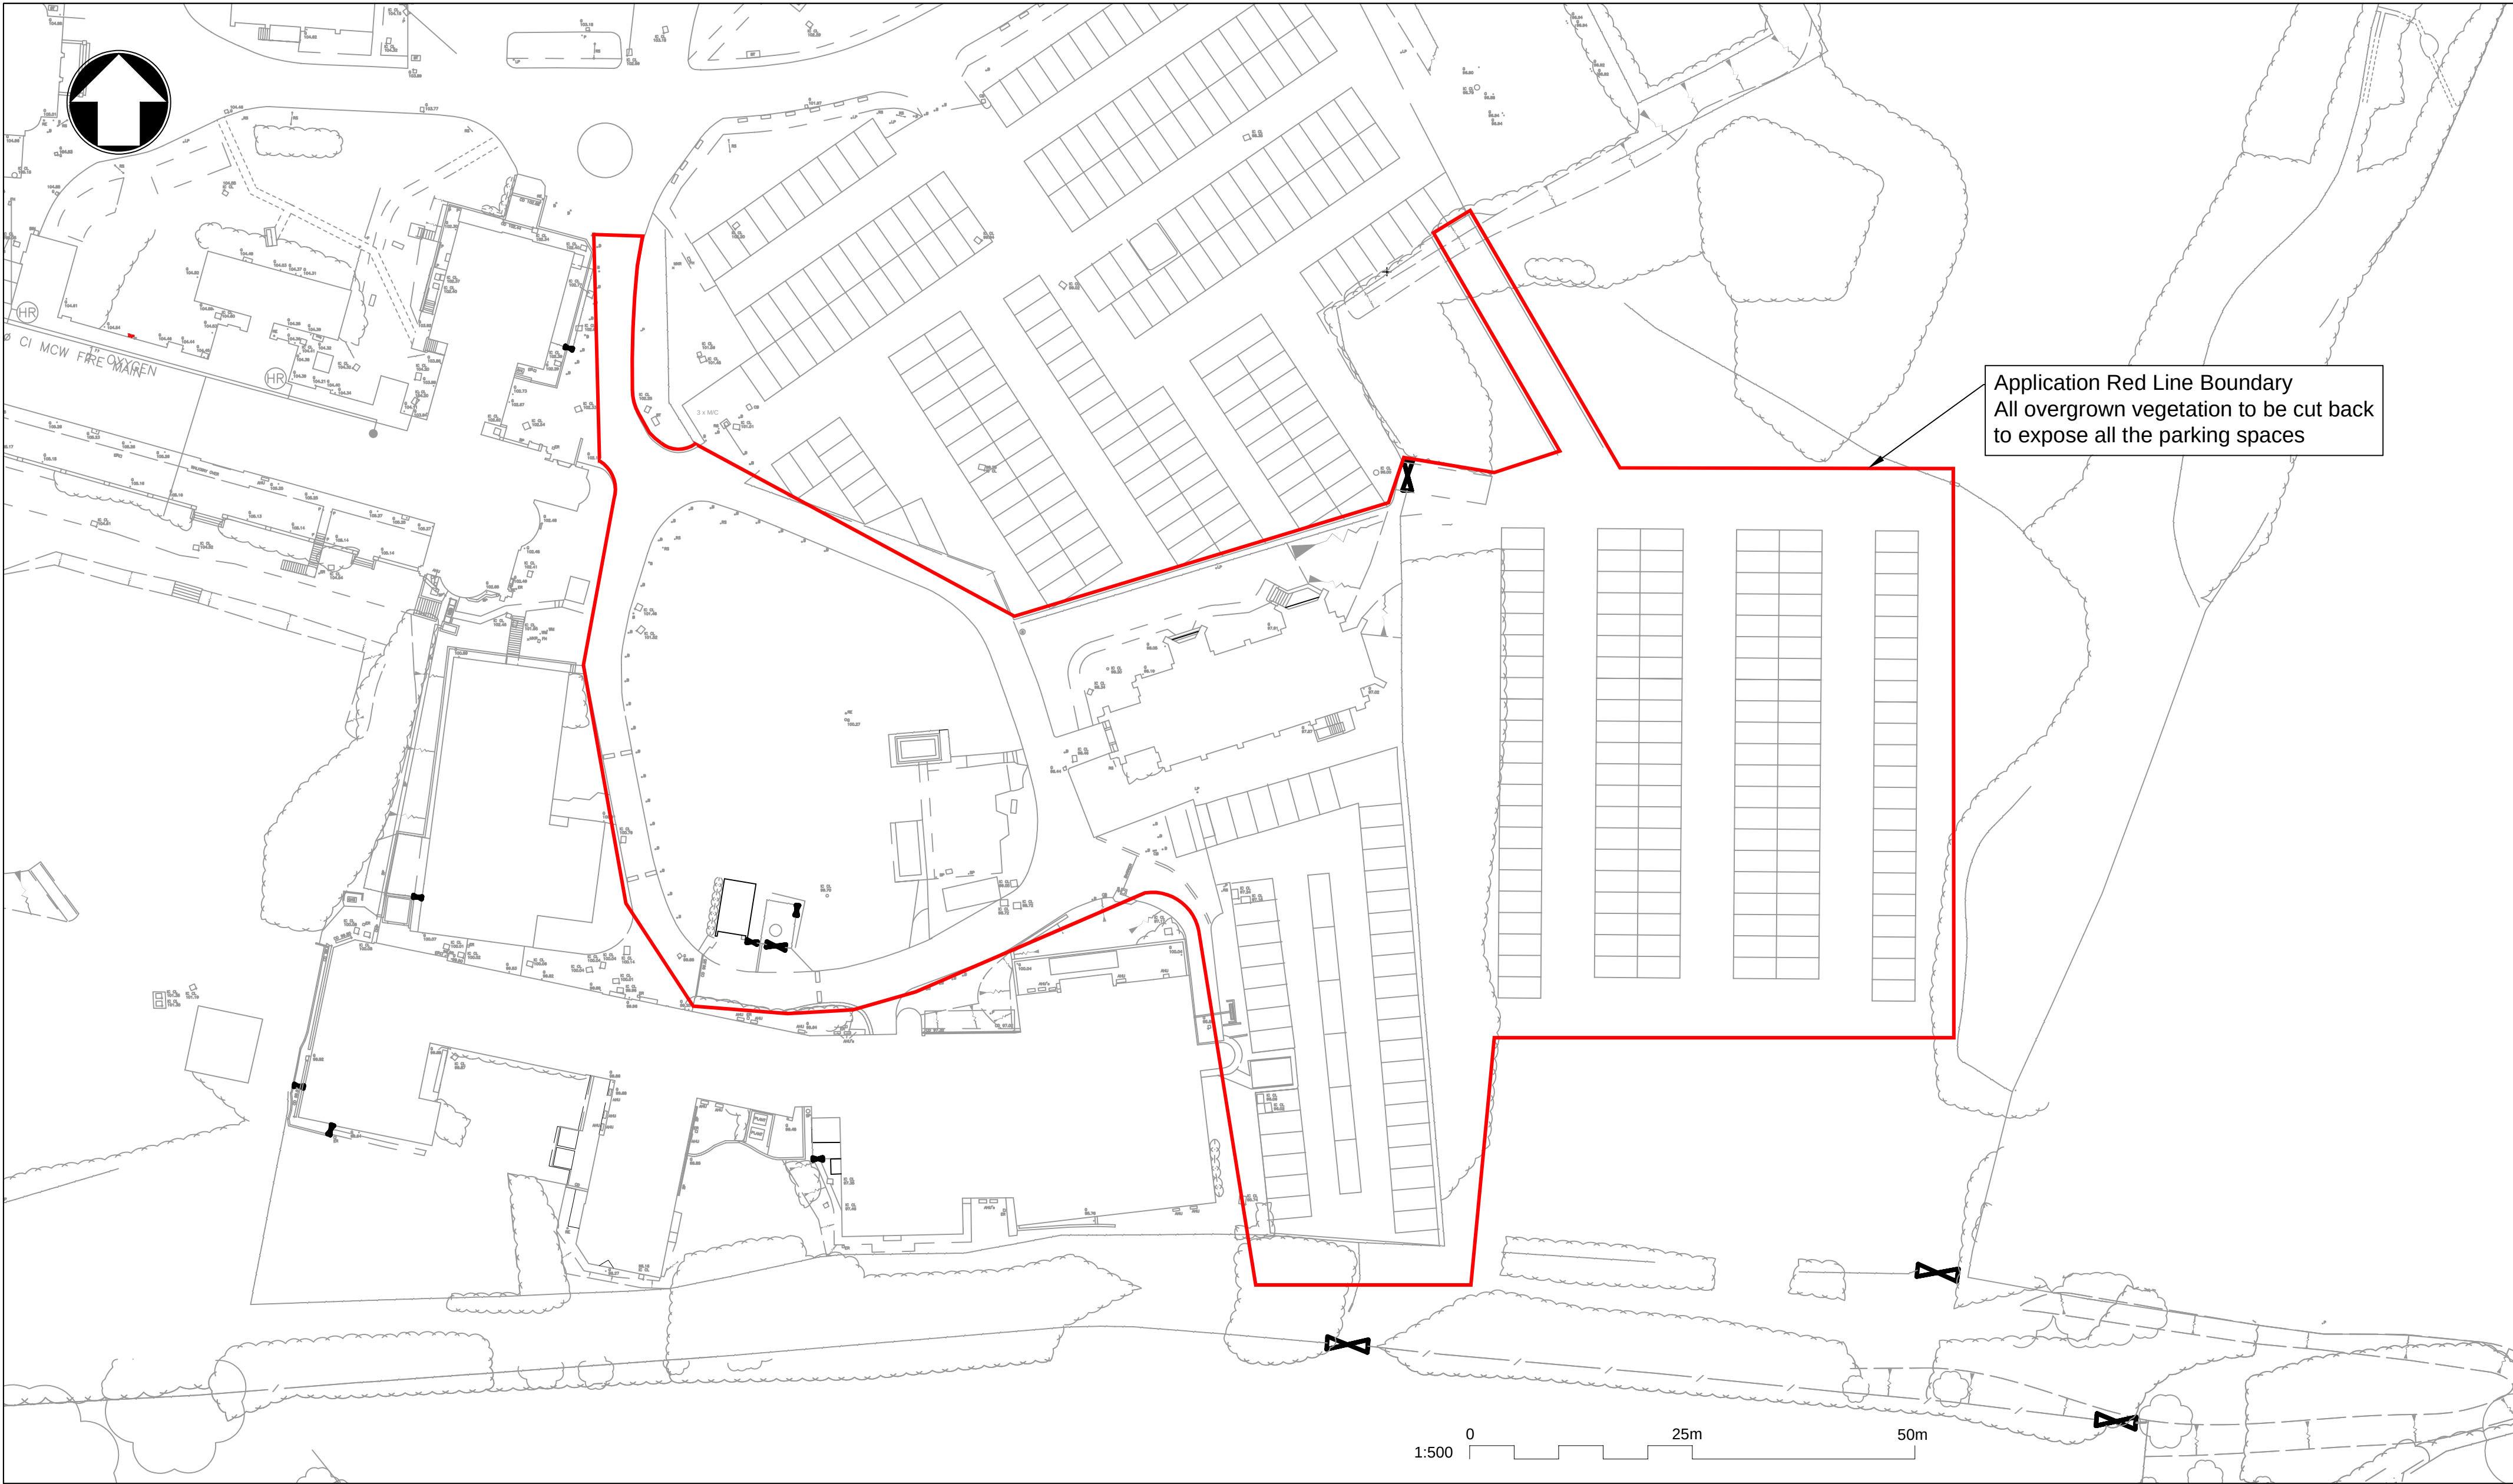

© Mott MacDonald Limited
This document is issued for the party which commissioned it and for specific purposes connected with the captioned project only. It should not be relied upon by any other party or used for any other purpose.
We accept no responsibility for the consequences of this document being relied upon by any other party, or being used for any other purpose, or containing any error or omission which is due to an error or omission in data supplied to us by other parties.

MOTT MACDONALD Ground floor Royal Liver Building Liverpool L3 1JH United Kingdom Client The Hillingdon Hospitals NHS Foundation Trust Notes	Rev	Date	Drawn	Description	Ch'k'd	App'd	Title Mount Vernon Hospital Car Park Application Red Line Boundary Existing Arrangement	Drawn	M S Davies	MSD
	P1	02.06.21	MSD	First Issue	JB	TS		Checked	J Burkin	JB
	P2	27.07.21	MSD	Red Line boundary extents amended	JB	TS		Approved	T Sheach	TS
							Drawing Number 100151MVH-MMD-00-XX-DR-C-0008	Scale at A2 1:500		
								Security STD	Status PRE	Rev P2