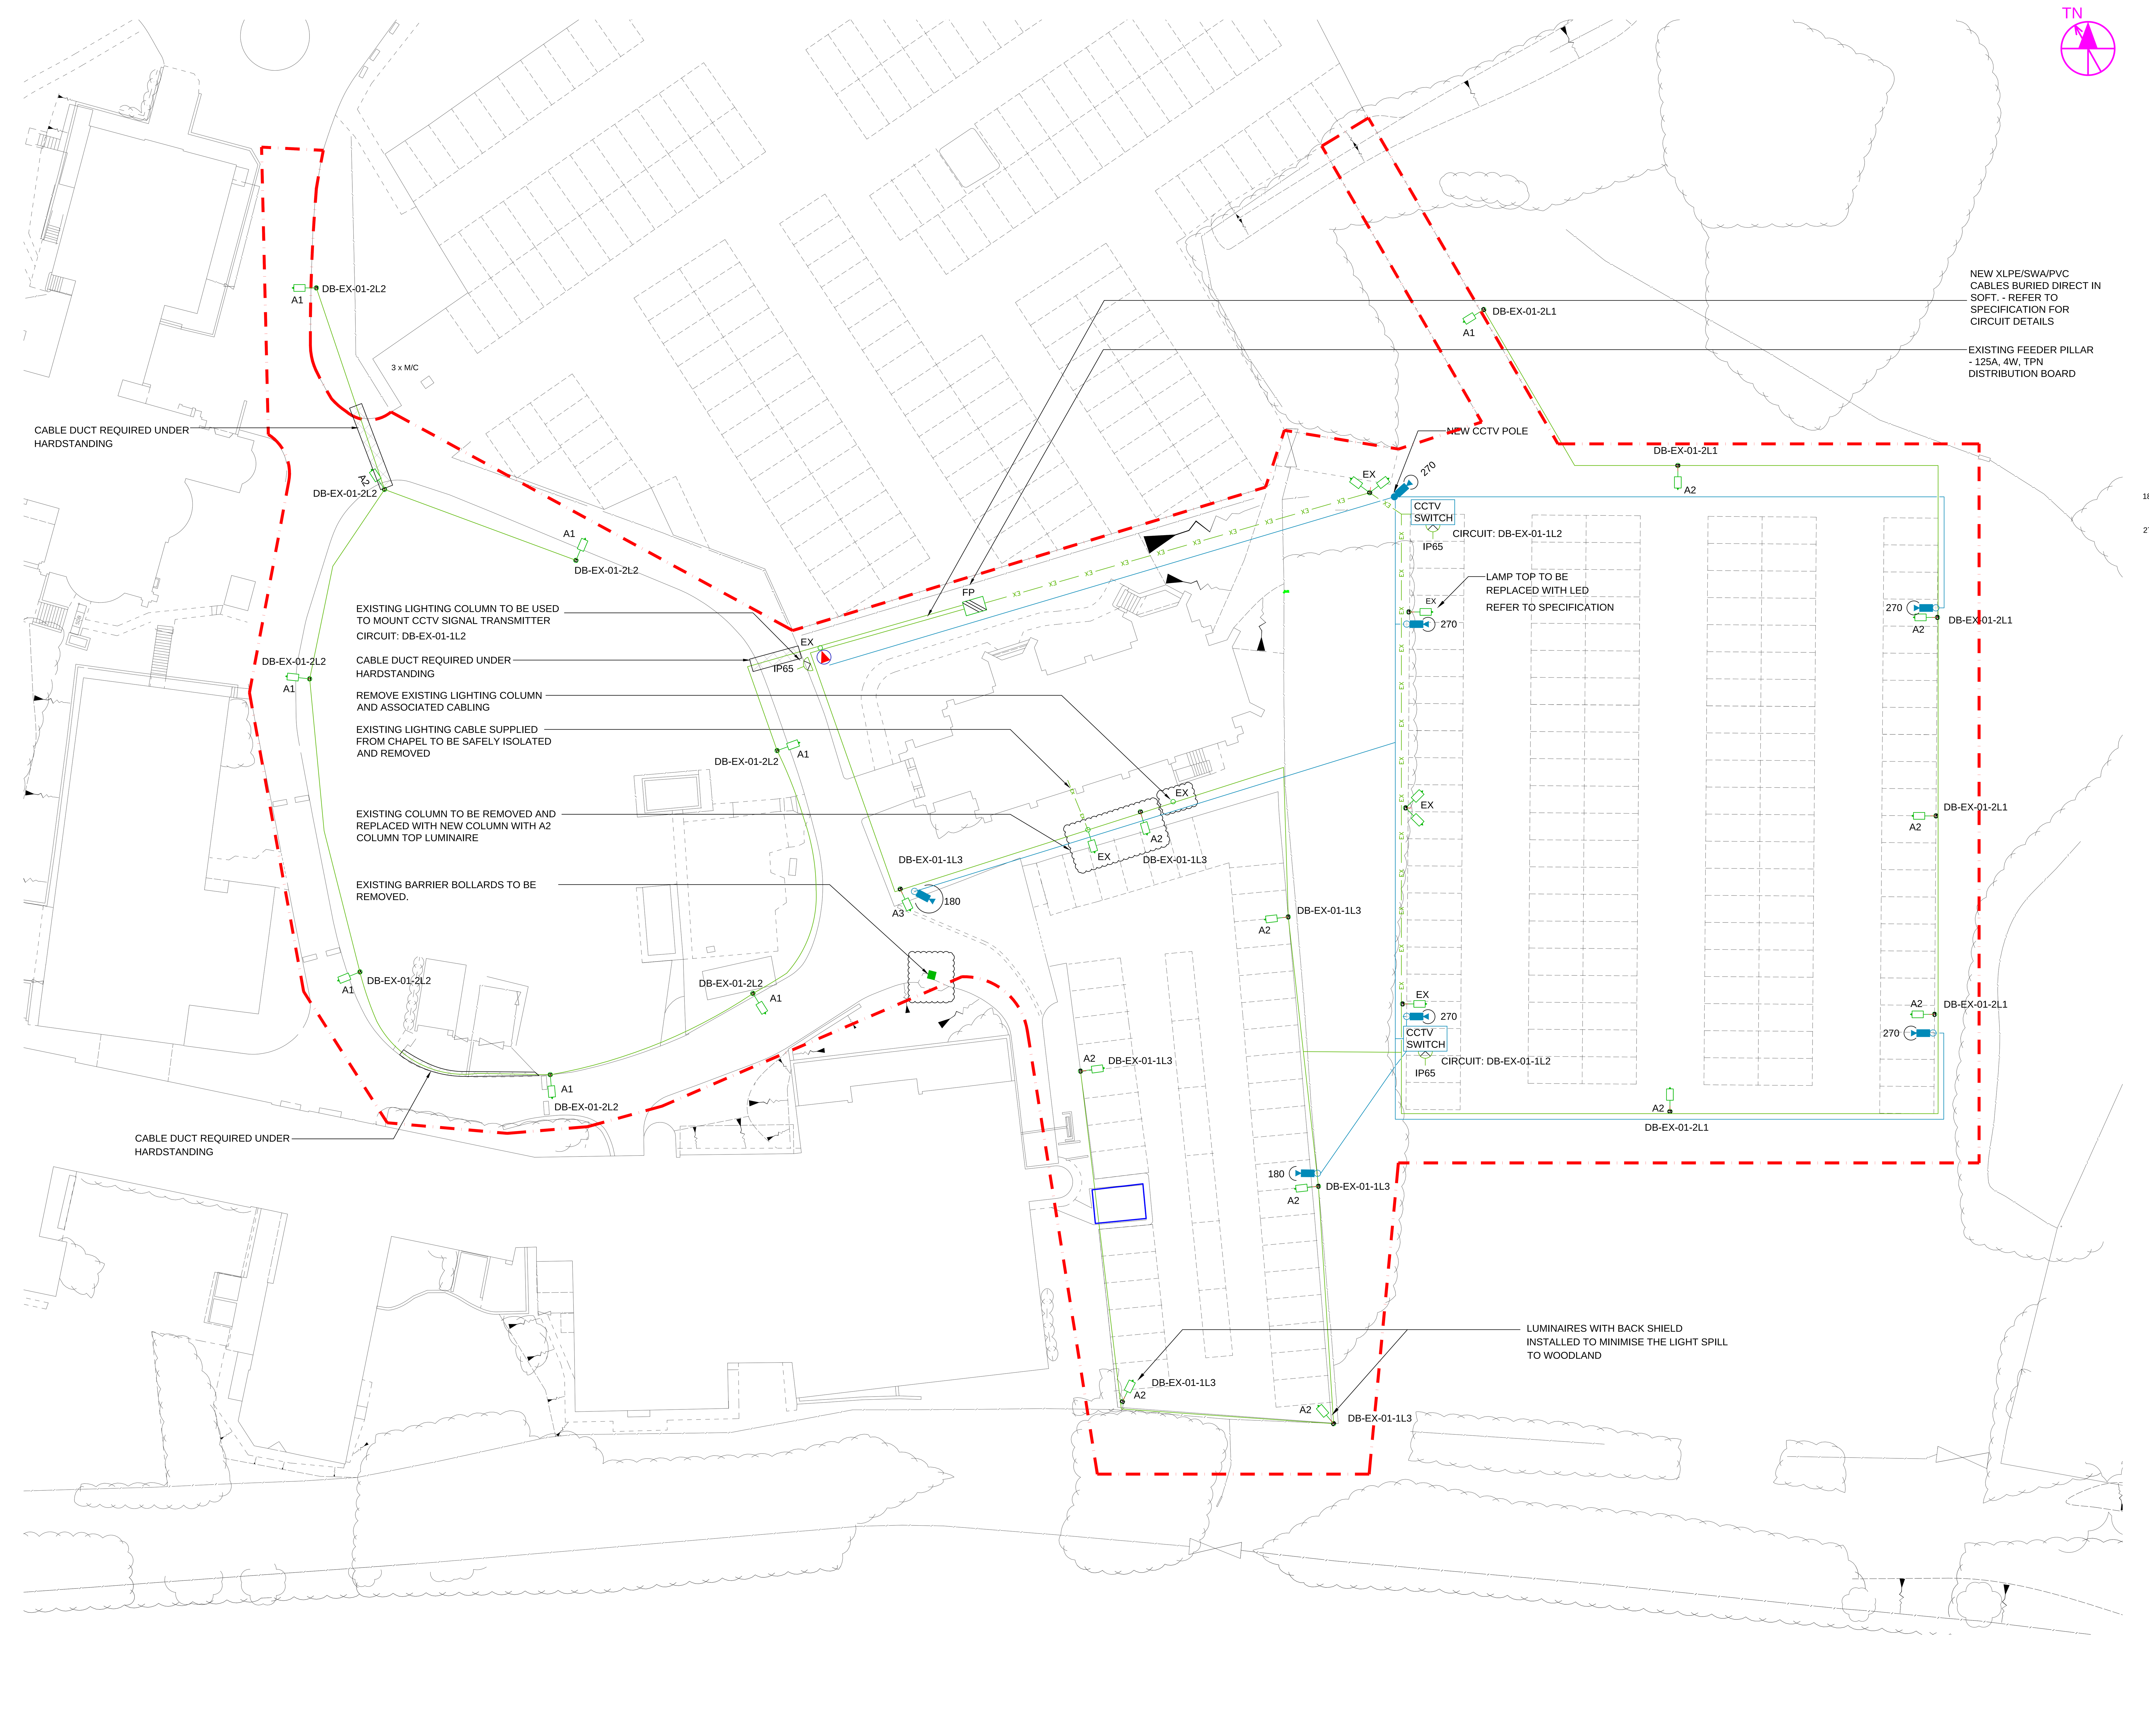

BASE DRAWINGS
USED IN COMPILATION OF THIS DRAWING :

Author	Drawing No / Rev	Date Received

LEGEND

- PROPOSED NEW LIGHTING + CCTV POWER CABLES (DIRECT BURIED SWA CABLES)
- EX — EXISTING ASSUMED LIGHTING CABLE ROUTE (DIRECT BURIED)
- PROPOSED NEW CCTV CABLE DUCT (100 DIA) ROUTE FOR CAT5 / 6 CABLING
- PROPOSED NEW CCTV CAMERA POLE (HEIGHT BY IC2CCTV)
- 180 — PROPOSED NEW CCTV CAMERA MOUNTED ON LIGHTING COLUMN (180 DEGREE COVERAGE)
- 270 — PROPOSED NEW CCTV CAMERA MOUNTED ON LIGHTING COLUMN (270 DEGREE COVERAGE)
- CCTV TRANSMITTER / RECEIVER / BOOSTER (TO BE SPECIFIED BY IC2CCTV)
- CCTV SWITCH — CCTV SWITCH IN IP RATED ENCLOSURE MOUNTED ON COLUMN (TO BE SPECIFIED BY iC2CCTV)
- PROPOSED NEW 6M LIGHTING COLUMN (SINGLE HEADED)
- EX — EXISTING LIGHTING COLUMN (SINGLE HEADED)
- EX — EXISTING LIGHTING COLUMN (DOUBLE HEADED)
- IP65 — PROPOSED NEW IP65 UNSWITCHED FUSED SPUR FOR CCTV EQUIPMENT
- FP — EXISTING FEEDER PILLAR
- SITE BOUNDARY (ASSUME ALL WITHIN TRUST'S PRIVATE LAND AREA)

AECOM

PROJECT

HILLINGDON HOSPITAL
MOUNT VERNON

CLIENT

THE HILLINGDON HOSPITALS NHS FOUNDATION TRUST
Hillingdon Hospital
Pield Heath Road
Uxbridge
UB8 3NN

CONSULTANT

AECOM
1 Callaghan Square
Cardiff CF10 5BT
+44 (0) 29 2067 4600 tel
www.aecom.com

NOTES

1. DO NOT SCALE OFF THIS DRAWING.
2. THIS DRAWING TO BE USED ONLY FOR THE SPECIFIC SERVICES INTENDED
3. THIS DRAWING TO BE READ IN CONJUNCTION WITH ALL OTHER RELEVANT DRAWINGS AND SPECIFICATIONS.
4. FOR DETAILS OF EQUIPMENT, REFER TO THE SPECIFICATION
5. THIS DRAWING SHALL NOT BE USED FOR CONSTRUCTION.

This drawing has been prepared for the use of AECOM's client. It may not be used, modified, reproduced or relied upon by third parties, except as agreed by AECOM or as required by law. AECOM accepts no responsibility, and denies any liability whatsoever, to any party that uses or relies on this drawing without AECOM's express written consent. Do not scale this document. All measurements must be obtained from the stated dimensions.

0 2 5 10 16 m

Issue / Revision

I/R	DATE	DESCRIPTION
P01	10/08/21	ISSUED FOR INFORMATION

Key Plan

Status

S2-SUITABLE FOR INFORMATION

Project Number

60642181

Sheet Title

MOUNT VERNON CAR PARKS PROPOSED LIGHTING AND CCTV (FOR PLANNING SUBMISSION)

Sheet Number

THHR-ACM-MV-ZZ-DR-E-6002

Scale : 1:200 @ A0 **Rev :** P01

Project Management Initials : Designer : S.G. Checked : K.T. Approved : S.G. ISO A0 1189mm x 841mm

Last saved by: ZHUBR(2021-08-10) Last Plotted: 2021-08-10
Filename: \\UKCDF1FP002.EU.AECOMNET.COM\DATA\DCS\PROJECTS\BP\60642181_HILLINGDON\900_CAD_GIS\912_DISCIPLINE_MEP_MOUNT VERNON\EXTERNAL SERVICES\THHR-ACM-MV-ZZ-DR-E-6002.DWG

Printed on ___% Post-Consumer Recycled Content Paper